


BARBER PROJECT

1311 THOMPSON AVENUE SULLIVANS ISLAND, SC 29482



VICINITY MAP

NOTE: NOT TO SCALE

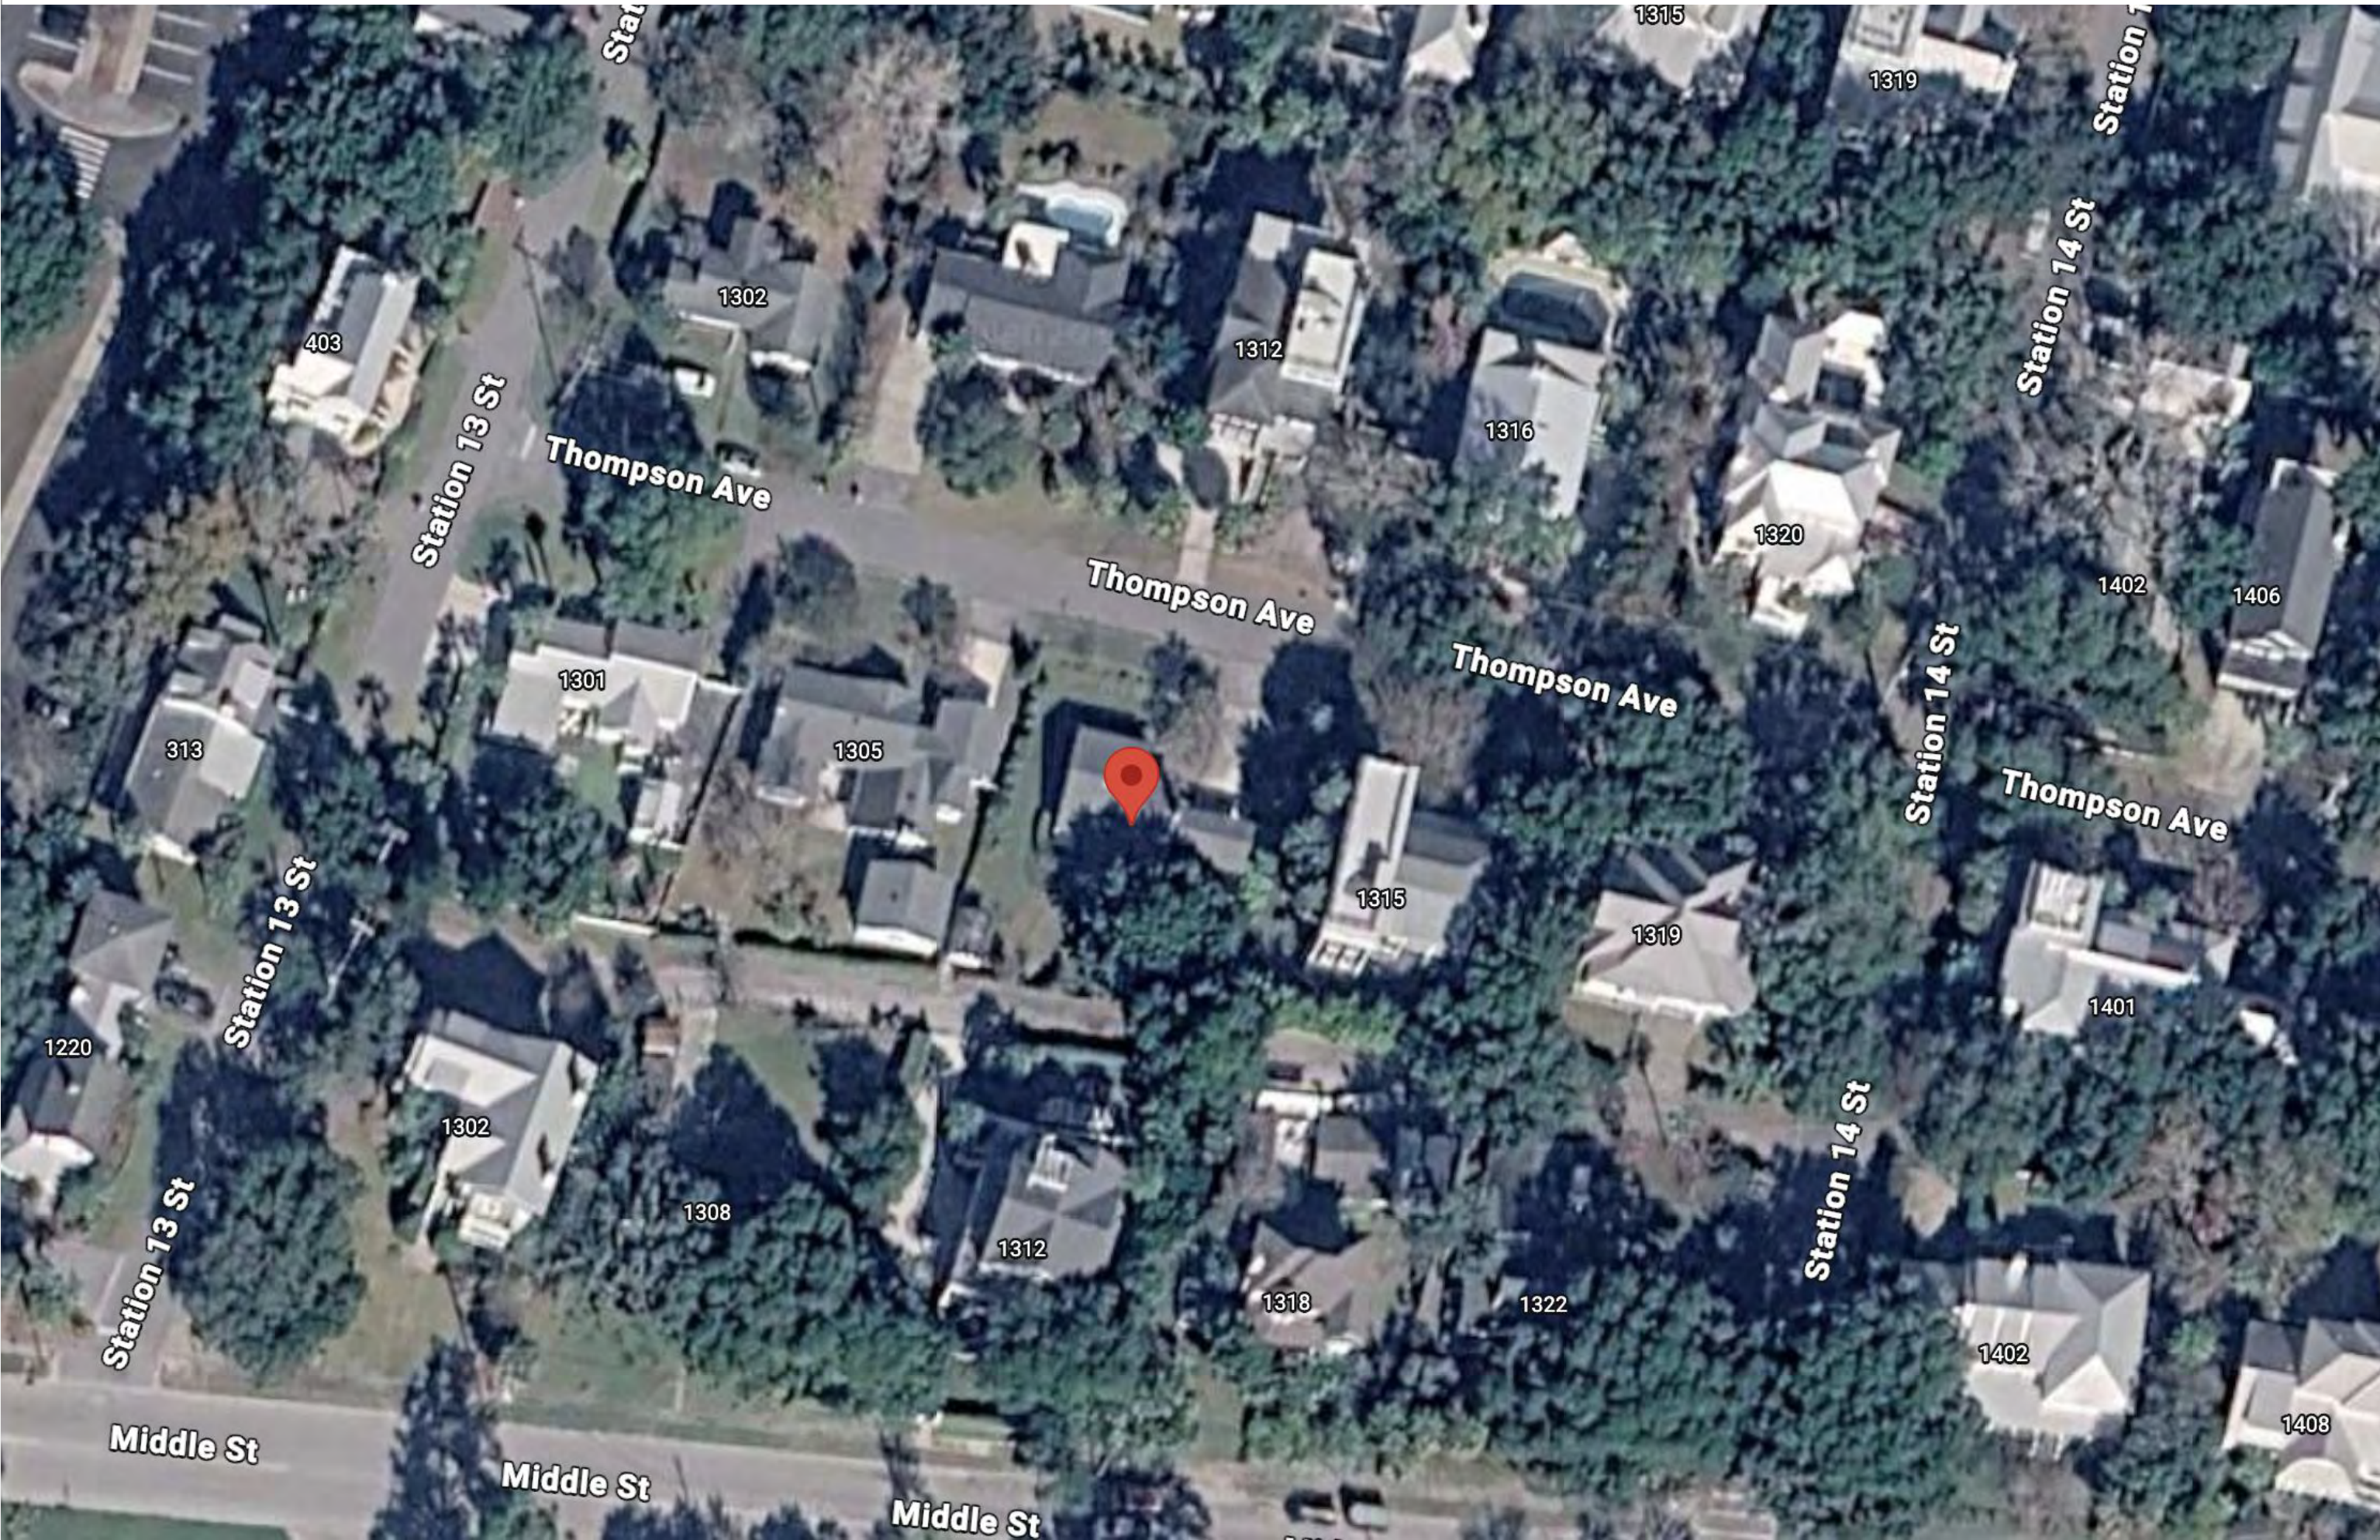

DRAWING LIST

A 000	COVER
	SURVEY
A050	EXISTING HOME/SITE PHOTOS
A051	NEIGHBORING HOMES PHOTOS
A052	NEIGHBORING HOME ARIEL VIEW
A053	STREET ELEVATIONS
A101	SITE PLAN
A102	GROUND FLOOR PLAN
A103	FIRST FLOOR PLAN
A104	SECOND FLOOR PLAN
A105	ROOF PLAN
A201	ELEVATION
A202	ELEVATION
A203	ELEVATION
A204	ELEVATION
A301	EXTERIOR PERSPECTIVES
A302	EXTERIOR PERSPECTIVES
A501	INTERIOR PERSPECTIVES
A502	INTERIOR PERSPECTIVES
A503	INTERIOR PERSPECTIVES
A504	INTERIOR PERSPECTIVES

PROJECT NOTES

SITE AND BUILDING NOTES

- FLOOD ZONE: AE ELEV 10
- SETBACKS: SEE SHEET A101
- SCOPE OF WORK: DEMO AND NEW CONSTRUCTION OF TWO-STORY RESIDENCE

CODE SUMMARY

- SEE STRUCTURAL SHEETS BY ENGINEER
- ALL WORK TO BE IN ACCORDANCE WITH CURRENT APPLICABLE ZONING, CODES & STANDARDS: IBC 2021, IRC 2021, IEBC 2021
- EXTERIOR OPENINGS ARE REQUIRED TO MEET IRC 2021 GUIDELINES FOR DESIGN PRESSURE & IMPACT RESISTANCE.

GENERAL NOTES

- CONTRACTOR TO VERIFY ALL DIMENSIONS AND CONDITIONS AT THE PROJECT SITE PRIOR TO COMMENCEMENT OF THE WORK, AND SHALL NOTIFY CLARKE DESIGN GROUP IMMEDIATELY OF ANY DISCREPENCIES AND/OR ANY EXISTING SITE CONDITIONS THAT ARE INCONSISTENT WITH THE DRAWINGS.
- ALL DRAWINGS SHALL BE USED IN CONJUNCTION WITH ALL OTHER DRAWINGS RELATED TO OTHER DISCIPLINES. THE GENERAL CONTRACTOR SHALL CHECK AND COORDINATE DIMENSIONS AND CLEARANCES WITH THE WORK OF ALL TRADES.
- THE DRAWINGS HEREIN ARE GRAPHIC IN NATURE AND ARE NOT INTENDED TO CONVEY ALL INFORMATION NECESSARY FOR CONSTRUCTION. CONTRACTORS SHALL COORDINATE SYSTEMS INSTALLATION REQUIREMENTS, ROUGH-IN CONNECTIONS, AND MATERIAL REQUIREMENTS FOR INSTALLATION.
- ALL DIMENSIONS ARE TAKEN FROM FACE OF WALL STUDS U.N.O.
- DRAWINGS AND SPECIFICATIONS ARE THE PROPERTY OF CLARKE DESIGN GROUP, LLC AND SHALL NOT BE COPIED, RE-USED, OR MODIFIED WITHOUT WRITTEN CONSENT.

CONTACT INFORMATION

CLARKE DESIGN GROUP
952 HOUSTON NORTHCUTT BLVC.
SUITE 204
MT. PLEASANT, SC 29464
843-329-0667
PHIL@CLARKEDESIGNGROUP.COM

Square Footage

GARAGE:	2,374 SQFT
GROUND ENCLOSED:	192 SQFT
LOGGIA:	655 SQFT
POOL:	216 SQFT
STAIRS:	172 SQFT

TOTAL GROUND FLOOR:	3,609 SQFT
---------------------	------------

FIRST FLOOR HEATED:	2,101 SQFT
PORCHES:	538 SQFT
POOL/POOL DECK:	560 SQFT

TOTAL FIRST FLOOR:	3,199 SQFT
--------------------	------------

SECOND FLOOR HEATED:	1,055 SQFT
----------------------	------------

TOTAL SECOND FLOOR:	1,055 SQFT
---------------------	------------

TOTAL HEATED:	3,156 SQFT
TOTAL PORCHES/POOL:	1,098 SQFT
TOTAL GROUND:	3,609 SQFT

TOTAL SF:	7,863 SQFT
-----------	------------

DRAWING SYMBOLS

	DETAIL SYMBOL
	INTERIOR DOOR SIZE C.O. - CASED OPENING PK.T. - POCKET DOOR DBL. - DOUBLE FRENCH DOOR
	SECTION NUMBER AND SHEET NUMBER
	ELEVATION NUMBER AND SHEET NUMBER
	INTERIOR ELEVATION NUMBER AND SHEET NUMBER
	WINDOW TYPE
	DOOR TYPE
	DETAIL




DRAWINGS AND SPECIFICATIONS ARE THE PROPERTY OF CLARKE DESIGN GROUP, LLC AND SHALL NOT BE COPIED, RE-USED, OR MODIFIED WITHOUT WRITTEN CONSENT.

CLARKE

DESIGN GROUP

Studio Address:
952 Houston Northcutt Blvd.
Ste. 204
Mt. Pleasant, SC 29464
843-329-0667

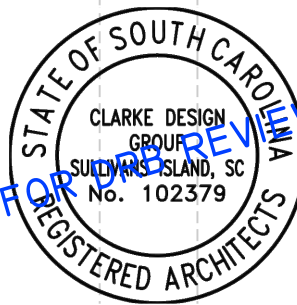


BARBER RESIDENCE

1311 Thompson Avenue
Sullivan's Island, SC, 29482

Notes + Revisions Revised By

Date Initials

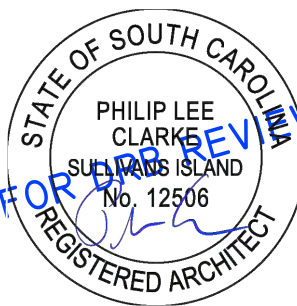

Project ID SI Barber

Final DRB Set OCT 23 2026

A000

No. ©2025



CHARLESTON COUNTY RMC REFERENCES:

PLAT BOOK J, PAGE 19



NOTES:

1. THE PURPOSE OF THIS PLAT IS TO RETRACE AND ESTABLISH THE BOUNDARY OF LOT 8, AREA L AND TO LOCATE THE SIGNIFICANT TREES THEREON. THE BOUNDARY SHOWN HEREON IS BASED UPON A FIELD SURVEY PERFORMED UNDER MY RESPONSIBLE CHARGE AND UPON MONUMENTATION RECOVERED IN THE FIELD.
2. ANYTHING SHOWN OUTSIDE OF THE SUBJECT BOUNDARY IS FOR INFORMATION PURPOSES ONLY.
3. THE EXISTING DWELLING AND OTHER IMPROVEMENTS ON THE SUBJECT PROPERTY ARE SCHEDULED FOR DEMOLITION AND WERE NOT FIELD LOCATED AS PART OF THIS SURVEY PER THE OWNERS REQUEST. NO DETERMINATION HAS BEEN MADE AS TO THEIR LOCATION RELATIVE TO THE PROPERTY LINES OR ANY SETBACK OR BUILDING RESTRICTION LINE.
4. BEARINGS AND COORDINATES SHOWN HEREON ARE REFERENCED TO GRID NORTH, SOUTH CAROLINA STATE PLANE COORDINATE SYSTEM, NAD 83, ZONE 3900, ESTABLISHED BY GNSS OBSERVATION. ALL DISTANCES SHOWN HEREON ARE GRID DISTANCES IN INTERNATIONAL FEET.
5. AREA WAS DETERMINED BY THE COORDINATE METHOD: 10,226 SQUARE FEET (0.235 ACRES).
6. ALL PROPERTY CORNERS SHOWN HEREON WERE RECOVERED IN THE FIELD AS NOTED: THREE (3) OPEN TOP PIPES AND ONE (1) CHISELED X IN CONCRETE. NO NEW CORNER MONUMENTS WERE SET.
7. THIS SURVEY WAS PERFORMED WITHOUT THE BENEFIT OF A CURRENT TITLE COMMITMENT OR TITLE SEARCH. EASEMENTS, RESTRICTIONS, OR ENCUMBRANCES OF RECORD NOT SHOWN HEREON MAY EXIST.
8. NO SUBSURFACE OR ENVIRONMENTAL INVESTIGATION OR SURVEYS WERE PERFORMED FOR THIS PLAT. THEREFORE, THIS PLAT DOES NOT REFLECT THE EXISTENCE OR NONEXISTENCE OF WETLANDS, CONTAMINATION, OR OTHER CONDITIONS WHICH MAY AFFECT THIS PROPERTY.
9. UNDERGROUND UTILITIES SHOWN HEREON, IF ANY, ARE PLOTTED FROM VISIBLE SURFACE EVIDENCE AND/OR UTILITY OWNER RECORDS AND ARE APPROXIMATE. THIS PLAT DOES NOT CONSTITUTE A SUBSURFACE UTILITY LOCATION. CONTACT SC811 PRIOR TO ANY EXCAVATION.
10. NO DETERMINATION OF ZONING, SETBACK, BUILDING RESTRICTION, OR OTHER LAND USE REQUIREMENTS HAS BEEN MADE. CONTACT THE TOWN OF SULLIVAN'S ISLAND FOR APPLICABLE REQUIREMENTS.
11. TMS #523-07-00-035
12. BY GRAPHICAL PLOTTING ONLY, THIS PROPERTY APPEARS TO LIE WITHIN FLOOD ZONE AE (BASE FLOOD ELEVATION 10) AS PER F.I.R.M. COMMUNITY PANEL NUMBER 45019C0538K, EFFECTIVE JANUARY 29, 2021, TOWN OF SULLIVAN'S ISLAND, COMMUNITY NUMBER 455418.
13. THIS IS NOT A VALID, TRUE COPY OF THIS DOCUMENT UNLESS IT BEARS THE ORIGINAL SIGNATURE, SIGNATURE DATE, AND THE RAISED EMBOSSED SEAL OF THE SURVEYOR NOTED HEREON.

I, RICHARD RAY LUGAR, A PROFESSIONAL LAND SURVEYOR IN THE STATE OF SOUTH CAROLINA, HEREBY STATE THAT TO THE BEST OF MY KNOWLEDGE, INFORMATION AND BELIEF, THE SURVEY HEREIN WAS MADE IN ACCORDANCE WITH THE REQUIREMENTS OF MINIMUM STANDARDS MANUAL FOR THE PRACTICE OF LAND SURVEYING IN SOUTH CAROLINA, AND MEETS OR EXCEEDS THE REQUIREMENTS FOR A CLASS A SURVEY AS SPECIFIED THEREIN. ALSO THERE ARE NO VISIBLE ENCROACHMENTS OR PROJECTIONS OTHER THAN SHOWN.

THIS SURVEY IS NOT VALID UNLESS EMBOSSED WITH AN ORIGINAL SURVEYOR'S SEAL. THIS SURVEY HAS BEEN DONE WITHOUT THE BENEFIT OF REVIEWING A CURRENT TITLE SEARCH.

RICHARD RAY LUGAR, PLS
SCPLS No. 29120

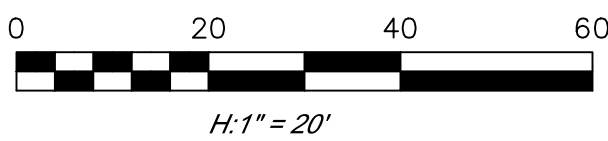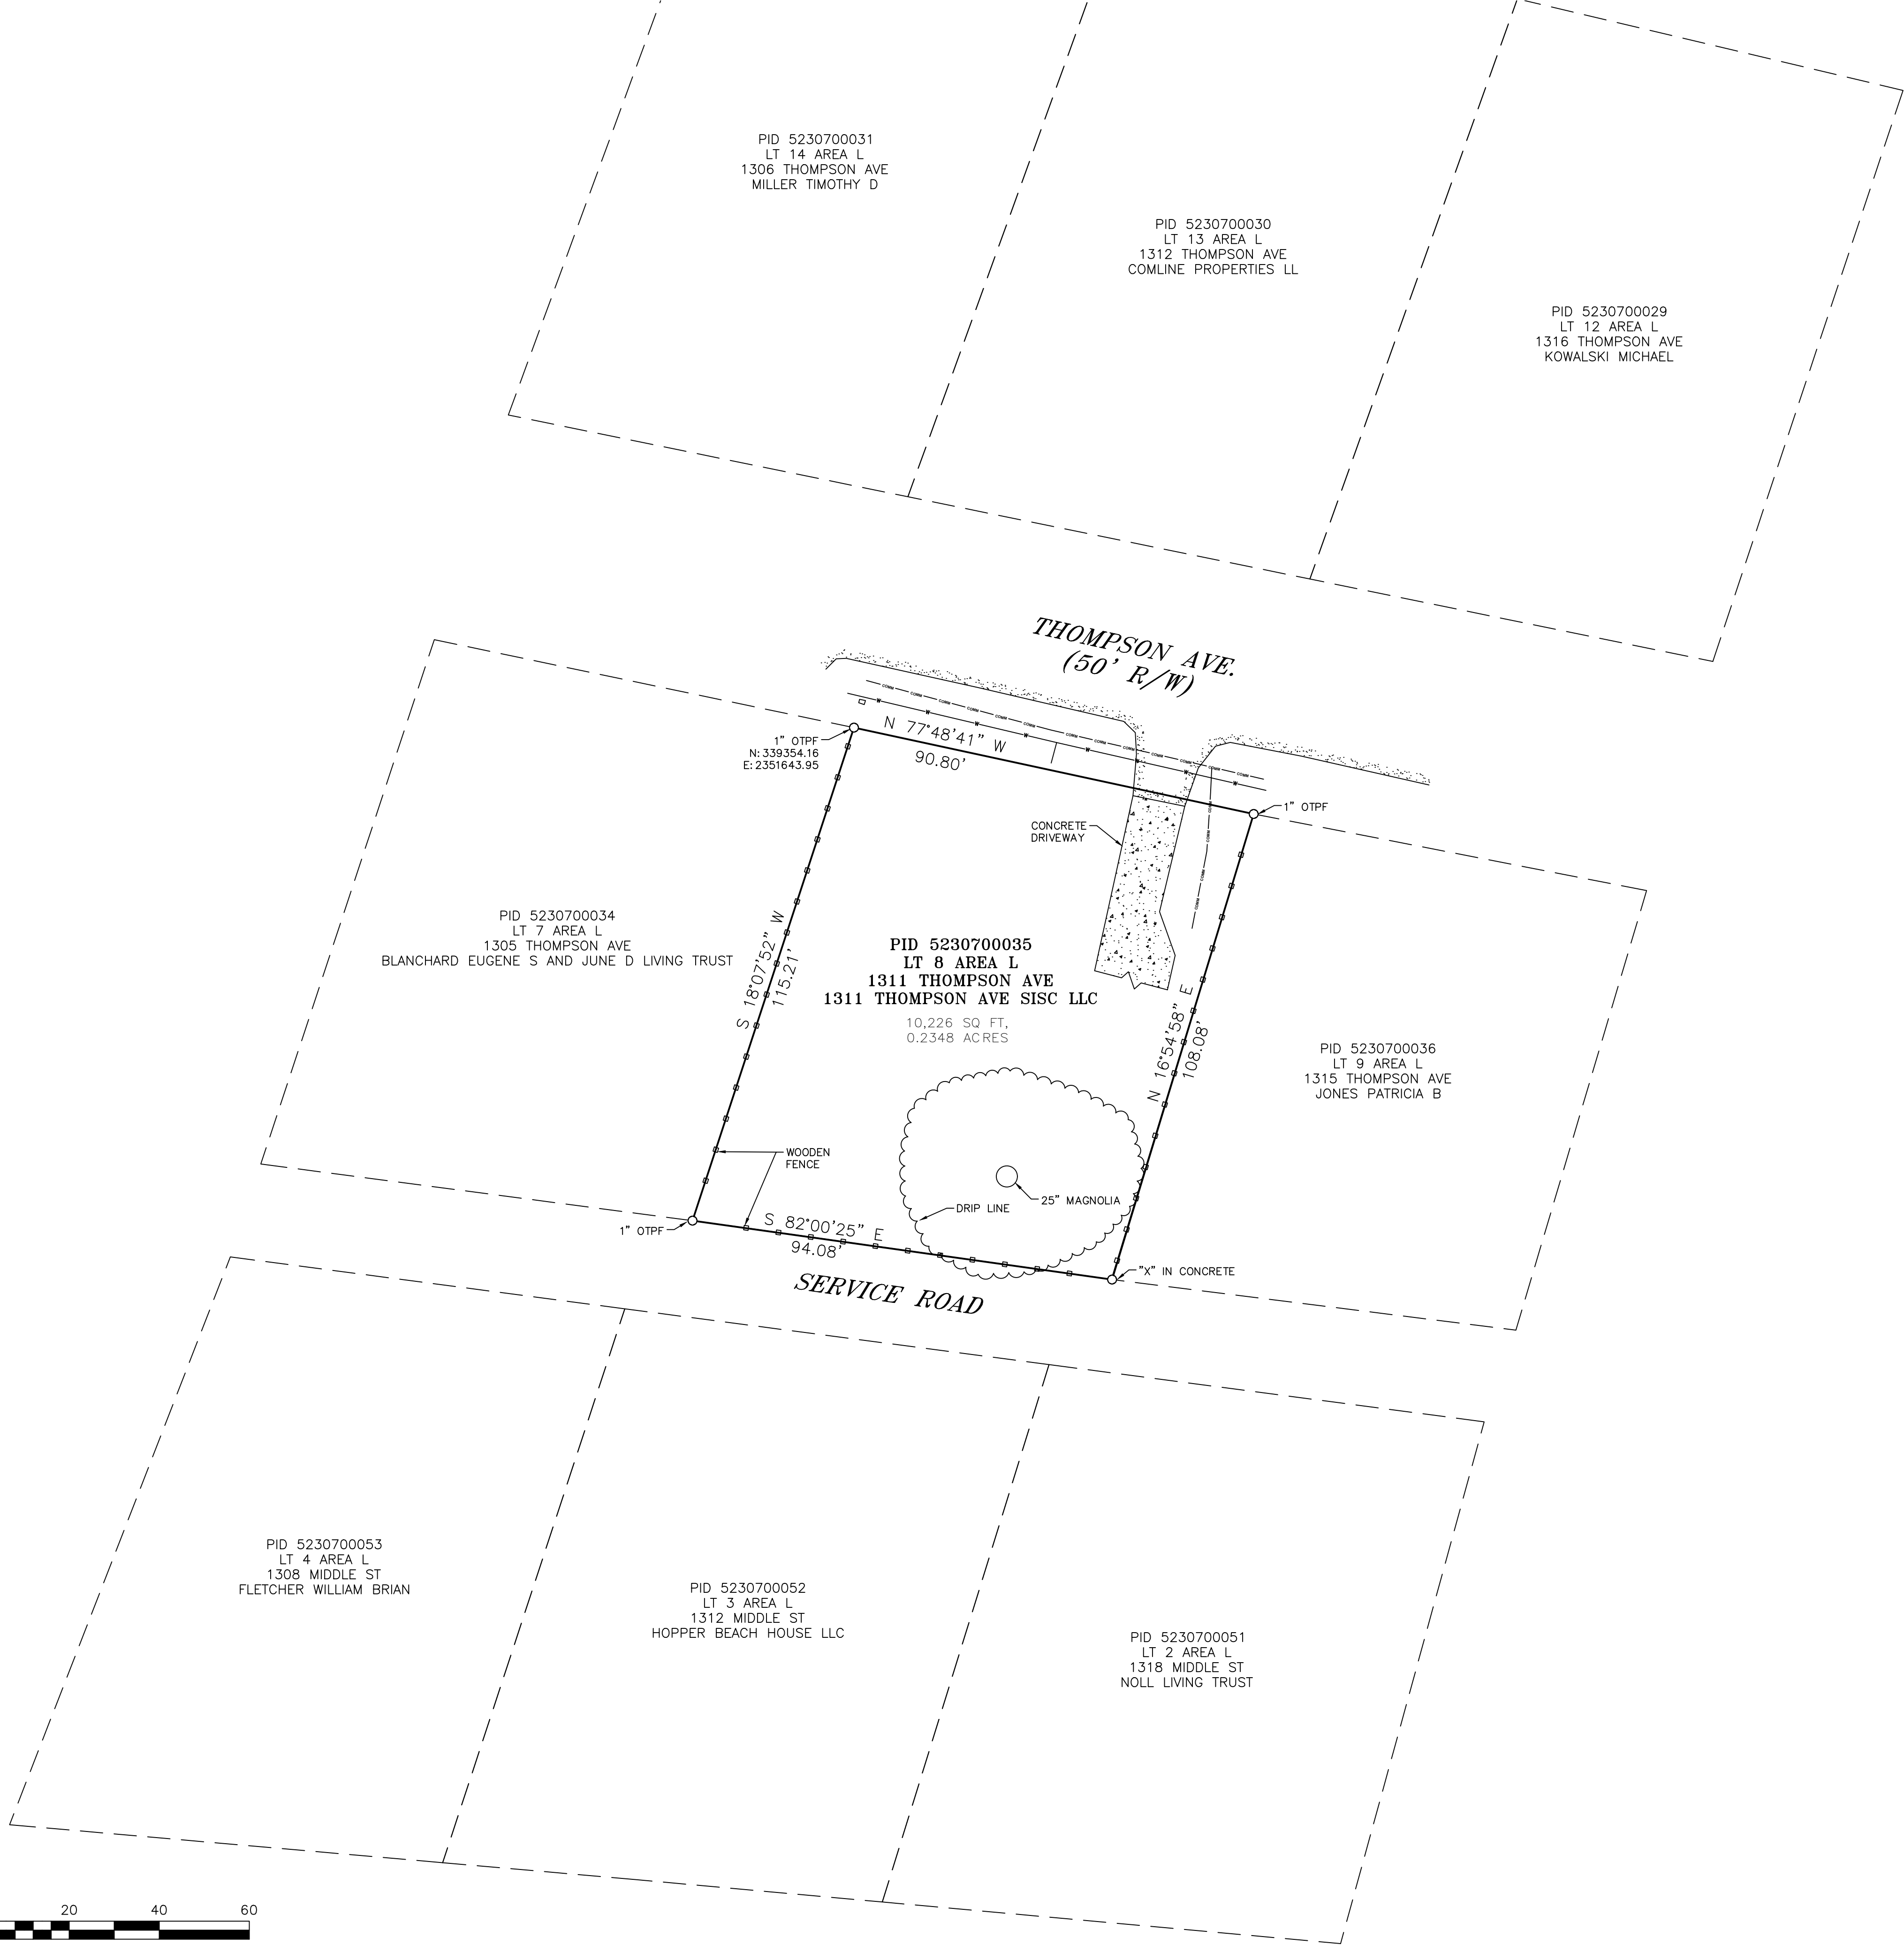

BOUNDARY SURVEY SHOWING
LOT 8, AREA L, TMS 523-07-00-035
1311 THOMPSON AVE
PREPARED FOR: 113 THOMPSON AVE SYSC LLC
LOCATED IN: SULLIVAN'S ISLAND, SOUTH CAROLINA

SCALE: H: 1" = 20'
DRAWN: RRL
DATE: 7/24/2026
CHECKED: RRL
REVISED: 8/05/2026
JOB NO#:

SHEET
1 OF 1

EXISTING HOME/SITE PHOTOS



DRAWINGS AND SPECIFICATIONS ARE THE PROPERTY OF
CLARKE DESIGN GROUP, LLC AND SHALL NOT BE COPIED,
REPRODUCED, OR OTHERWISE USED WITHOUT WRITTEN CONSENT

CLARKE

DESIGN GROUP

Studio Address:
952 Houston Northcutt Blvd.
Ste. 204
Mt. Pleasant, SC 29464
843-329-0667

BARBER RESIDENCE

1311 Thompson Avenue
Sullivan's Island, SC, 29482

Notes + Revisions

Revised By

Date

Initials

Project ID

SI Barber

Final DRB Set

OCT 23 2026

A050

No.

©2025

NEIGHBORING HOME PHOTOS



1315 THOMPSON AVE



1311 THOMPSON AVE



1305 THOMPSON AVE



1312 THOMPSON AVE



1316 THOMPSON AVE



1320 THOMPSON AVE



DRAWINGS AND SPECIFICATIONS ARE THE PROPERTY OF CLARKE DESIGN GROUP, LLC AND SHALL NOT BE REPRODUCED, COPIED, OR OTHERWISE USED WITHOUT WRITTEN CONSENT.

CLARKE

DESIGN GROUP

Studio Address:
952 Houston Northcutt Blvd.
Ste. 204
Mt. Pleasant, SC 29464
843-329-0667

BARBER RESIDENCE

1311 Thompson Avenue
Sullivan's Island, SC, 29482

Notes + Revisions Revised By

Date Initials

Project ID SI Barber

Final DRB Set OCT 23 2026

A05I

No. ©2025

NEIGHBORING HOME AERIAL VIEW



DRAWINGS AND SPECIFICATIONS ARE THE PROPERTY OF CLARKE DESIGN GROUP, LLC AND SHALL NOT BE COPIED, REPRODUCED, OR OTHERWISE USED WITHOUT WRITTEN CONSENT.

CLARKE

DESIGN GROUP

Studio Address:
952 Houston Northcutt Blvd.
Ste. 204
Mt. Pleasant, SC 29464
843-329-0667

BARBER RESIDENCE

1311 Thompson Avenue
Sullivan's Island, SC, 29482

Notes + Revisions Revised By

Date Initials

Project ID SI Barber

Final DRB Set OCT 23 2026

A052

No. ©2025





DRAWINGS AND SPECIFICATIONS ARE THE PROPERTY OF
CLARKE DESIGN GROUP, LLC AND SHALL NOT BE COPIED,
REPRODUCED, OR REPRODUCED WITHOUT WRITTEN CONSENT

CLARKE

DESIGN GROUP

Studio Address:
952 Houston Northcutt Blvd.
Ste. 204
Mt. Pleasant, SC 29464
843-329-0667

BARBER RESIDENCE

1311 Thompson Avenue
Sullivan's Island, SC, 29482

Notes + Revisions Revised By

Date Initials

Project ID SI Barber

Final DRB Set OCT 23 2026

A053

No. ©2025



1315 THOMPSON AVE
4,269 SQUARE FEET

1311 THOMPSON AVE
3,156 SQUARE FEET

1305 THOMPSON AVE
1,725 SQUARE FEET
RECENTLY SOLD

STREET ELEVATIONS

SCALE: 1/8" = 1'



EXISTING SITE PLAN

SCALE: 1/8" = 1'
FLOOD ZONE: AE 10
TMS# 523-07-00-035



GENERAL PLAN NOTES:

1. SEDIMENT CONTROL REQUIRED ON ALL SIDES PROPERTY LINE. MAXIMUM 20'-0" ACCESS POINT ALLOWED ALONG STREET.

2. SEE LANDSCAPE PLANS FOR FINAL DRAINAGE REQUIREMENTS.

3. TREE PROTECTION REQUIRED AT ALL PROTECTED TREES. INSTALL PER CITY/COUNTY GUIDELINES.

4. FINAL GRADING AND DRAINAGE SHALL NOT IMPACT ADJACENT PROPERTIES
5. WETLAND AND SILT FENCE BARRIER. CLARKE DESIGN GROUP, LLC IS NOT RESPONSIBLE FOR THE UPKEEP OF SILT FENCE, TREE PROTECTION OR WETLAND BARRIERS. GENERAL CONTRACTOR IS TASKED WITH THE DUTY OF MANAGING ALL SITE CONDITIONS INCLUDING THE ABOVE BUT NOT LIMITED TO MATERIAL STORAGE, CONTAINMENT OF TRASH AND WIND BLOWN DEBRIS.



DRAWINGS AND SPECIFICATIONS ARE THE PROPERTY OF CLARKE DESIGN GROUP, LLC AND SHALL NOT BE COPIED, REPRODUCED, OR REPRODUCED WITHOUT WRITTEN CONSENT

CLARKE

DESIGN GROUP

Studio Address:
952 Houston Northcutt Blvd.
Ste. 204
Mt. Pleasant, SC 29464
843-329-0667

BARBER RESIDENCE

13111 Thompson Avenue
Sullivan's Island, SC, 29482

Notes + Revisions

Date

Revised By

Initials

Project ID

SI Barber

Final DRB Set

OCT 23 2026

A101A

No.

©2025



DRAWINGS AND SPECIFICATIONS ARE THE PROPERTY OF CLARKE DESIGN GROUP, LLC AND SHALL NOT BE REPRODUCED, COPIED, OR REUSED WITHOUT WRITTEN CONSENT.

CLARKE

DESIGN GROUP

Studio Address:
952 Houston Northcutt Blvd.
Ste. 204
Mt. Pleasant, SC 29464
843-329-0667

BARBER RESIDENCE

1311 Thompson Avenue
Sullivan's Island, SC, 29482

Notes + Revisions Revised By

Date Initials


Project ID SI Barber

Final DRB Set OCT 23 2026

GROUND FLOOR PLAN
SCALE: 1/4" = 1'


A102

No. ©2025

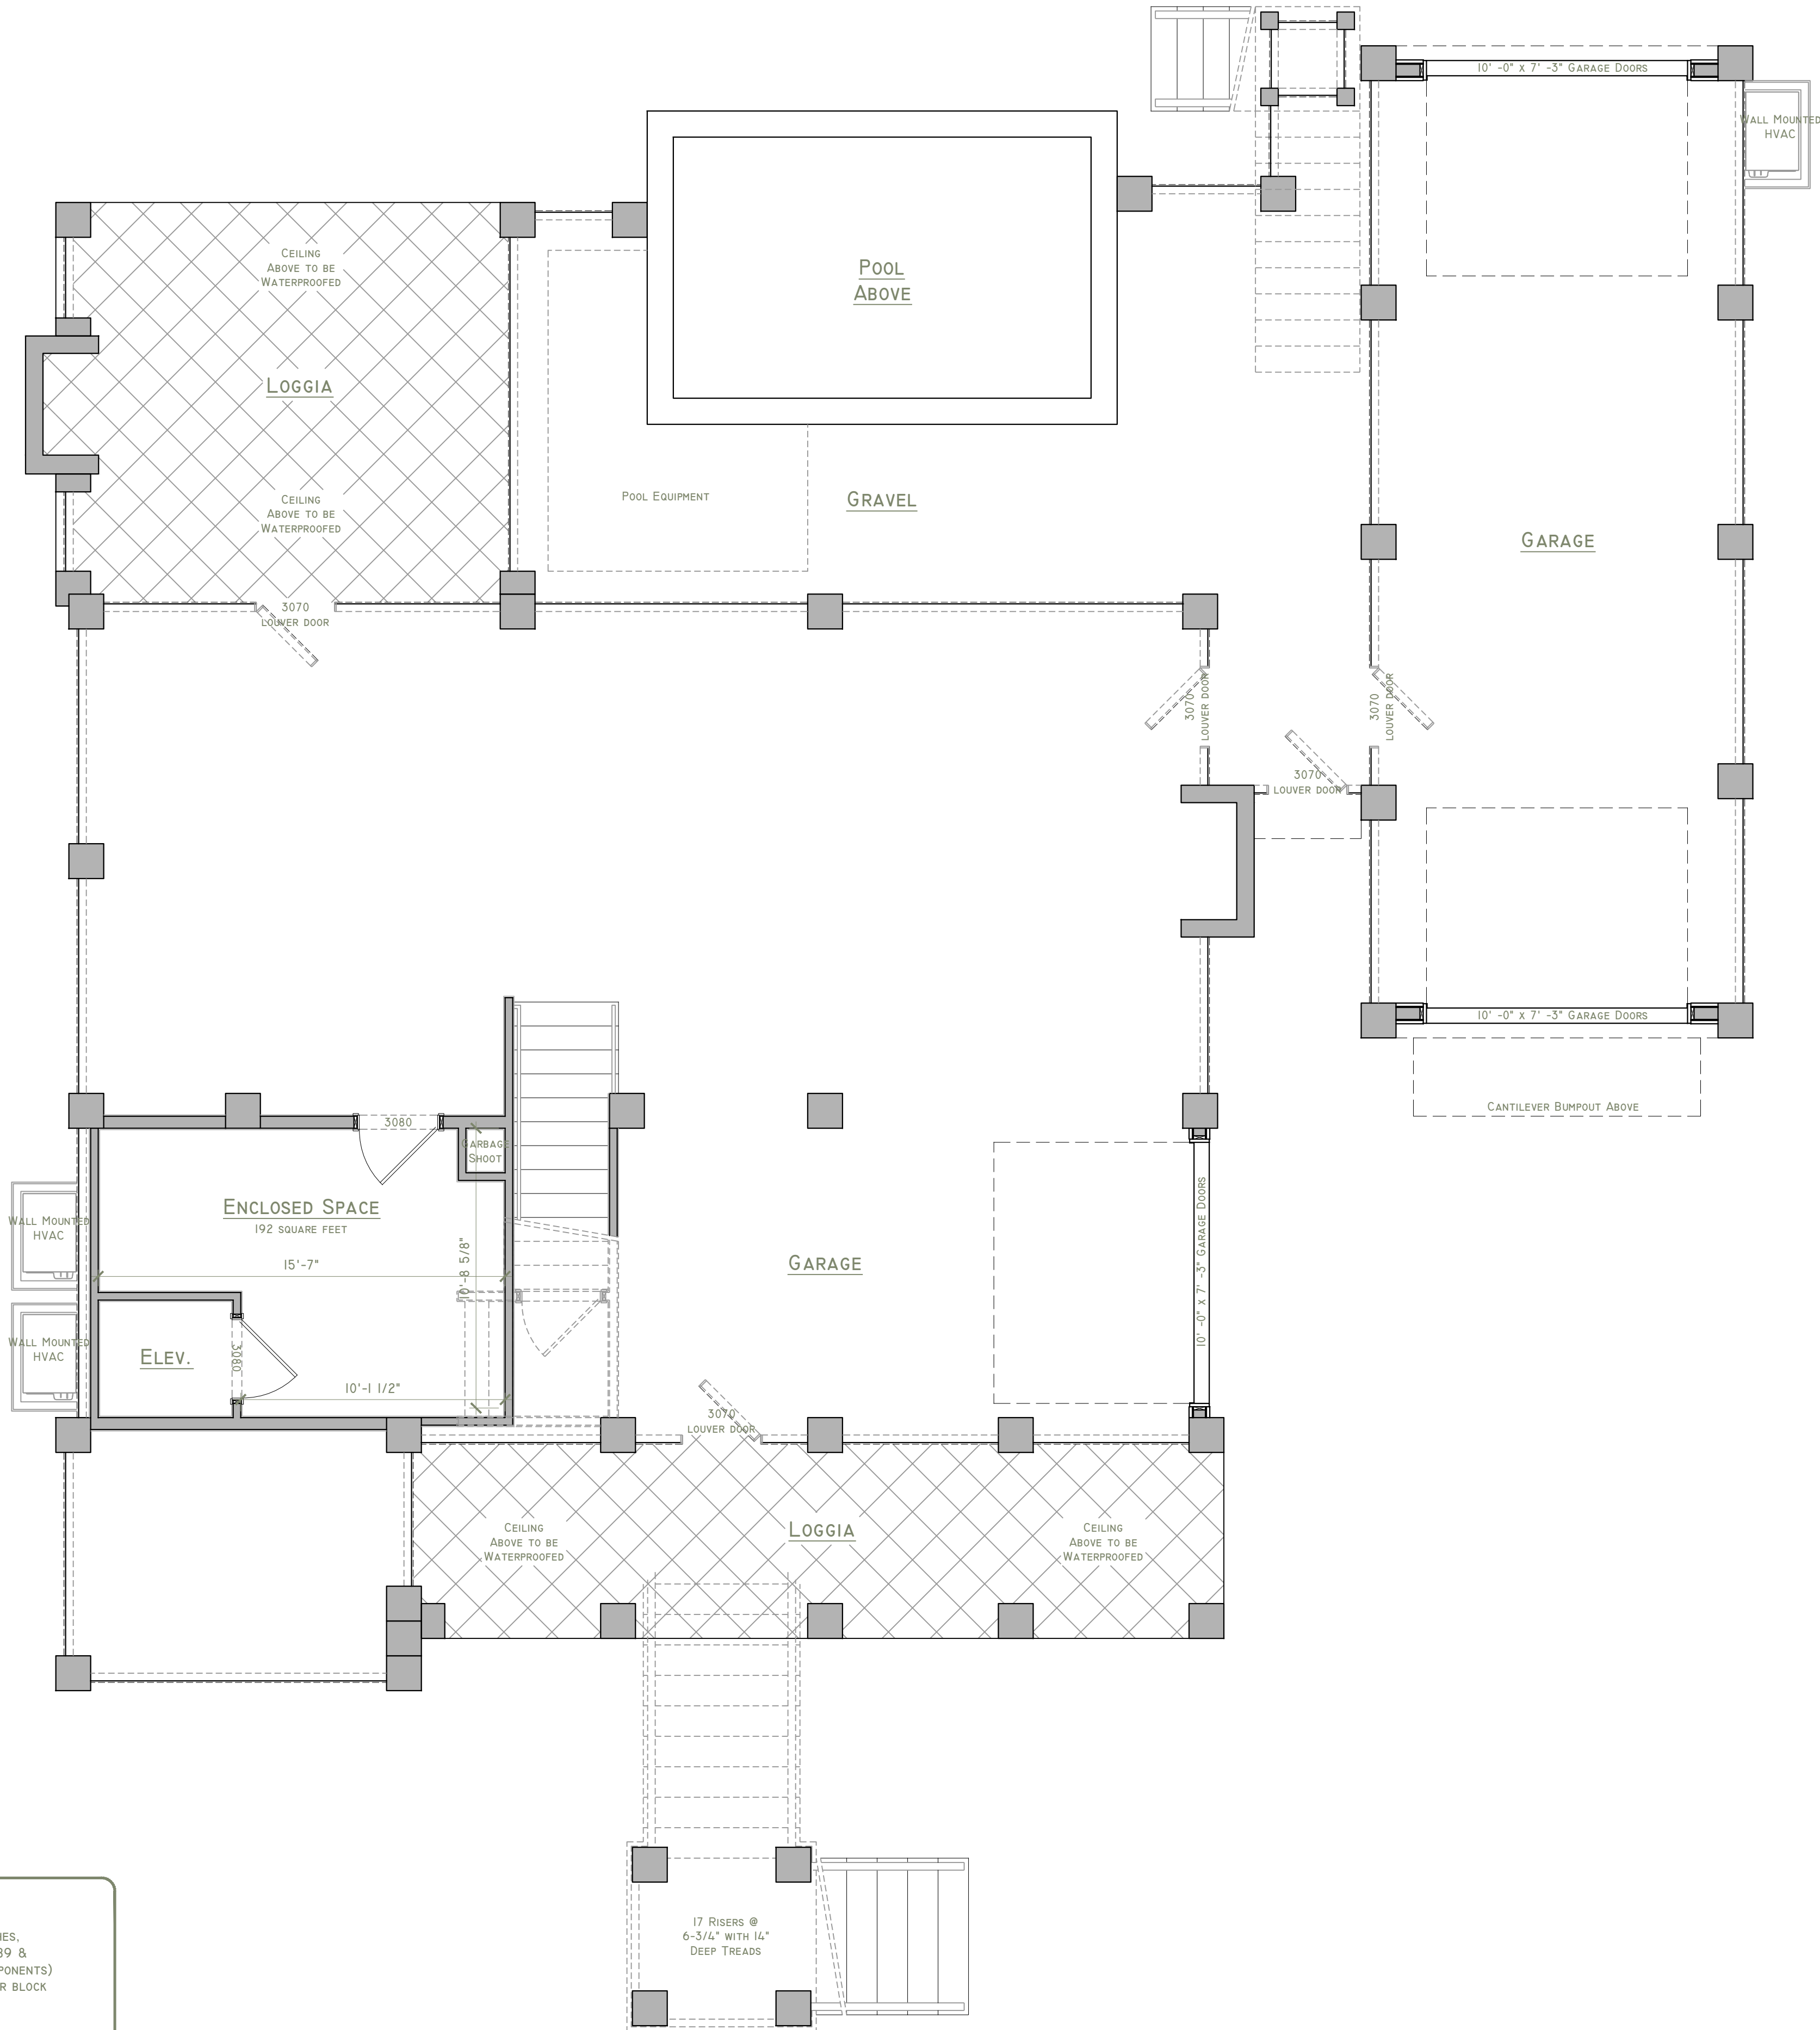

GENERAL PLAN NOTES:

1. AREA BELOW BFE IS LIMITED TO PARKING, BUILDING ACCESS AND STORAGE. ENCLOSED SPACE NOT TO EXCEED 200 SQFT WITHOUT FLOOD VENTS.
2. NO ELECTRICAL, PLUMBING, MECHANICAL, OR DUCT WILL BE INSTALLED BELOW DFE, EXCEPT FOR MAIN SERVICE DISCONNECT, THE TWO CODE REQUIRED EXTERIOR GFI RECEPTACLES ON THE FRONT AND BACK OF STRUCTURE, AND ONE GFCI LIGHT SWITCH.
3. PER FEMA TECHNICAL BULLETIN, ONLY FLOOD RESISTANT MATERIALS WILL BE INSTALLED BELOW DFE.
4. ALL LOUVER WALLS AT GROUND FLOOR TO BE DESIGNED AS BREAK-AWAY AND TO HAVE LOUVER NET CLEAR OPENING OF 30% OR GREATER.
5. NO UTILITIES (ELECTRICAL INCLUDING WIRING, SWITCHES, OUTLETS, CONDUITS, AND VENTILATION DUCTS PER TB9 & ASCE-24, MECHANICAL, AND PLUMBING SYSTEM COMPONENTS) WILL BE MOUNTED ON, PASS THROUGH, PENETRATE, OR BLOCK BREAK AWAY WALL SYSTEM.
6. SEE ENGINEERING DRAWINGS FOR ALL FINAL FOUNDATION DETAILS AND DIMENSIONS.

 

DESIGN GROUP

1311 Thompson Avenue
Sullivans Island, SC, 29482

Revised By


initials

SI Barber

OCT 23 2026

©2025



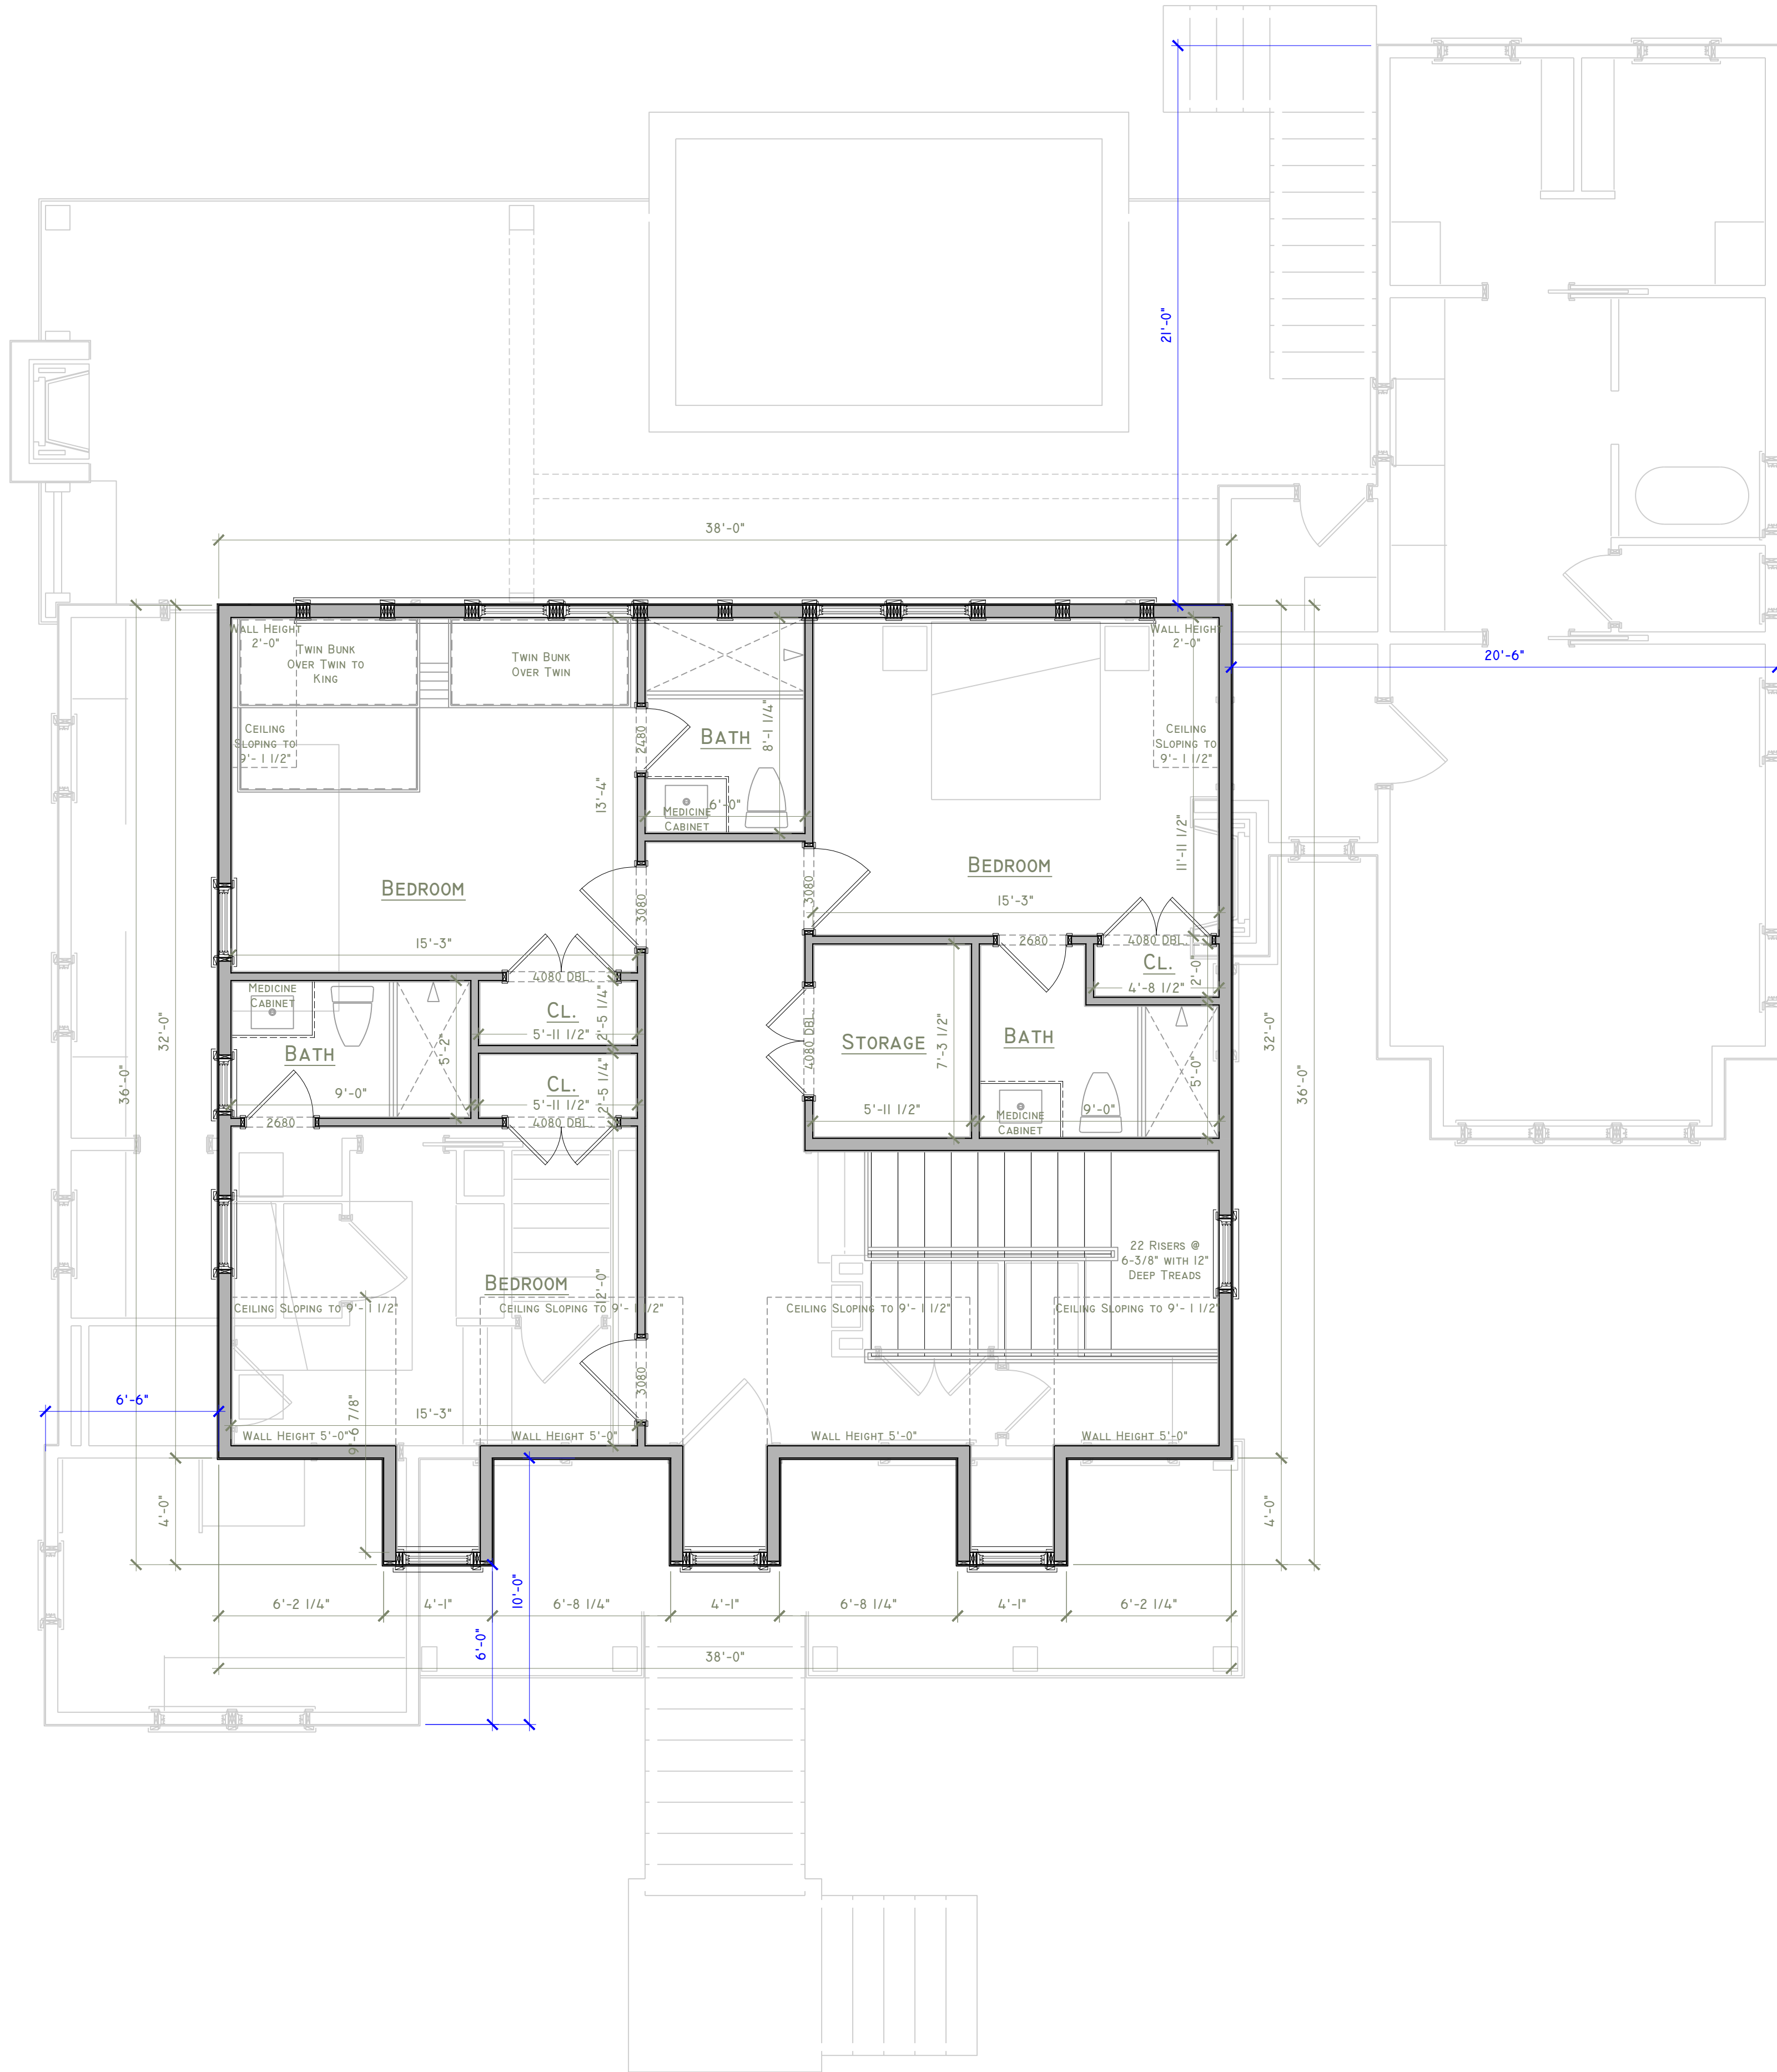

SECOND FLOOR PLAN
SCALE: 1/4" = 1'



DRAWINGS AND SPECIFICATIONS ARE THE PROPERTY OF
CLARKE DESIGN GROUP, LLC AND SHALL NOT BE COPIED,
REPRODUCED OR REPRODUCED WITHOUT WRITTEN CONSENT

CLARKE
DESIGN GROUP

Studio Address:
952 Houston Northcutt Blvd.
Ste. 204
Mt. Pleasant, SC 29464
843-329-0667

BARBER RESIDENCE

13411 Thompson Avenue
Sullivans Island, SC, 29482

Notes + Revisions Revised By


Date Initials

Project ID SI Barber

Final DRB Set OCT 23 2026

A104

No. ©2025

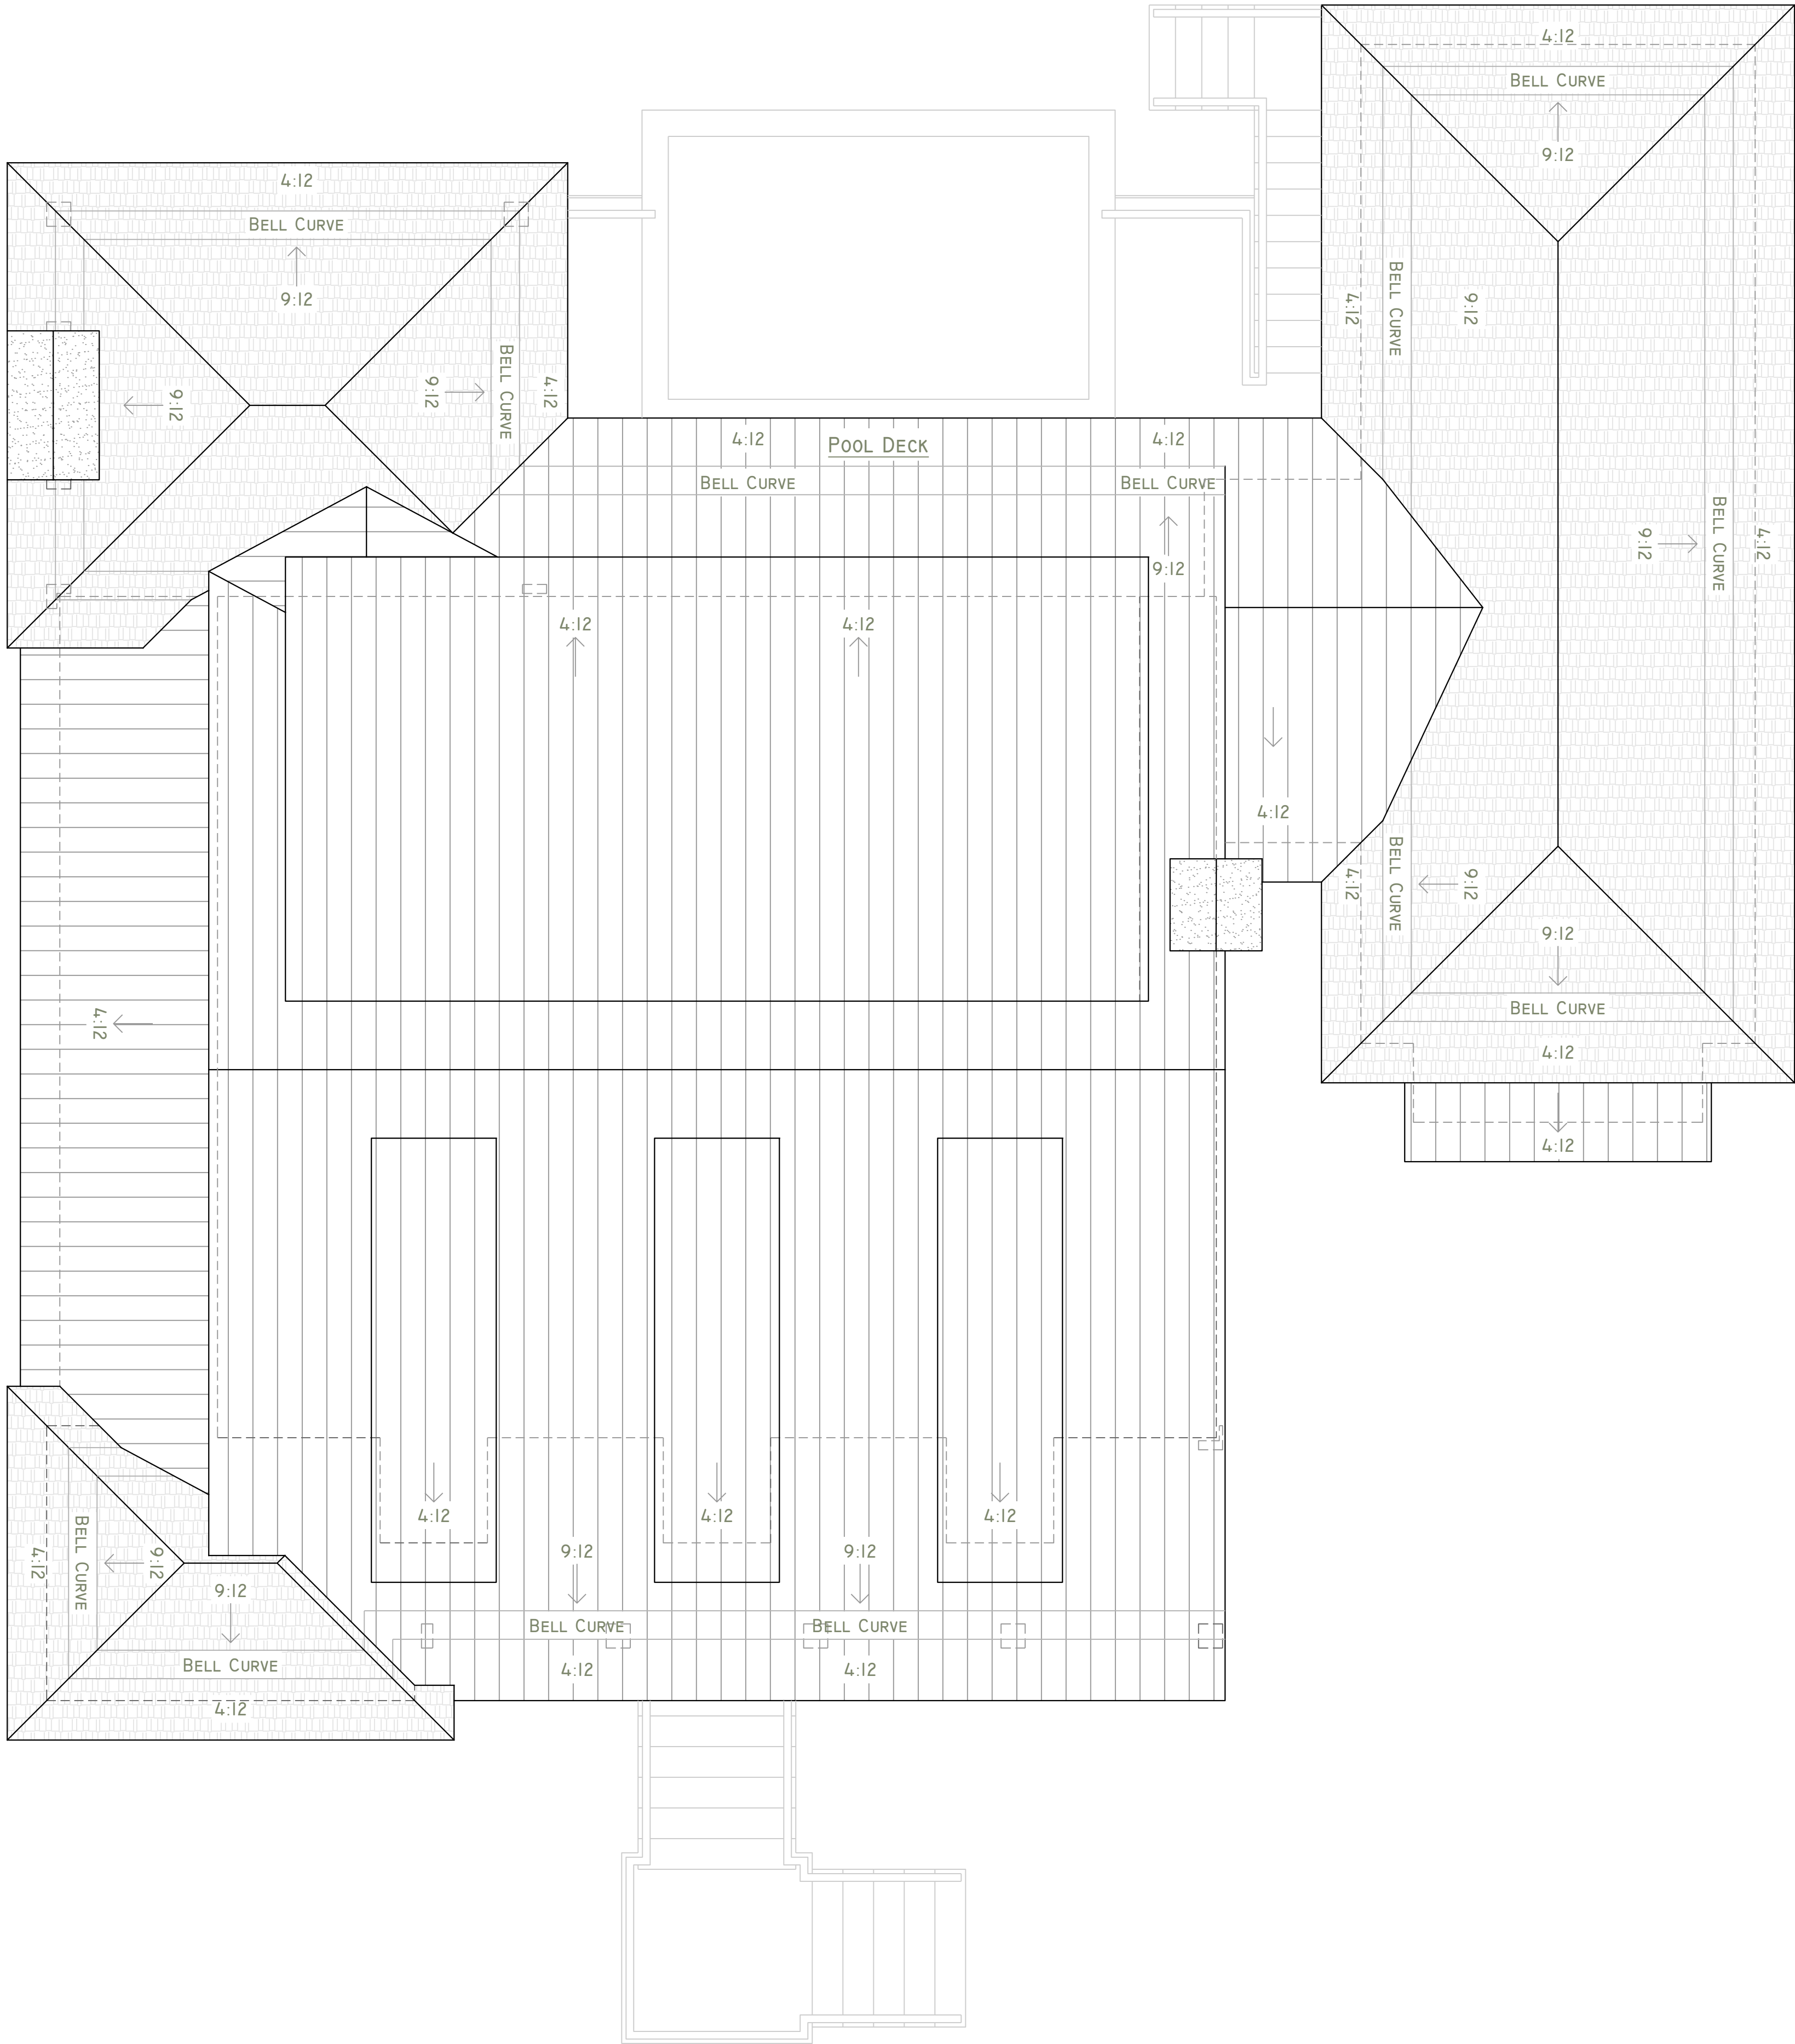

Roof Plan
SCALE: 1/4" = 1'



DRAWINGS AND SPECIFICATIONS ARE THE PROPERTY OF CLARKE DESIGN GROUP, LLC AND SHALL NOT BE COPIED, REPRODUCED OR OTHERWISE USED WITHOUT WRITTEN CONSENT

CLARKE

DESIGN GROUP

Studio Address:
952 Houston Northcutt Blvd.
Ste. 204
Mt. Pleasant, SC 29464
843-329-0667

BARBER RESIDENCE

13411 Thompson Avenue
Sullivan's Island, SC, 29482

Notes + Revisions

Revised By

Date

Initials

Project ID

SI Barber

Final DRB Set

OCT 23 2026

A105

No.

©2025



DRAWINGS AND SPECIFICATIONS ARE THE PROPERTY OF
CLARKE DESIGN GROUP, LLC AND SHALL NOT BE COPIED,
REPRODUCED, OR OTHERWISE USED WITHOUT WRITTEN CONSENT.

CLARKE

DESIGN GROUP

Studio Address:
952 Houston Northcutt Blvd.
Ste. 204
Mt. Pleasant, SC 29464
843-329-0667

BARBER RESIDENCE

13111 Thompson Avenue
Sullivan's Island, SC, 29482

Notes + Revisions

Revised By

Date

Initials

Project ID

SI Barber

Final DRB Set

OCT 23 2026

A201

No.

©2025





DRAWINGS AND SPECIFICATIONS ARE THE PROPERTY OF
CLARKE DESIGN GROUP, LLC AND SHALL NOT BE COPIED,
REPRODUCED OR RESENTED WITHOUT WRITTEN CONSENT

CLARKE

DESIGN GROUP

Studio Address:
952 Houston Northcutt Blvd.
Ste. 204
Mt. Pleasant, SC 29464
843-329-0667

BARBER RESIDENCE

13111 Thompson Avenue
Sullivan's Island, SC, 29482

Notes + Revisions

Revised By

Date

Initials

Project ID

SI Barber

Final DRB Set

OCT 23 2026

A202

No.

©2025



SIDE ELEVATION

SCALE: 1/4" = 1'



DRAWINGS AND SPECIFICATIONS ARE THE PROPERTY OF
CLARKE DESIGN GROUP, LLC AND SHALL NOT BE COPIED,
REPRODUCED OR RESENTED WITHOUT WRITTEN CONSENT

CLARKE

DESIGN GROUP

Studio Address:
952 Houston Northcutt Blvd.
Ste. 204
Mt. Pleasant, SC 29464
843-329-0667

BARBER RESIDENCE

1311 Thompson Avenue
Sullivan's Island, SC, 29482

Notes + Revisions Revised By

Date Initials

Project ID SI Barber

Final DRB Set OCT 23 2026

A203

No. ©2025



REAR ELEVATION

SCALE: 1/4" = 1'



DRAWINGS AND SPECIFICATIONS ARE THE PROPERTY OF
CLARKE DESIGN GROUP, LLC AND SHALL NOT BE COPIED,
REPRODUCED, OR OTHERWISE USED WITHOUT WRITTEN CONSENT.

CLARKE

DESIGN GROUP

Studio Address:
952 Houston Northcutt Blvd.
Ste. 204
Mt. Pleasant, SC 29464
843-329-0667

BARBER RESIDENCE

1311 Thompson Avenue
Sullivan's Island, SC, 29482

Notes + Revisions

Revised By

Date

Initials

Project ID

SI Barber

Final DRB Set

OCT 23 2026

A204

No.

©2025



SIDE ELEVATION

SCALE: 1/4" = 1'



PERSPECTIVE



PERSPECTIVE



PERSPECTIVE



PERSPECTIVE



DRAWINGS AND SPECIFICATIONS ARE THE PROPERTY OF CLARKE DESIGN GROUP, LLC AND SHALL NOT BE REPRODUCED OR USED IN ANY MANNER WITHOUT WRITTEN CONSENT.

CLARKE

DESIGN GROUP

Studio Address:
952 Houston Northcutt Blvd.
Ste. 204
Mt. Pleasant, SC 29464
843-329-0667

BARBER RESIDENCE

1311 Thompson Avenue
Sullivan's Island, SC, 29482

Notes + Revisions Revised By

Date Initials

Project ID SI Barber

Final DRB Set OCT 23 2026

A301

No. ©2025



PERSPECTIVE



PERSPECTIVE



PERSPECTIVE



PERSPECTIVE



DRAWINGS AND SPECIFICATIONS ARE THE PROPERTY OF CLARKE DESIGN GROUP, LLC AND SHALL NOT BE REPRODUCED, COPIED, OR OTHERWISE USED WITHOUT WRITTEN CONSENT.

CLARKE
DESIGN GROUP

Studio Address:
952 Houston Northcutt Blvd.
Ste. 204
Mt. Pleasant, SC 29464
843-329-0667

BARBER RESIDENCE

1311 Thompson Avenue
Sullivan's Island, SC, 29482

Notes + Revisions

Revised By

Date

Initials

Project ID


SI Barber

Final DRB Set


OCT 23 2026

A302

No. ©2025

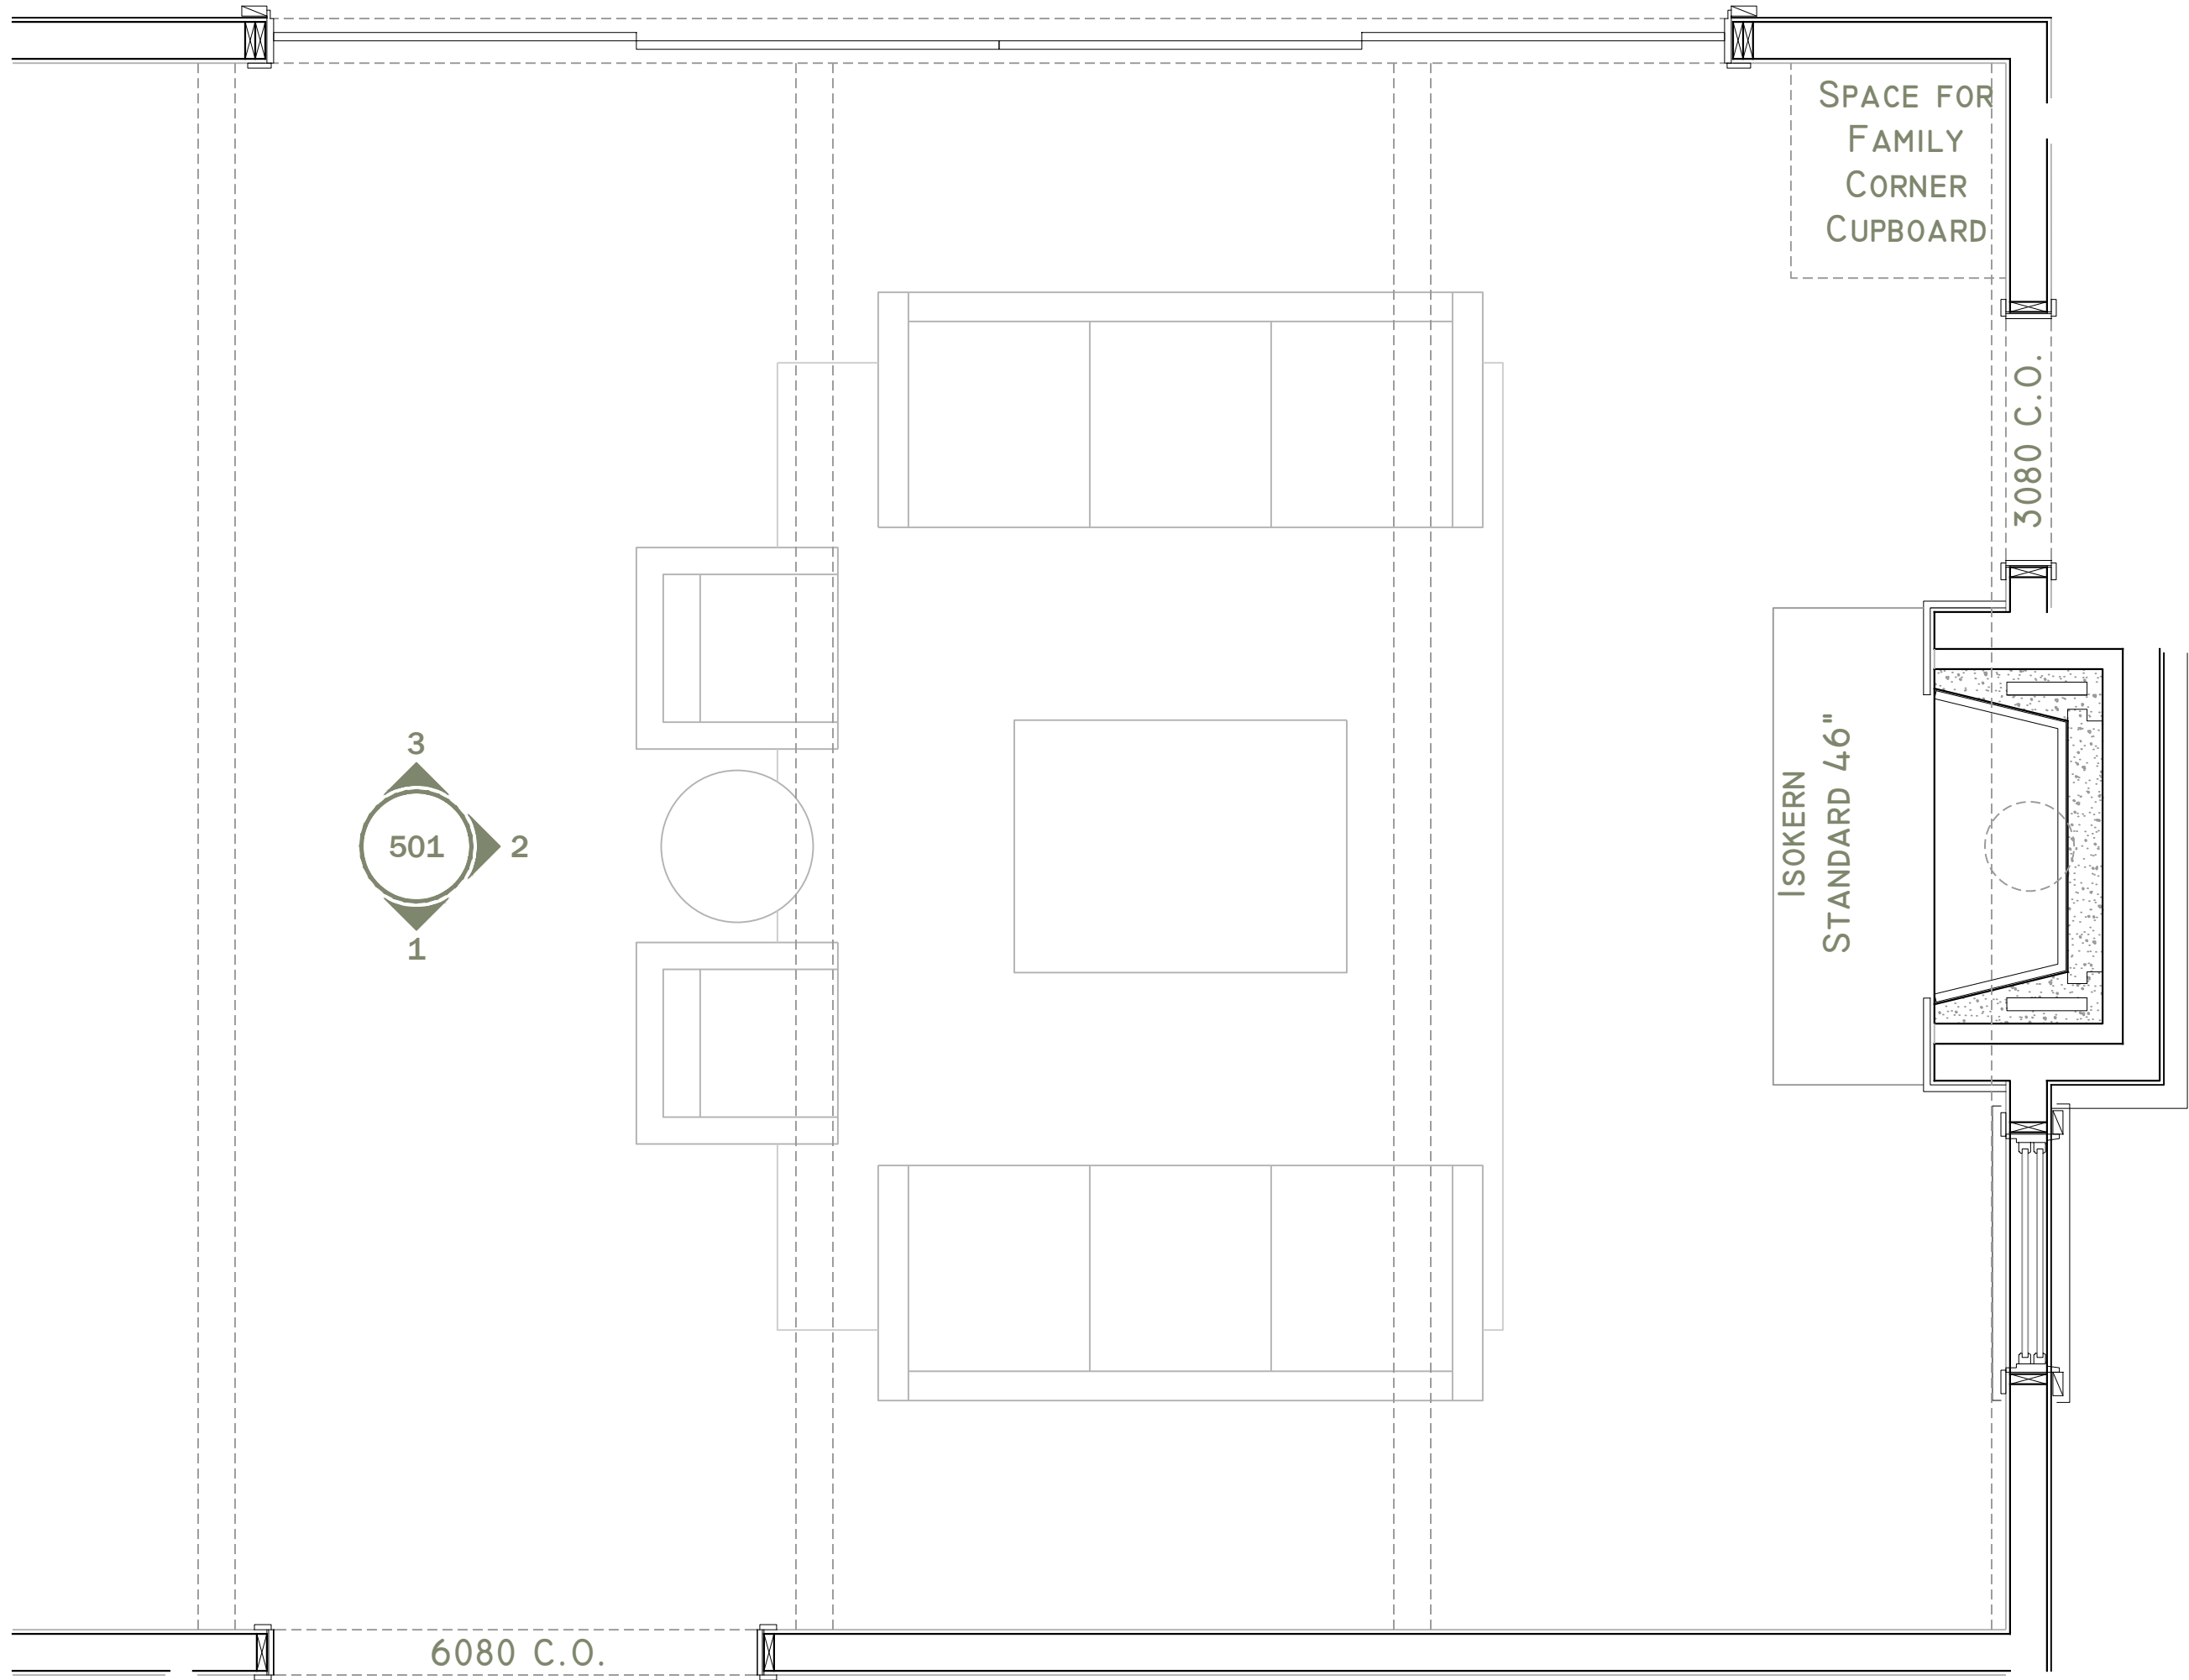


LIVING

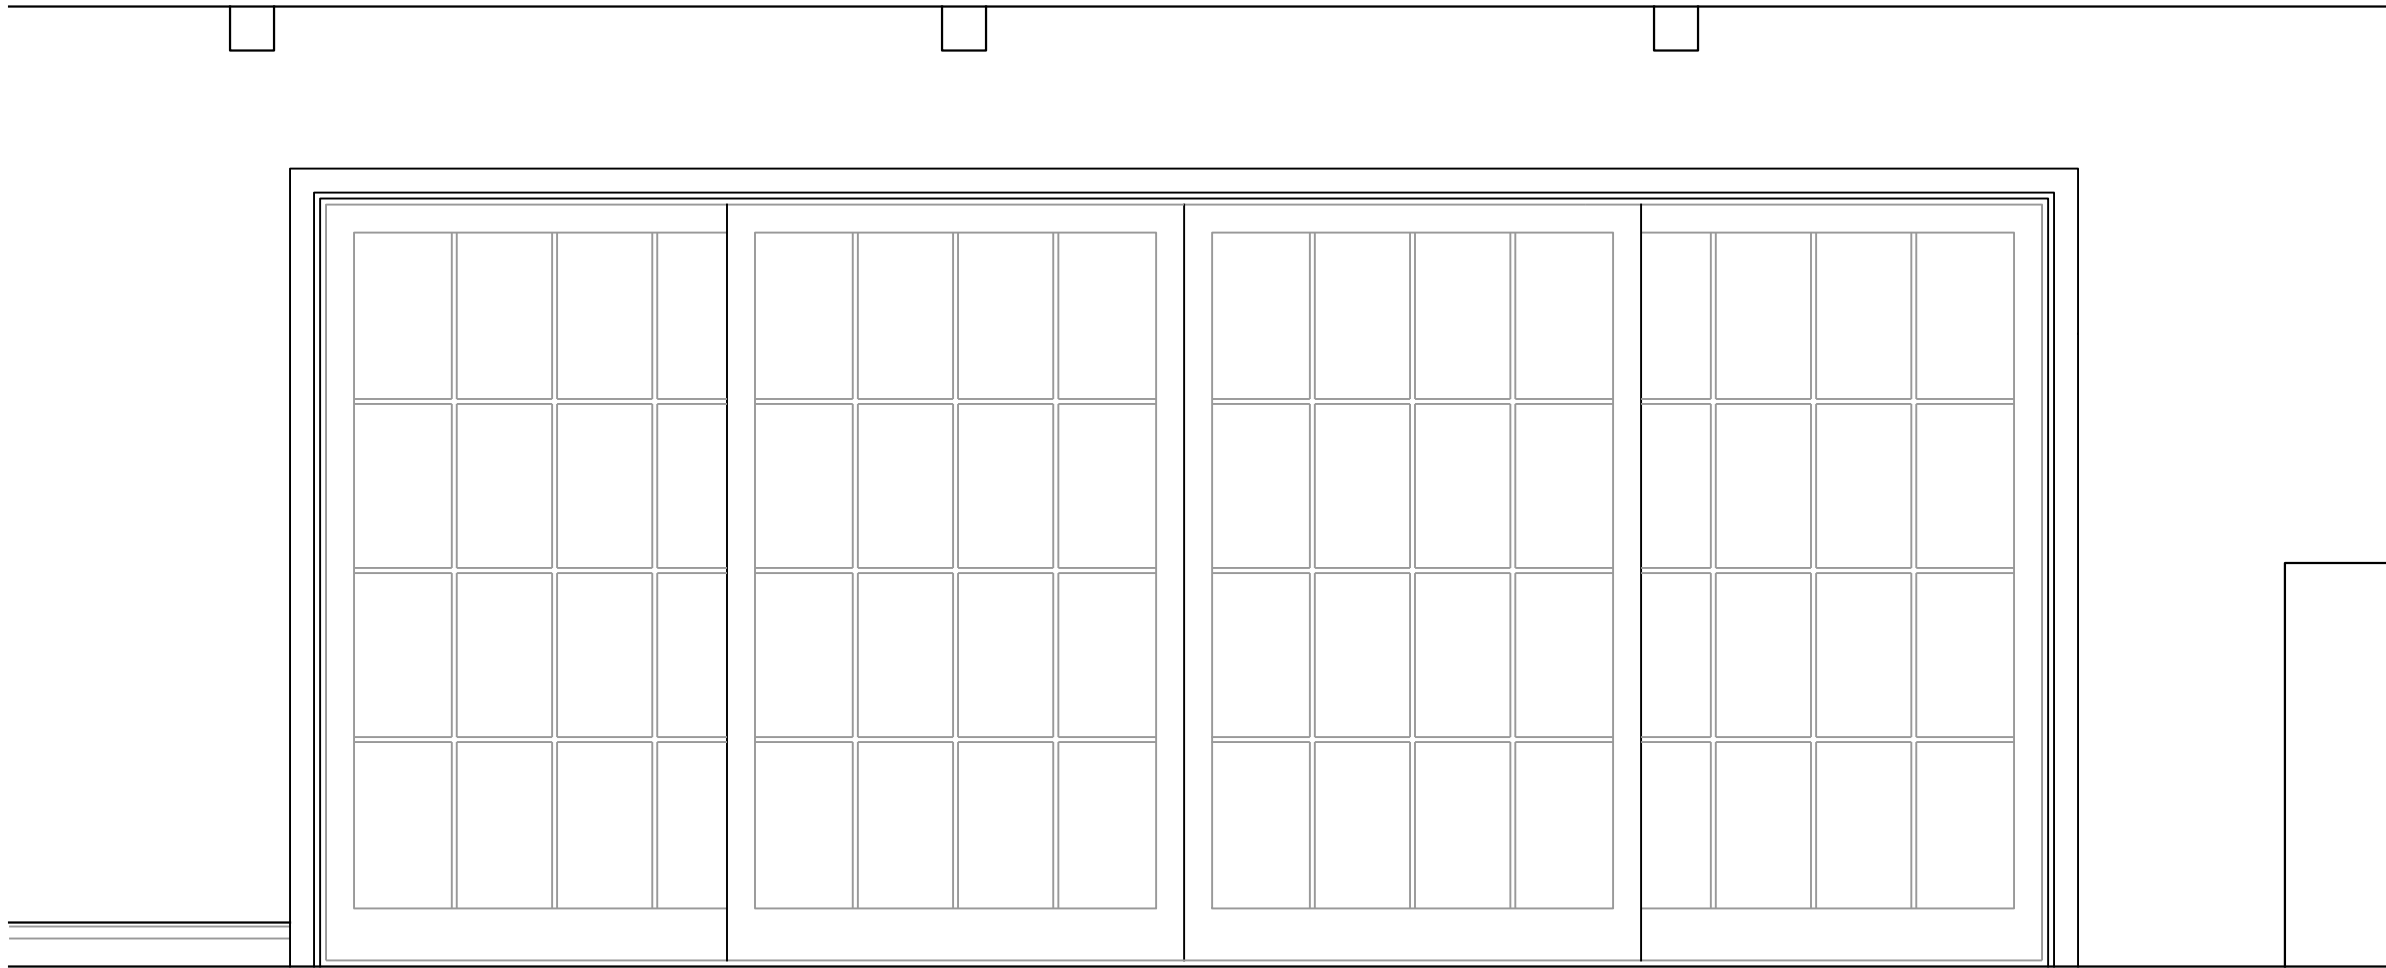

1 INTERIOR ELEVATION AT SLIDER TO PORCH
SCALE: 1/2"=1'-0"



2 INTERIOR ELEVATION LIVING ROOM
SCALE: 1/2"=1'-0"

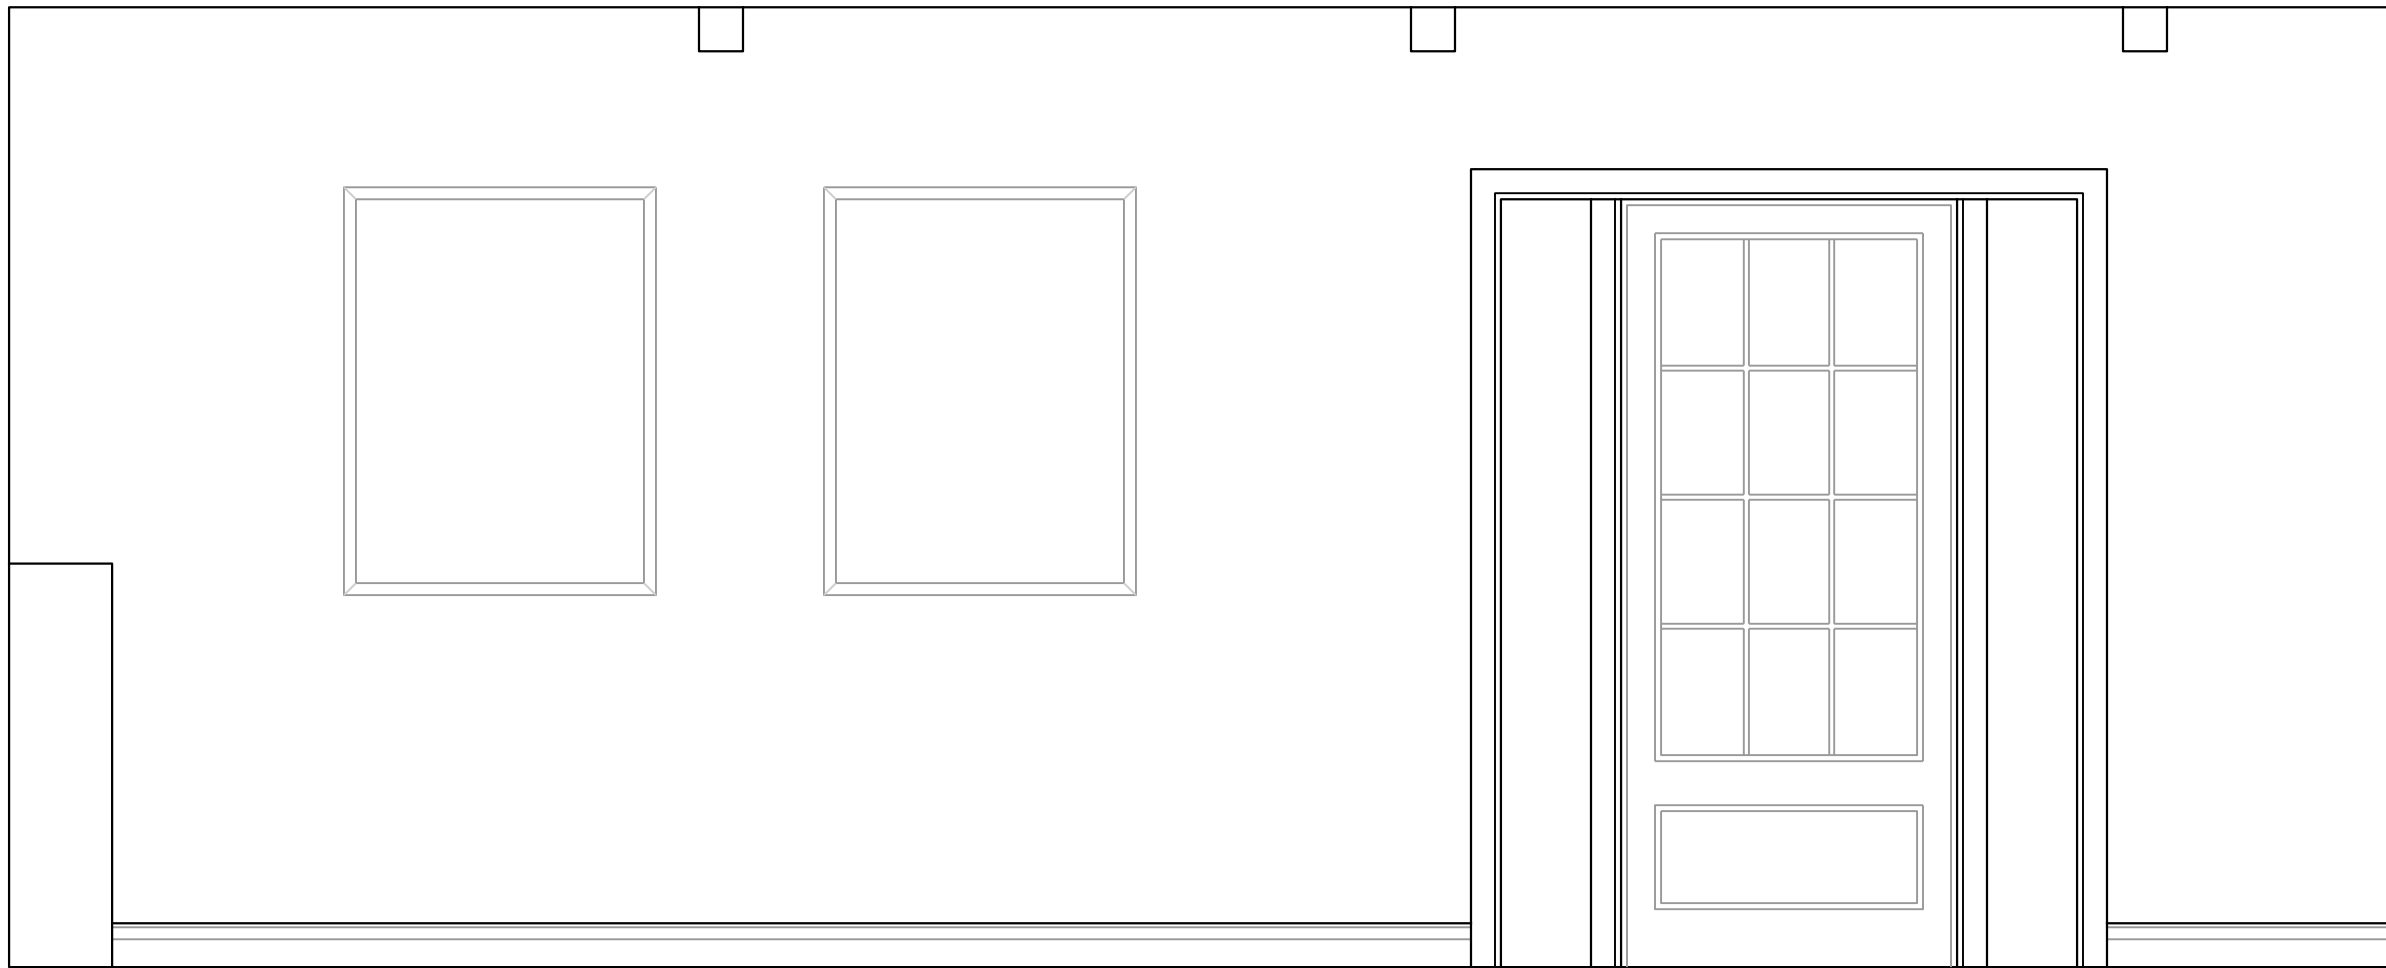

3 INTERIOR ELEVATION AT LIVING ROOM ENTRY
SCALE: 1/2"=1'-0"



DRAWINGS AND SPECIFICATIONS ARE THE PROPERTY OF
CLARKE DESIGN GROUP, LLC AND SHALL NOT BE COPIED,
REPRODUCED OR REPRODUCED WITHOUT WRITTEN CONSENT

CLARKE

DESIGN GROUP

Studio Address:
952 Houston Northcutt Blvd.
Ste. 204
Mt. Pleasant, SC 29464
843-329-0667

BARBER RESIDENCE

13411 Thompson Avenue
Sullivan's Island, SC, 29482

Notes + Revisions Revised By


Date Initials

Project ID SI Barber

Final DRB Set OCT 23 2026

A501


No. ©2025

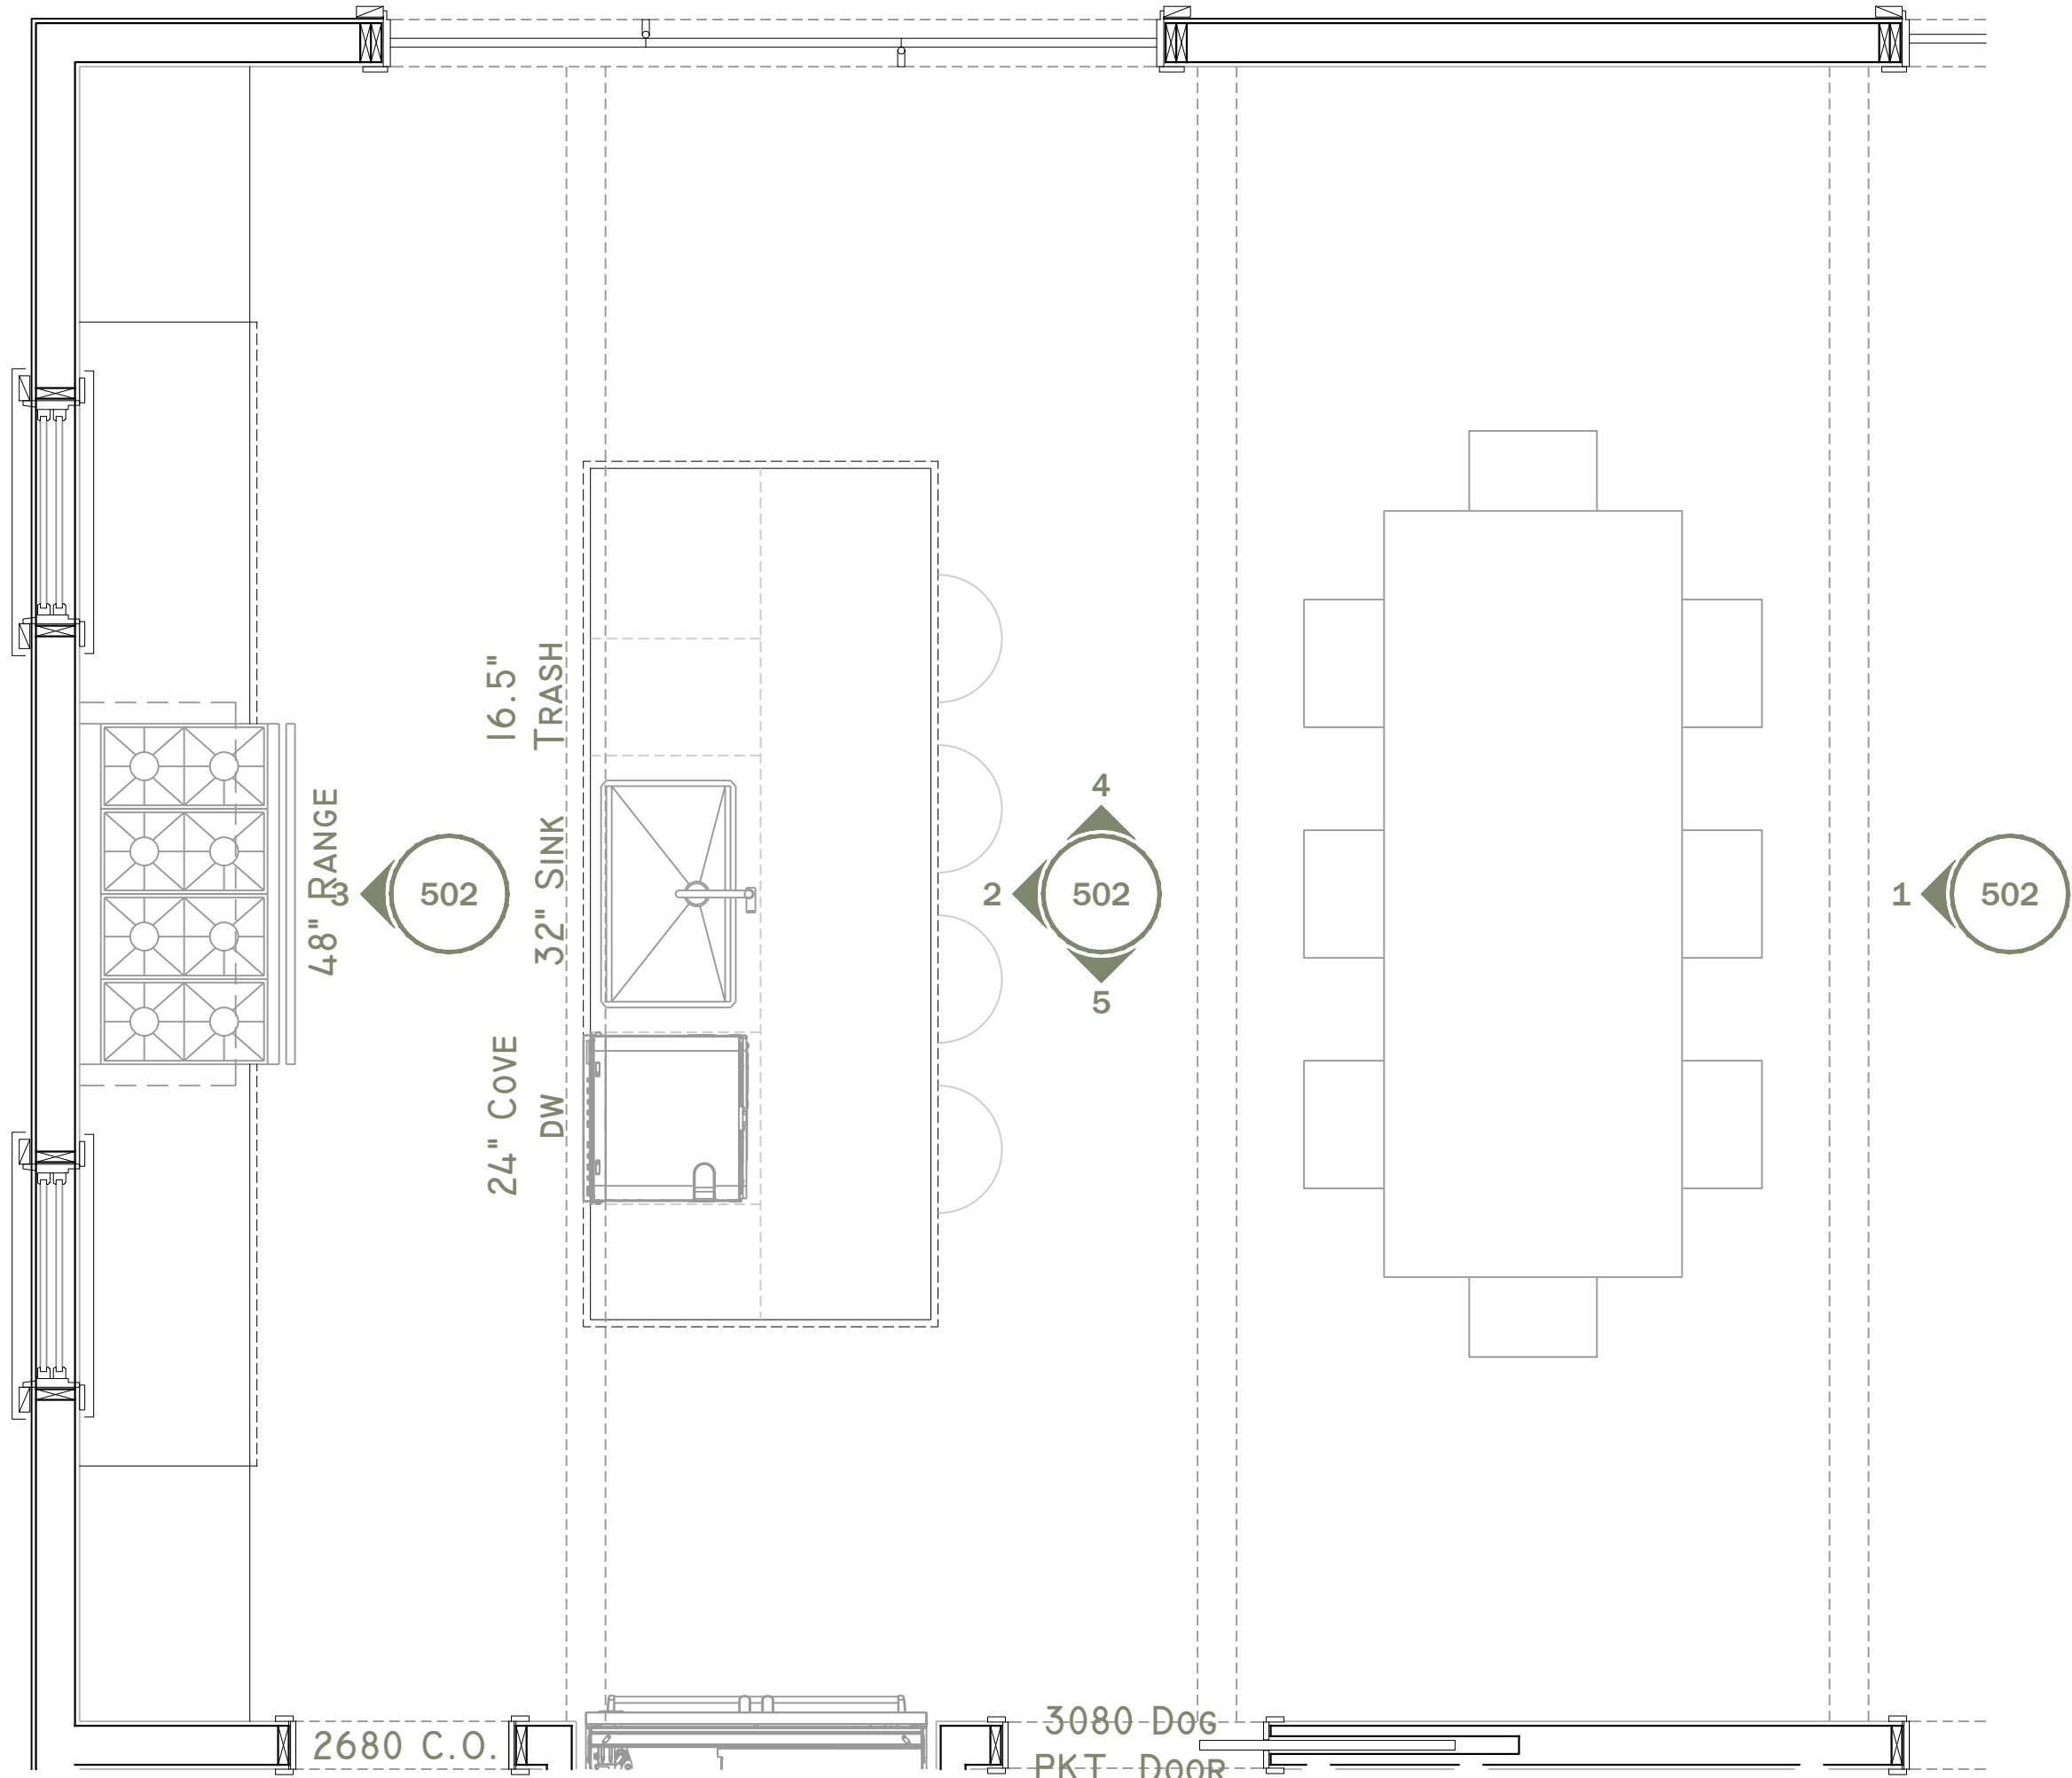

KITCHEN & DINING



1 INTERIOR ELEVATION AT DINING ROOM TABLE
SCALE: 1/2"=1'-0"

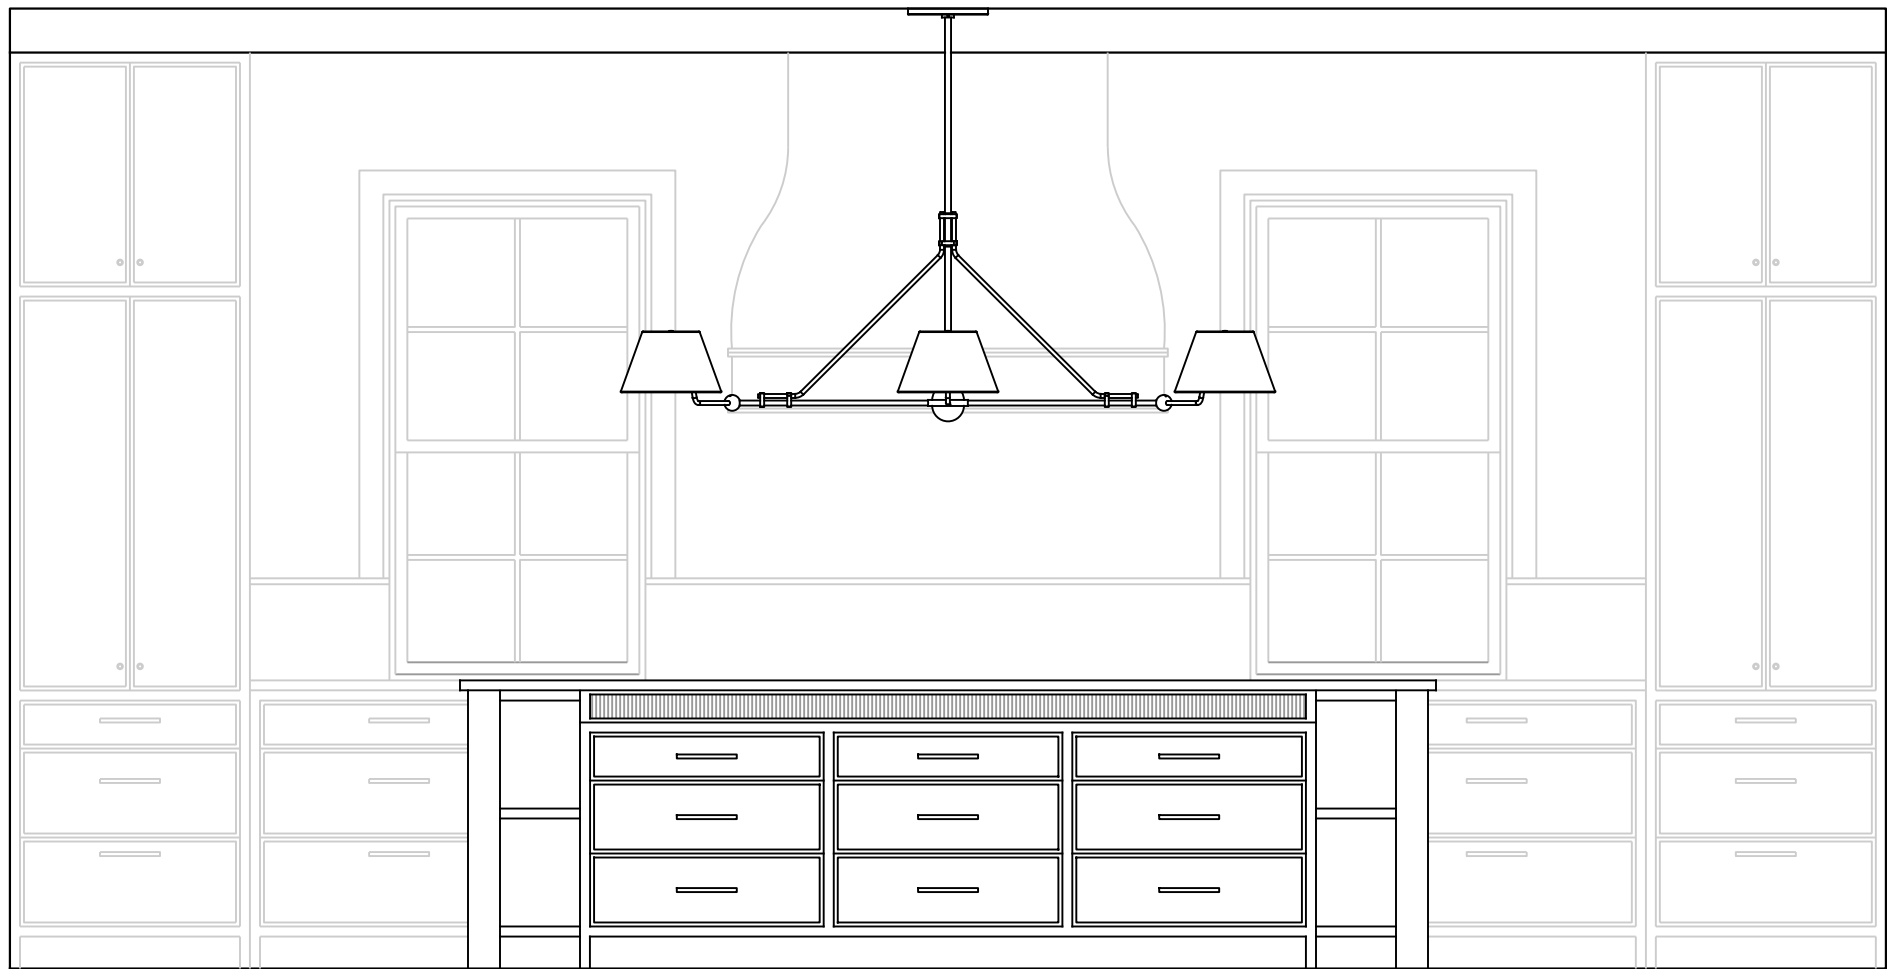

2 INTERIOR ELEVATION KITCHEN ISLAND
SCALE: 1/2"=1'-0"



3 INTERIOR ELEVATION AT KITCHEN
SCALE: 1/2"=1'-0"



DRAWINGS AND SPECIFICATIONS ARE THE PROPERTY OF
CLARKE DESIGN GROUP, LLC AND SHALL NOT BE COPIED,
REPRODUCED, OR OTHERWISE USED WITHOUT WRITTEN CONSENT

CLARKE
DESIGN GROUP

Studio Address:
952 Houston Northcutt Blvd.
Ste. 204
Mt. Pleasant, SC 29464
843-329-0667

BARBER RESIDENCE

13411 Thompson Avenue
Sullivans Island, SC, 29482

Notes + Revisions Revised By


Date Initials

Project ID SI Barber


Final DRB Set OCT 23 2026

A502

No. ©2025

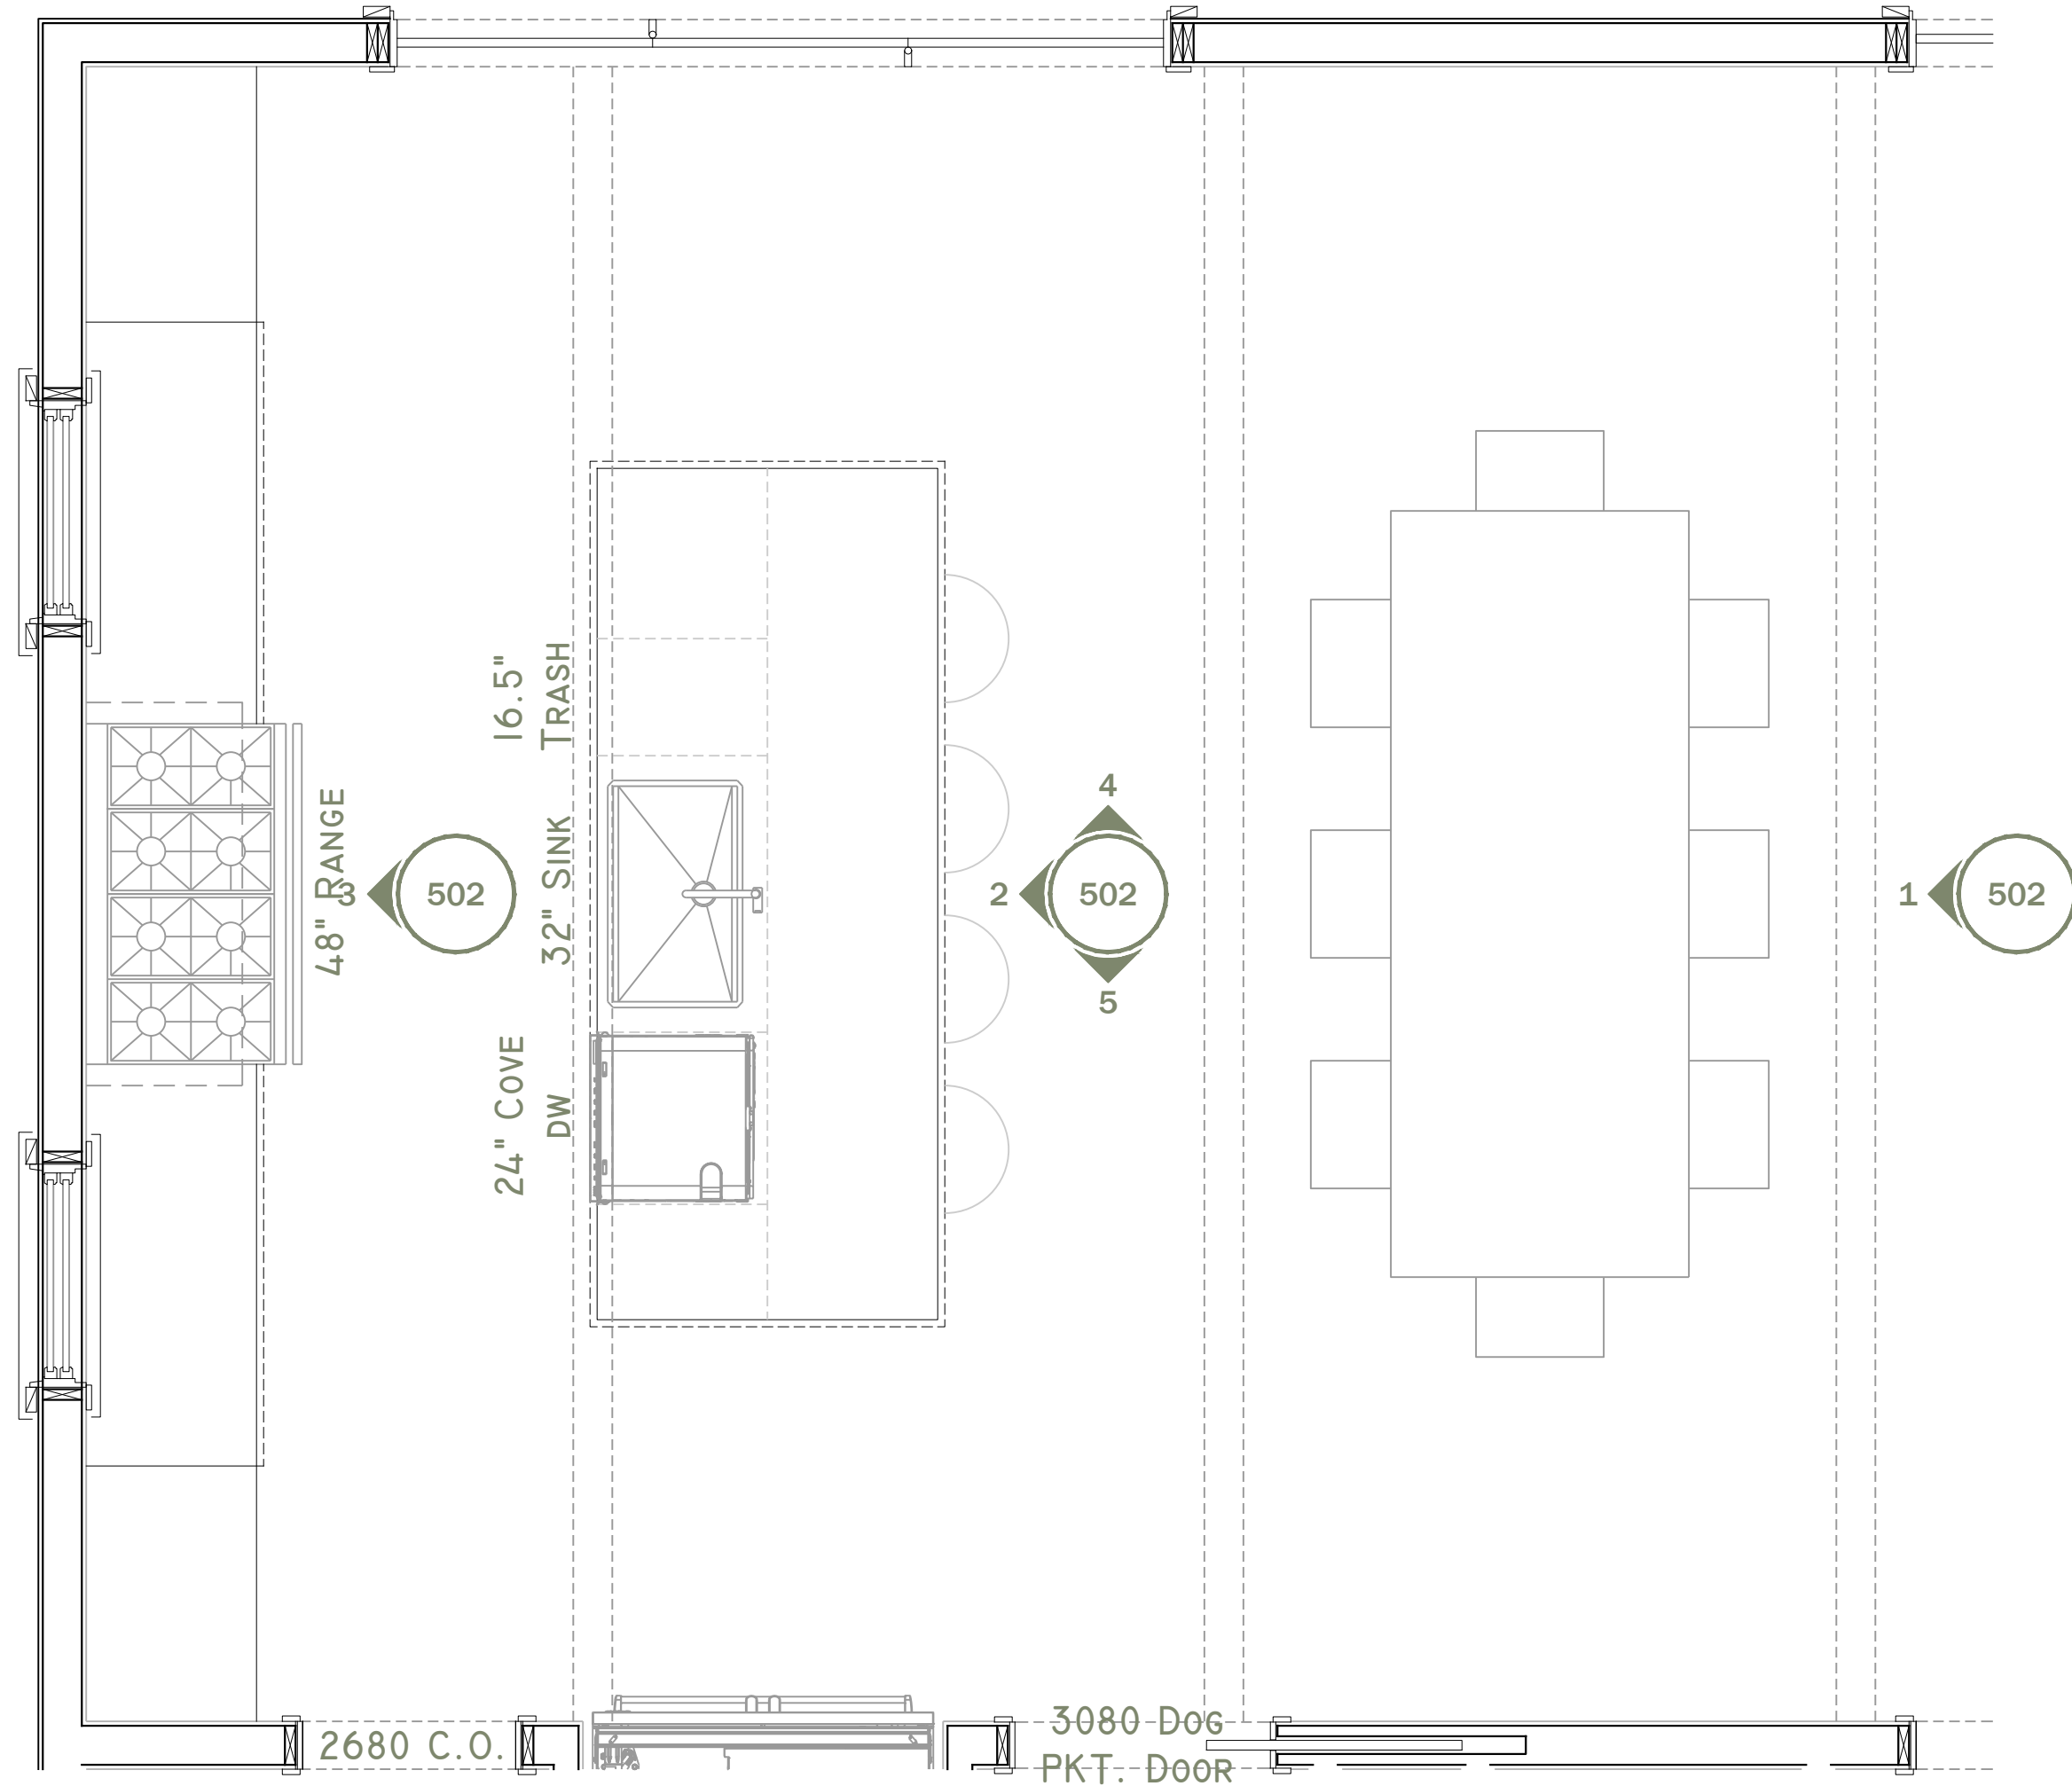

KITCHEN & DINING

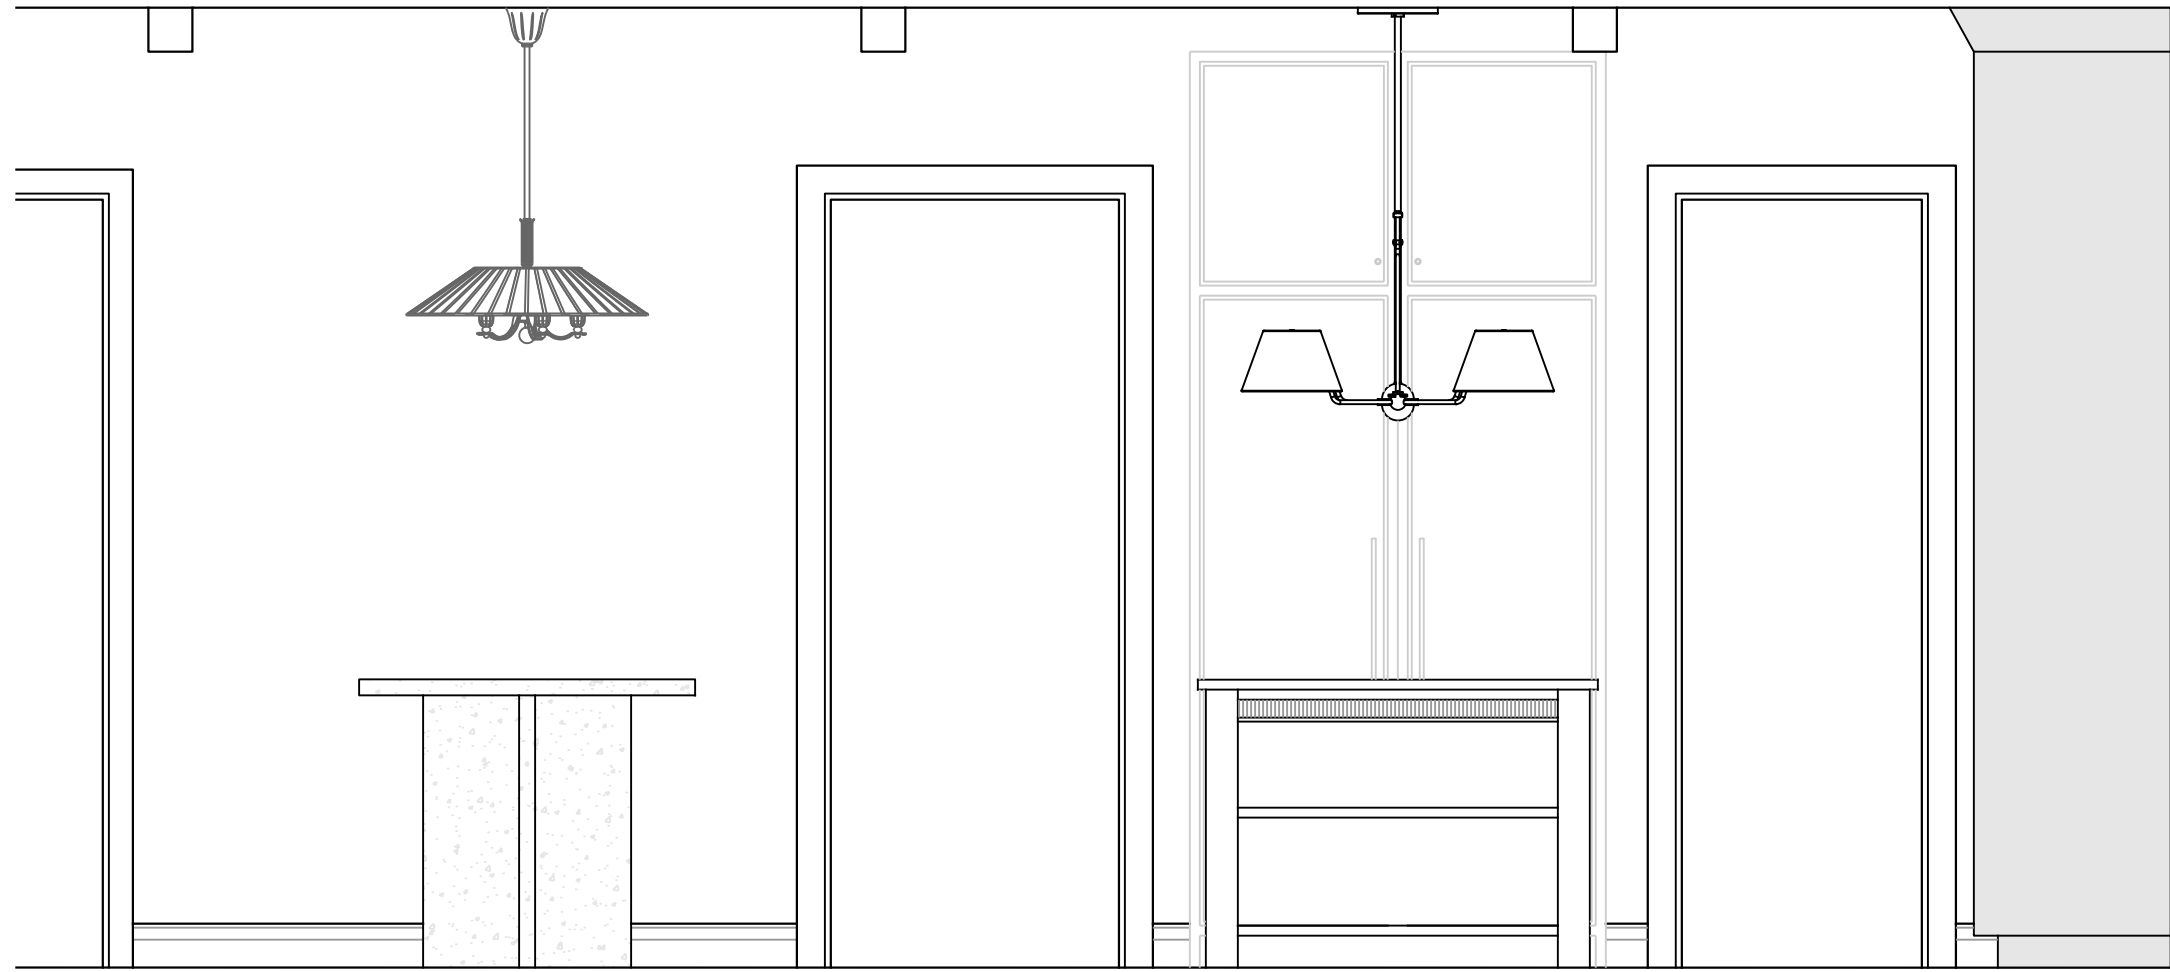

4 INTERIOR ELEVATION AT KITCHEN
A502 SCALE: 1/2"=1'-0"



5 INTERIOR ELEVATION KITCHEN TO PORCH
A501 SCALE: 1/2"=1'-0"



DRAWINGS AND SPECIFICATIONS ARE THE PROPERTY OF
CLARKE DESIGN GROUP, LLC AND SHALL NOT BE COPIED,
REPRODUCED OR RESENTED WITHOUT WRITTEN CONSENT

CLARKE
DESIGN GROUP

Studio Address:
952 Houston Northcutt Blvd.
Ste. 204
Mt. Pleasant, SC 29464
843-329-0667

BARBER RESIDENCE

1311 Thompson Avenue
Sullivans Island, SC, 29482

Notes + Revisions Revised By

Date Initials

Project ID SI Barber

Final DRB Set OCT 23 2026

A503

No. ©2025



PERSPECTIVE



PERSPECTIVE



PERSPECTIVE



PERSPECTIVE



CLARKE DESIGN GROUP LLC AND SHALL NOT BE COPIED, REPRODUCED, OR OTHERWISE USED WITHOUT WRITTEN CONSENT

CLARKE
DESIGN GROUP

Studio Address:
952 Houston Northcutt Blvd.
Ste. 204
Mt. Pleasant, SC 29464
843-329-0667

BARBER RESIDENCE

1311 Thompson Avenue
Sullivan's Island, SC, 29482

Notes + Revisions

Revised By

Date

Initials

Project ID

SI Barber

Final DRB Set

OCT 23 2026

A504

No. ©2025