

2420 RAVEN DRIVE



EXISTING STRUCTURE TO BE RAISED PER BZA APPROVAL. LOCATION OF HOUSE REMAINS THE SAME. THE STAIRS CURRENTLY DO NOT EXTEND FORWARD OF THE HOUSE AND ARE DIFFICULT FOR GUESTS AND DELIVERY PERSONS TO FIND. ACCESS IS TROUGH THE OPEN GARAGE. THE HOMEOWNER WOULD LIKE TO EXTEND A MODEST 4' WIDE STAIR FORWARD FROM THE HOUSE TO DELINEATE THE ENTRANCE.



CONSULTANTS

Middaugh Residence

2420 Raven Drive
Sullivan's Island, SC
29482

10/23/2026	DRB


PROJECT: **2420 RAVEN**
DATE: **10/23/26**
DRAWN BY: **SAK**
COPYRIGHT
SEA ISLAND BUILDERS

SHEET TITLE

Cover Sheet

G-001

SHEET 1 OF 20

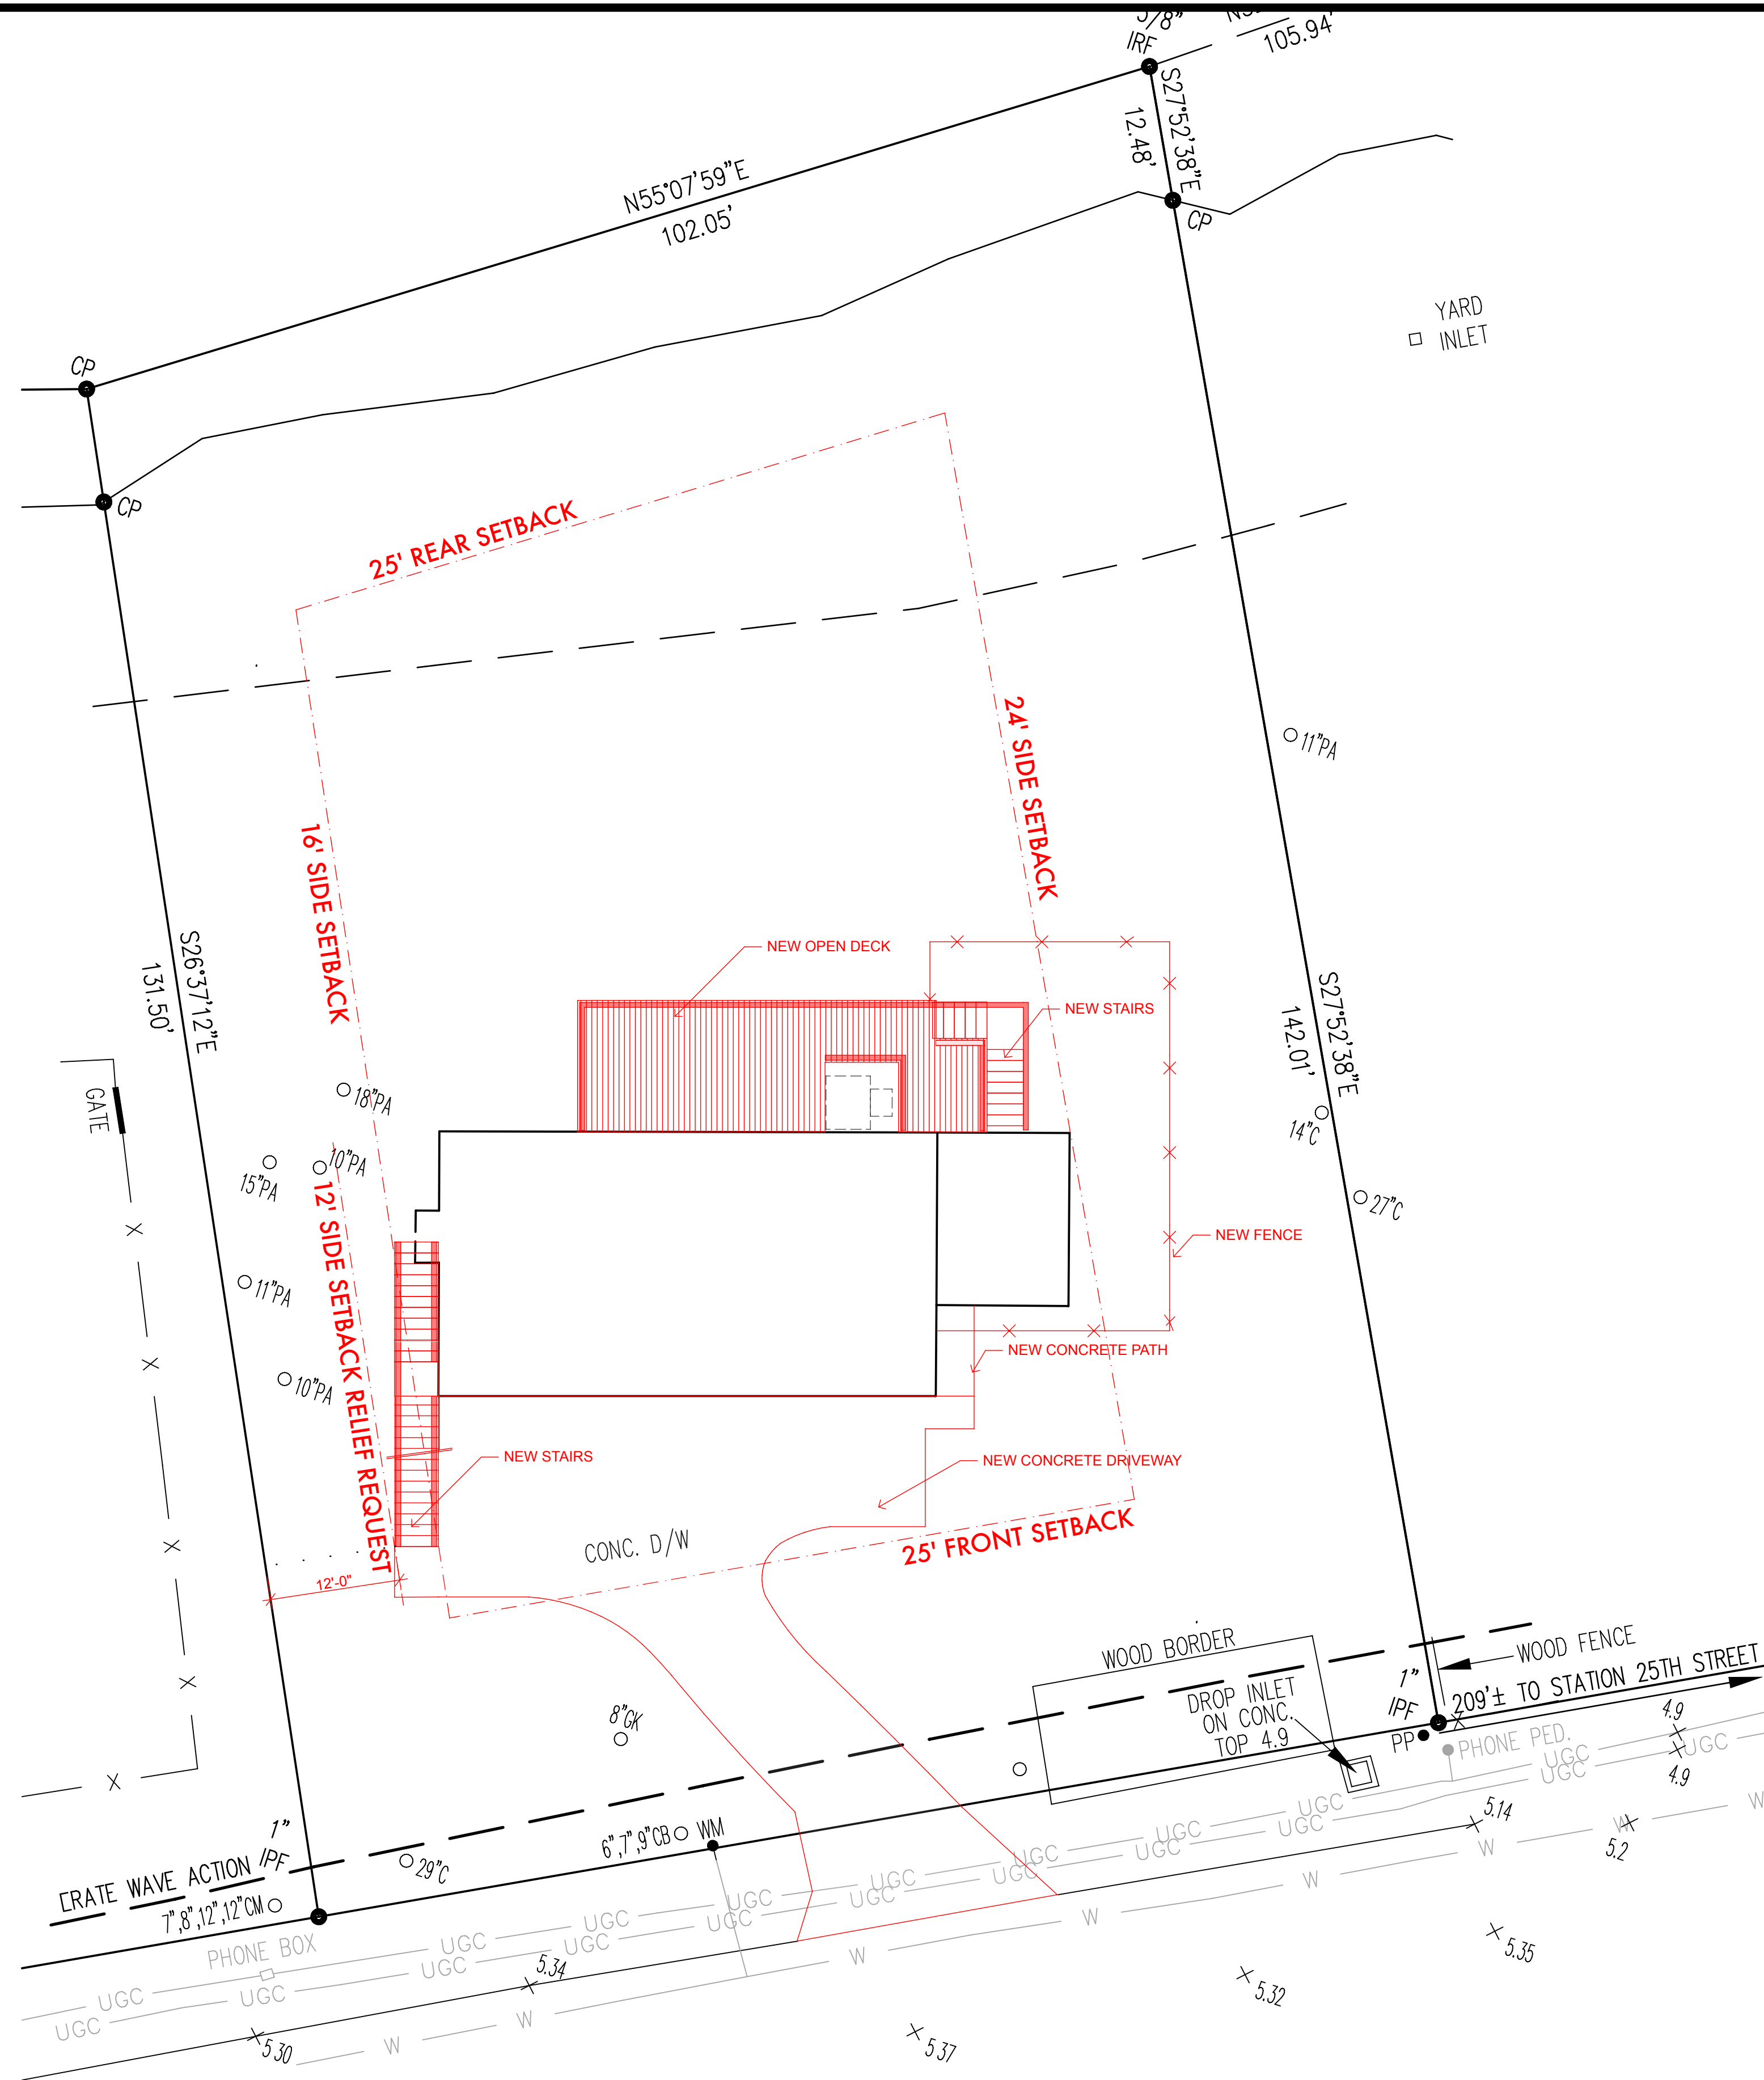

CONSULTANTS

Middaugh Residence

2420 Raven Drive
Sullivan's Island, SC
29482

10/23/2026	DRB


PROJECT: **2420 RAVEN**
DATE: **10/23/26**
DRAWN BY: **SAK**
COPYRIGHT
SEA ISLAND BUILDERS

SHEET TITLE


**Architectural
Site Plan**

AS-002

SHEET 10 OF 20

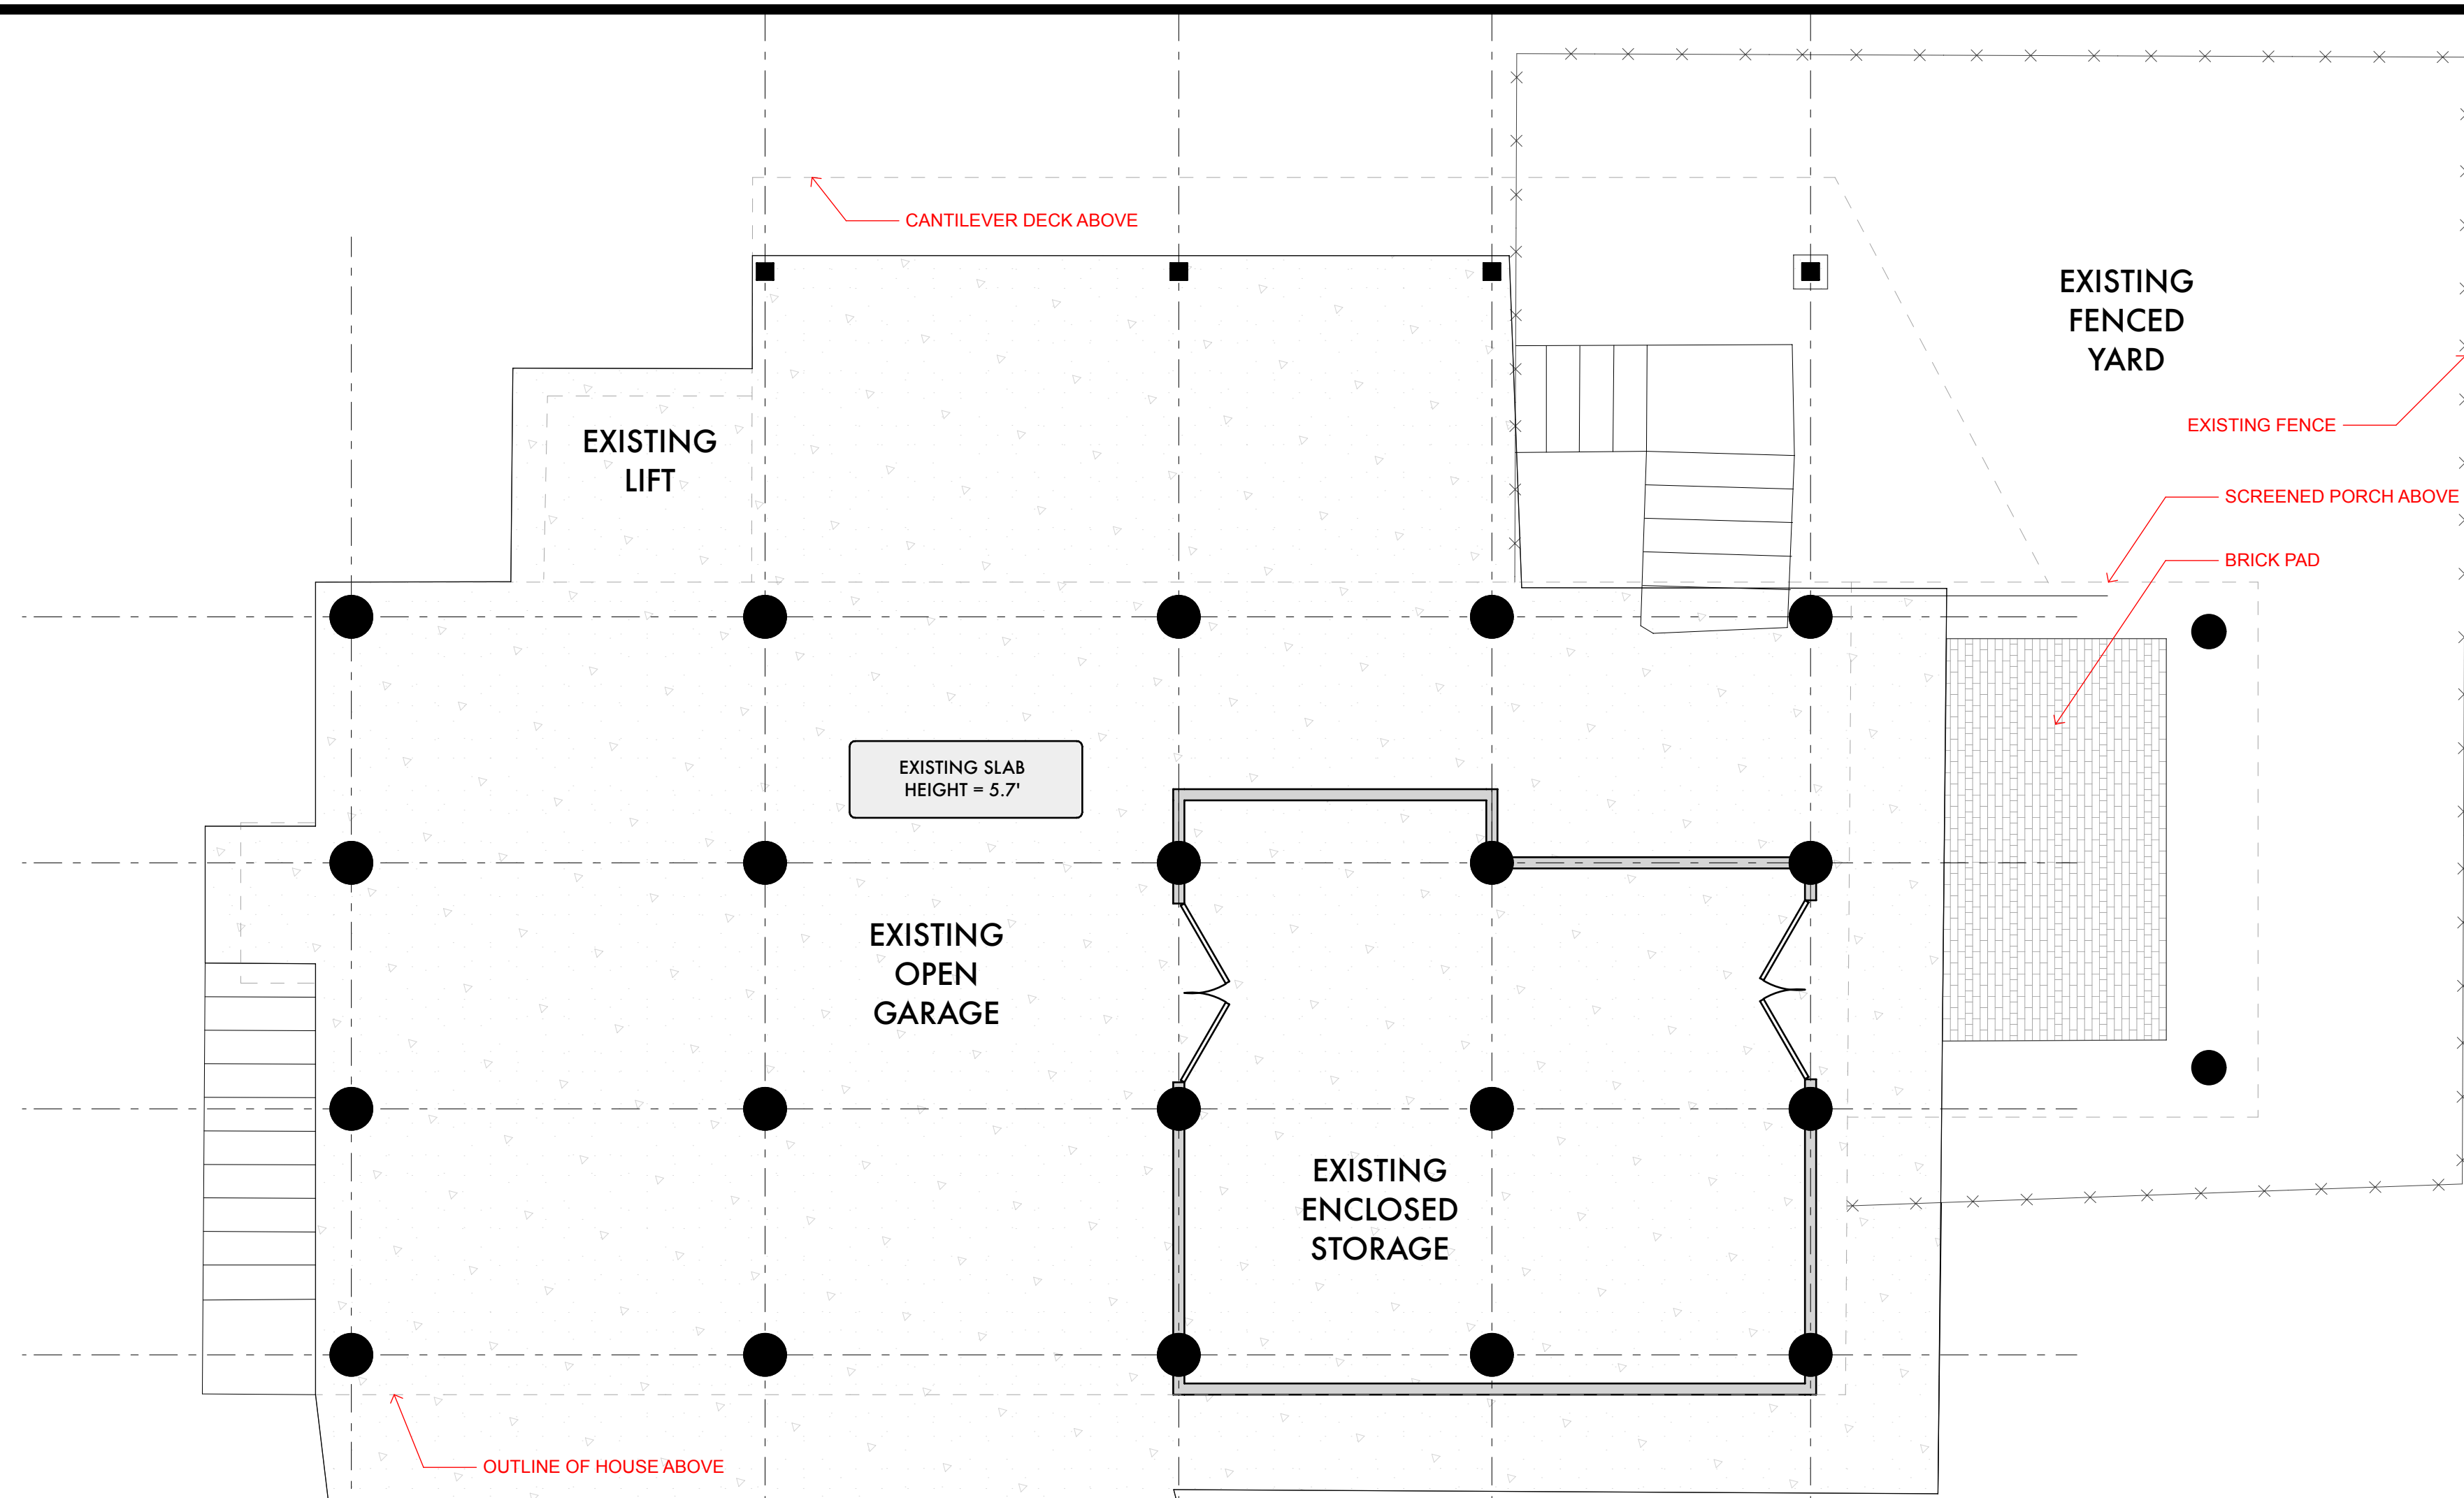

1 Existing Ground Floor
SCALE: 1/4" = 1'-0"
0 2' 4' 8'

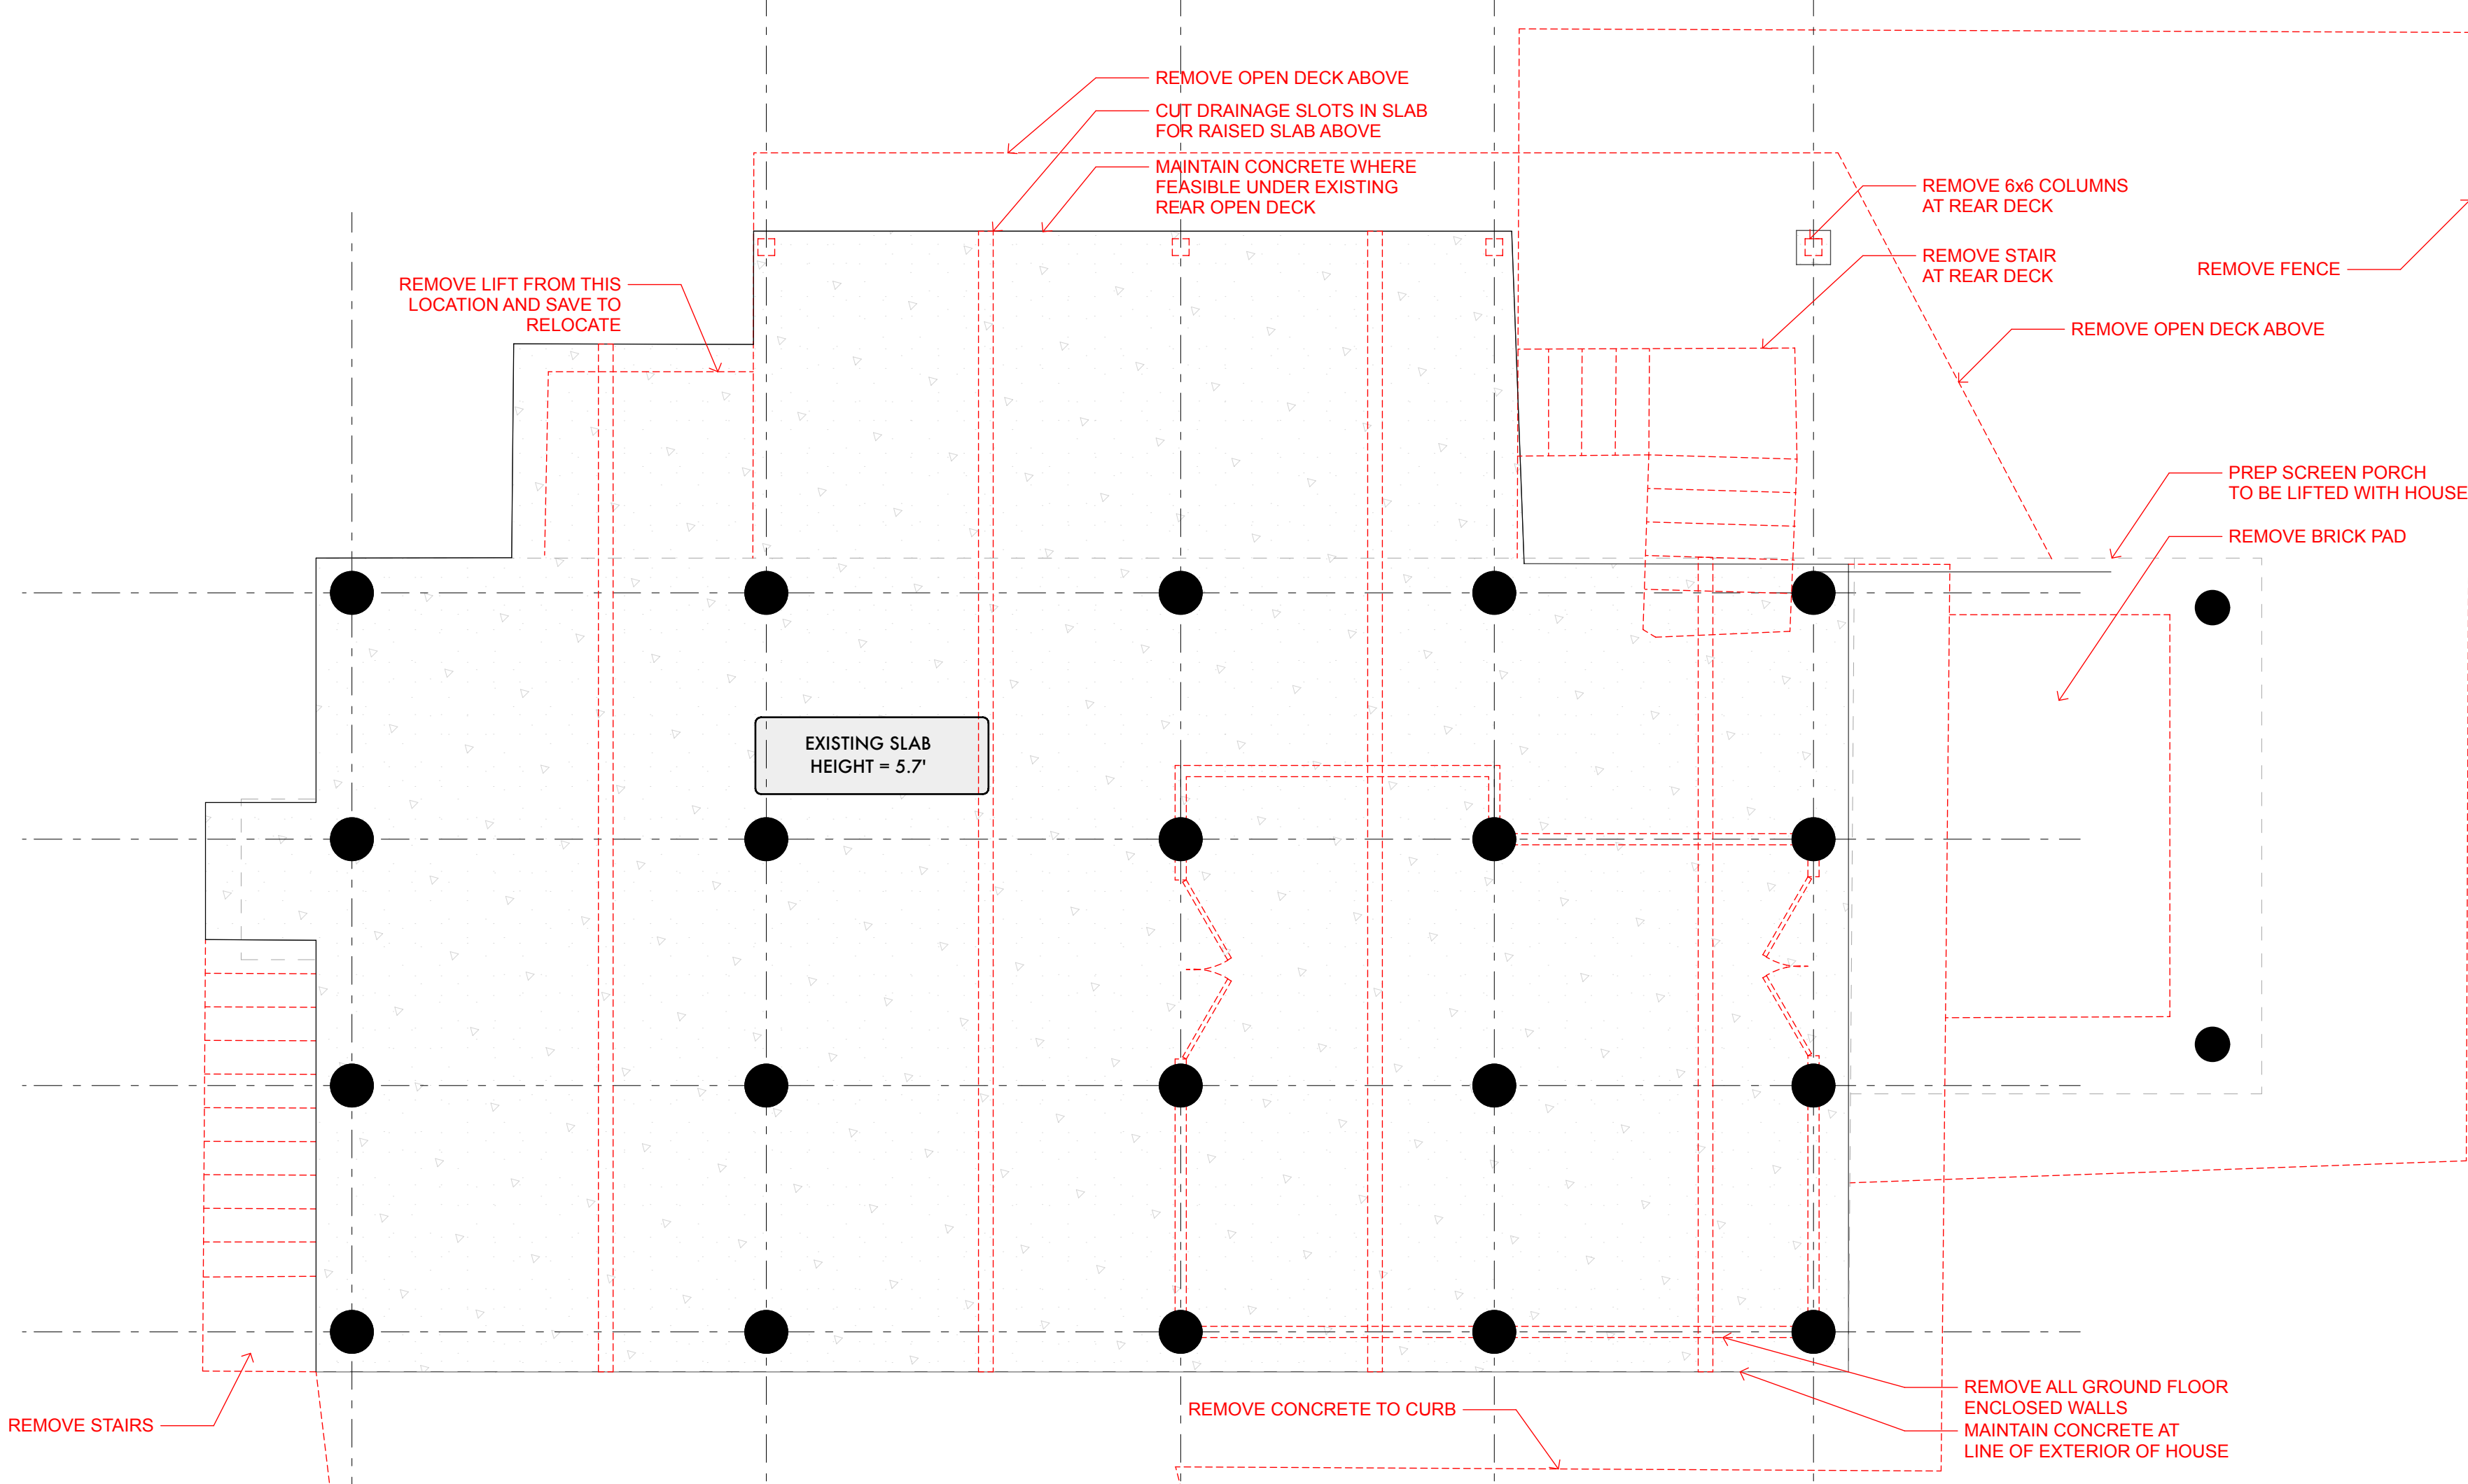

2 Demo Ground Floor
SCALE: 1/4" = 1'-0"
0 2' 4' 8'

© Copyright Sea Island Builders 2026

CONSULTANTS

Middaugh Residence

2420 Raven Drive
Sullivan's Island, SC
29482


10/23/2026	DRB

PROJECT:	2420 RAVEN
DATE:	10/23/26
DRAWN BY:	SAK
COPYRIGHT	SEA ISLAND BUILDERS


SHEET TITLE

Ground Floor
Existing and
Demo Plans

D-100
SHEET 11 OF 20

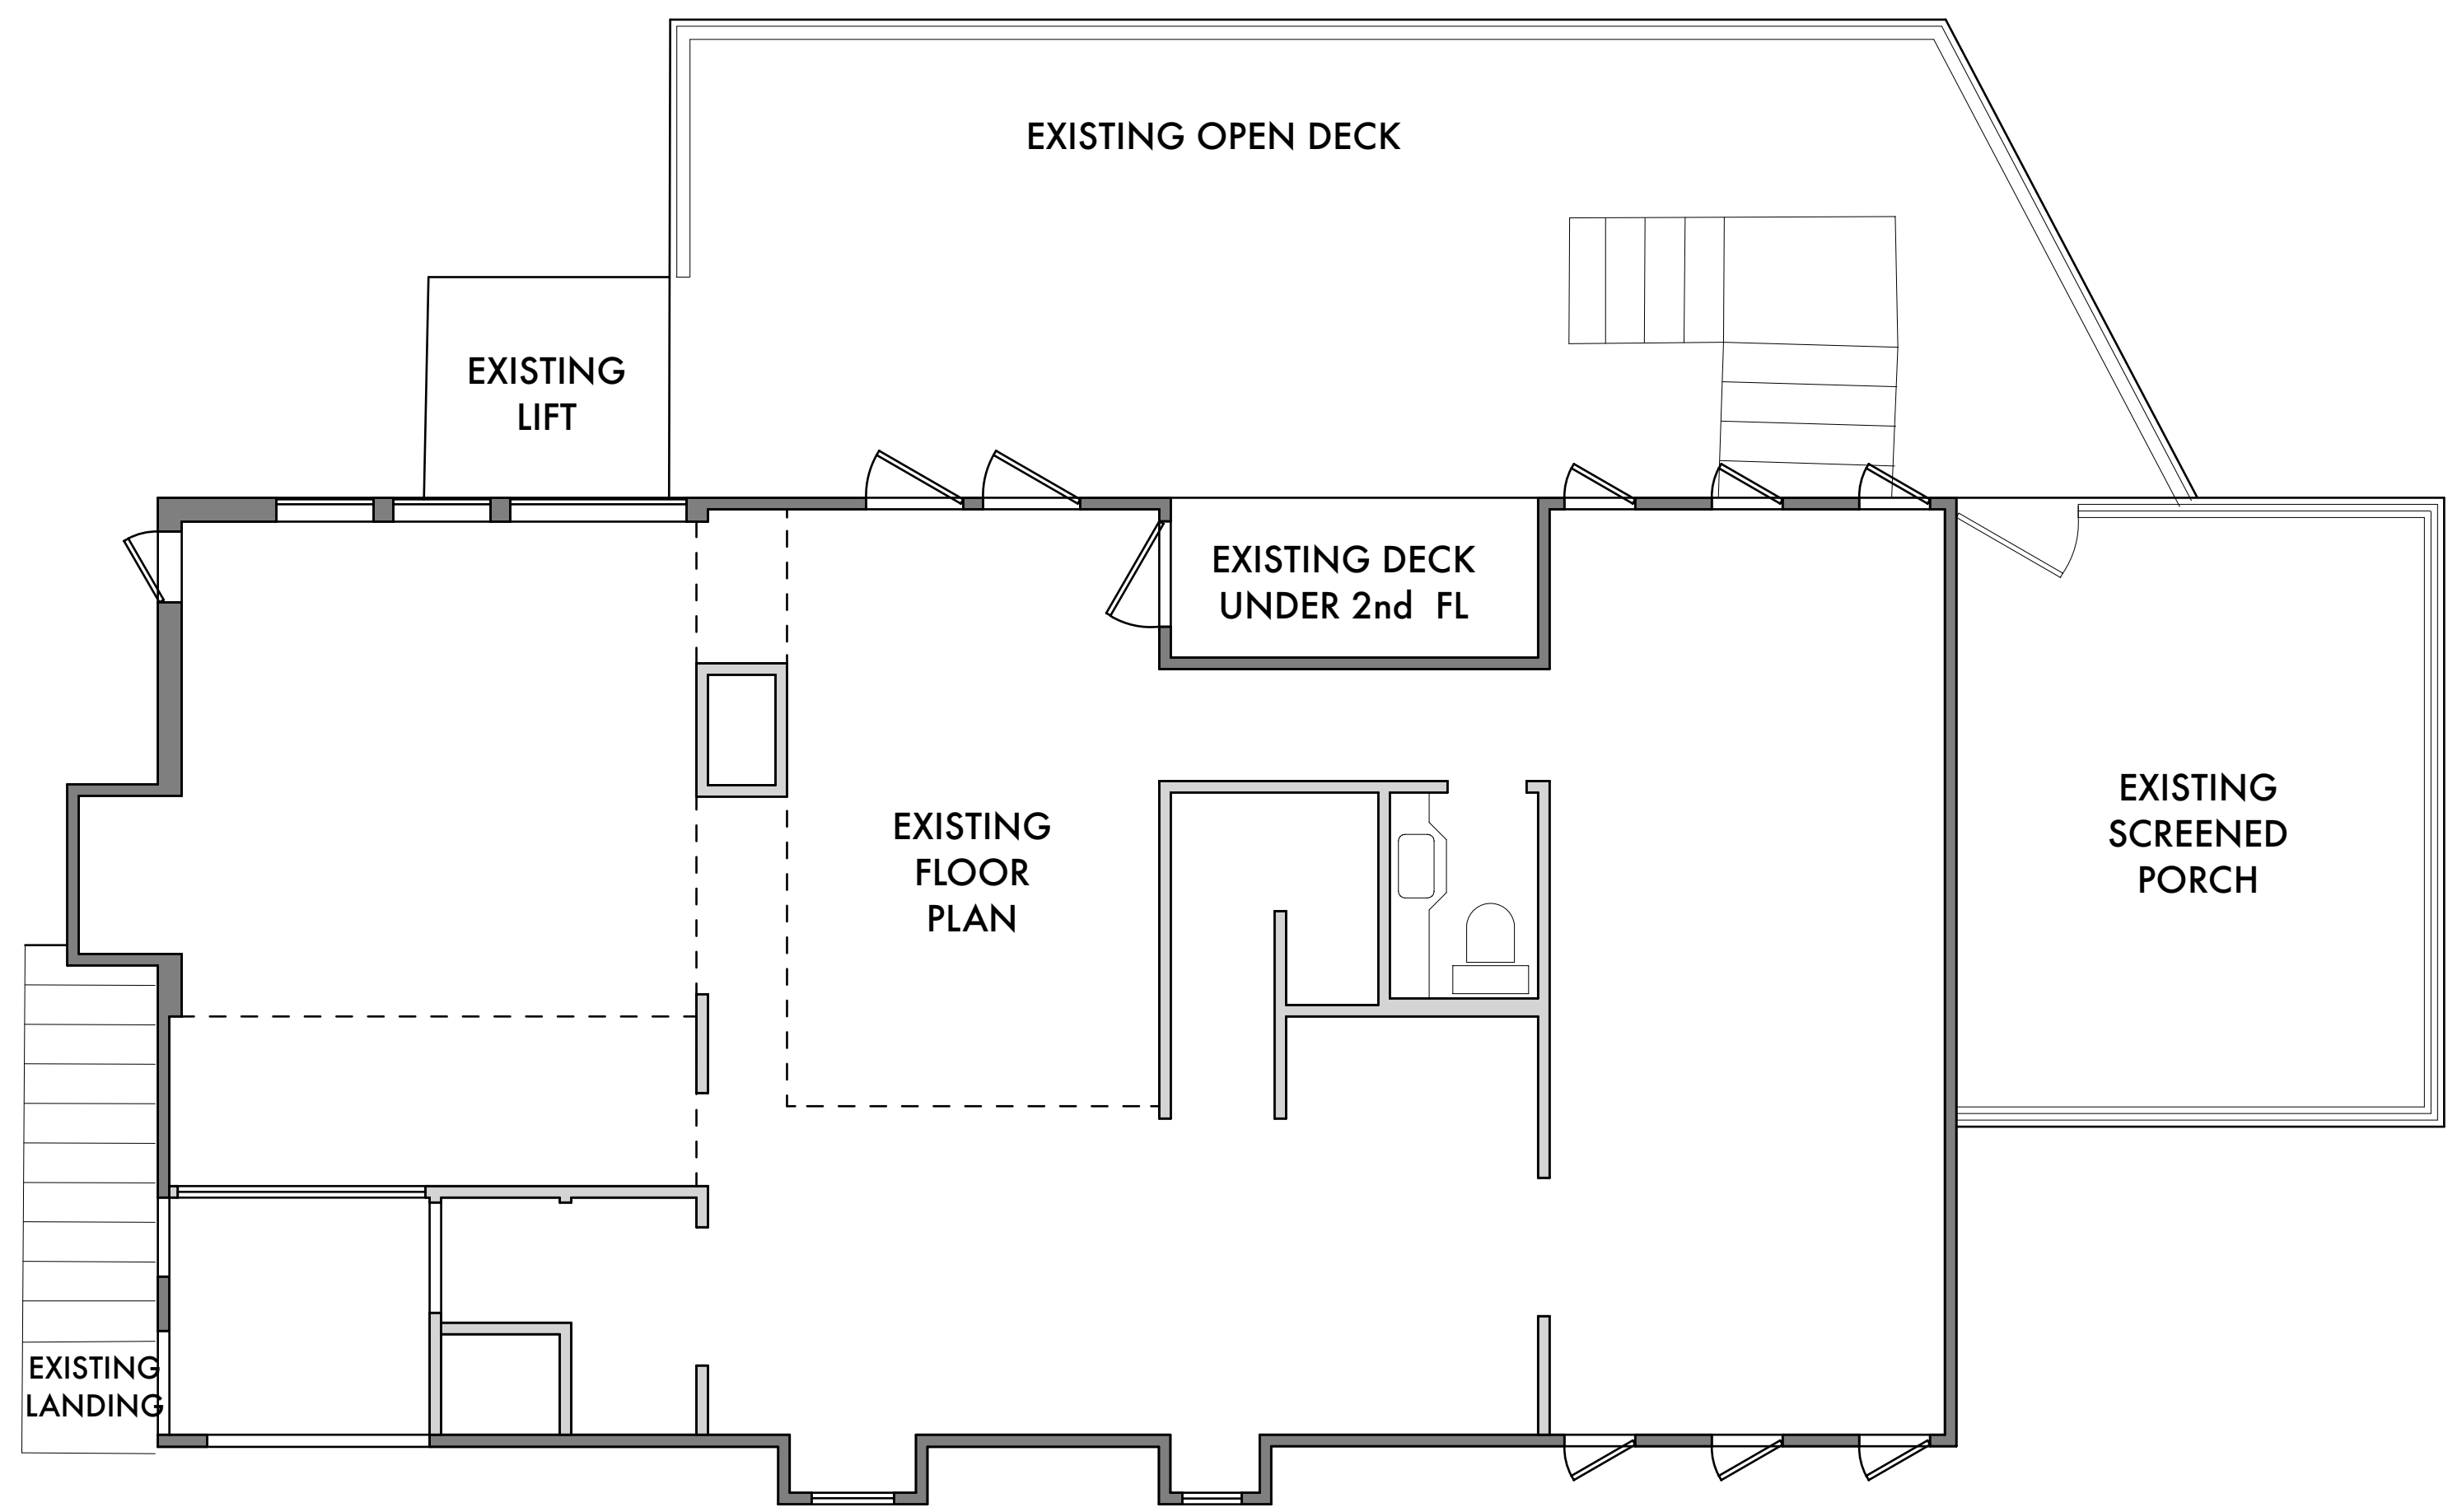

1 Existing First Floor Plan
SCALE: 1/4" = 1'-0"
0 2' 4' 8'

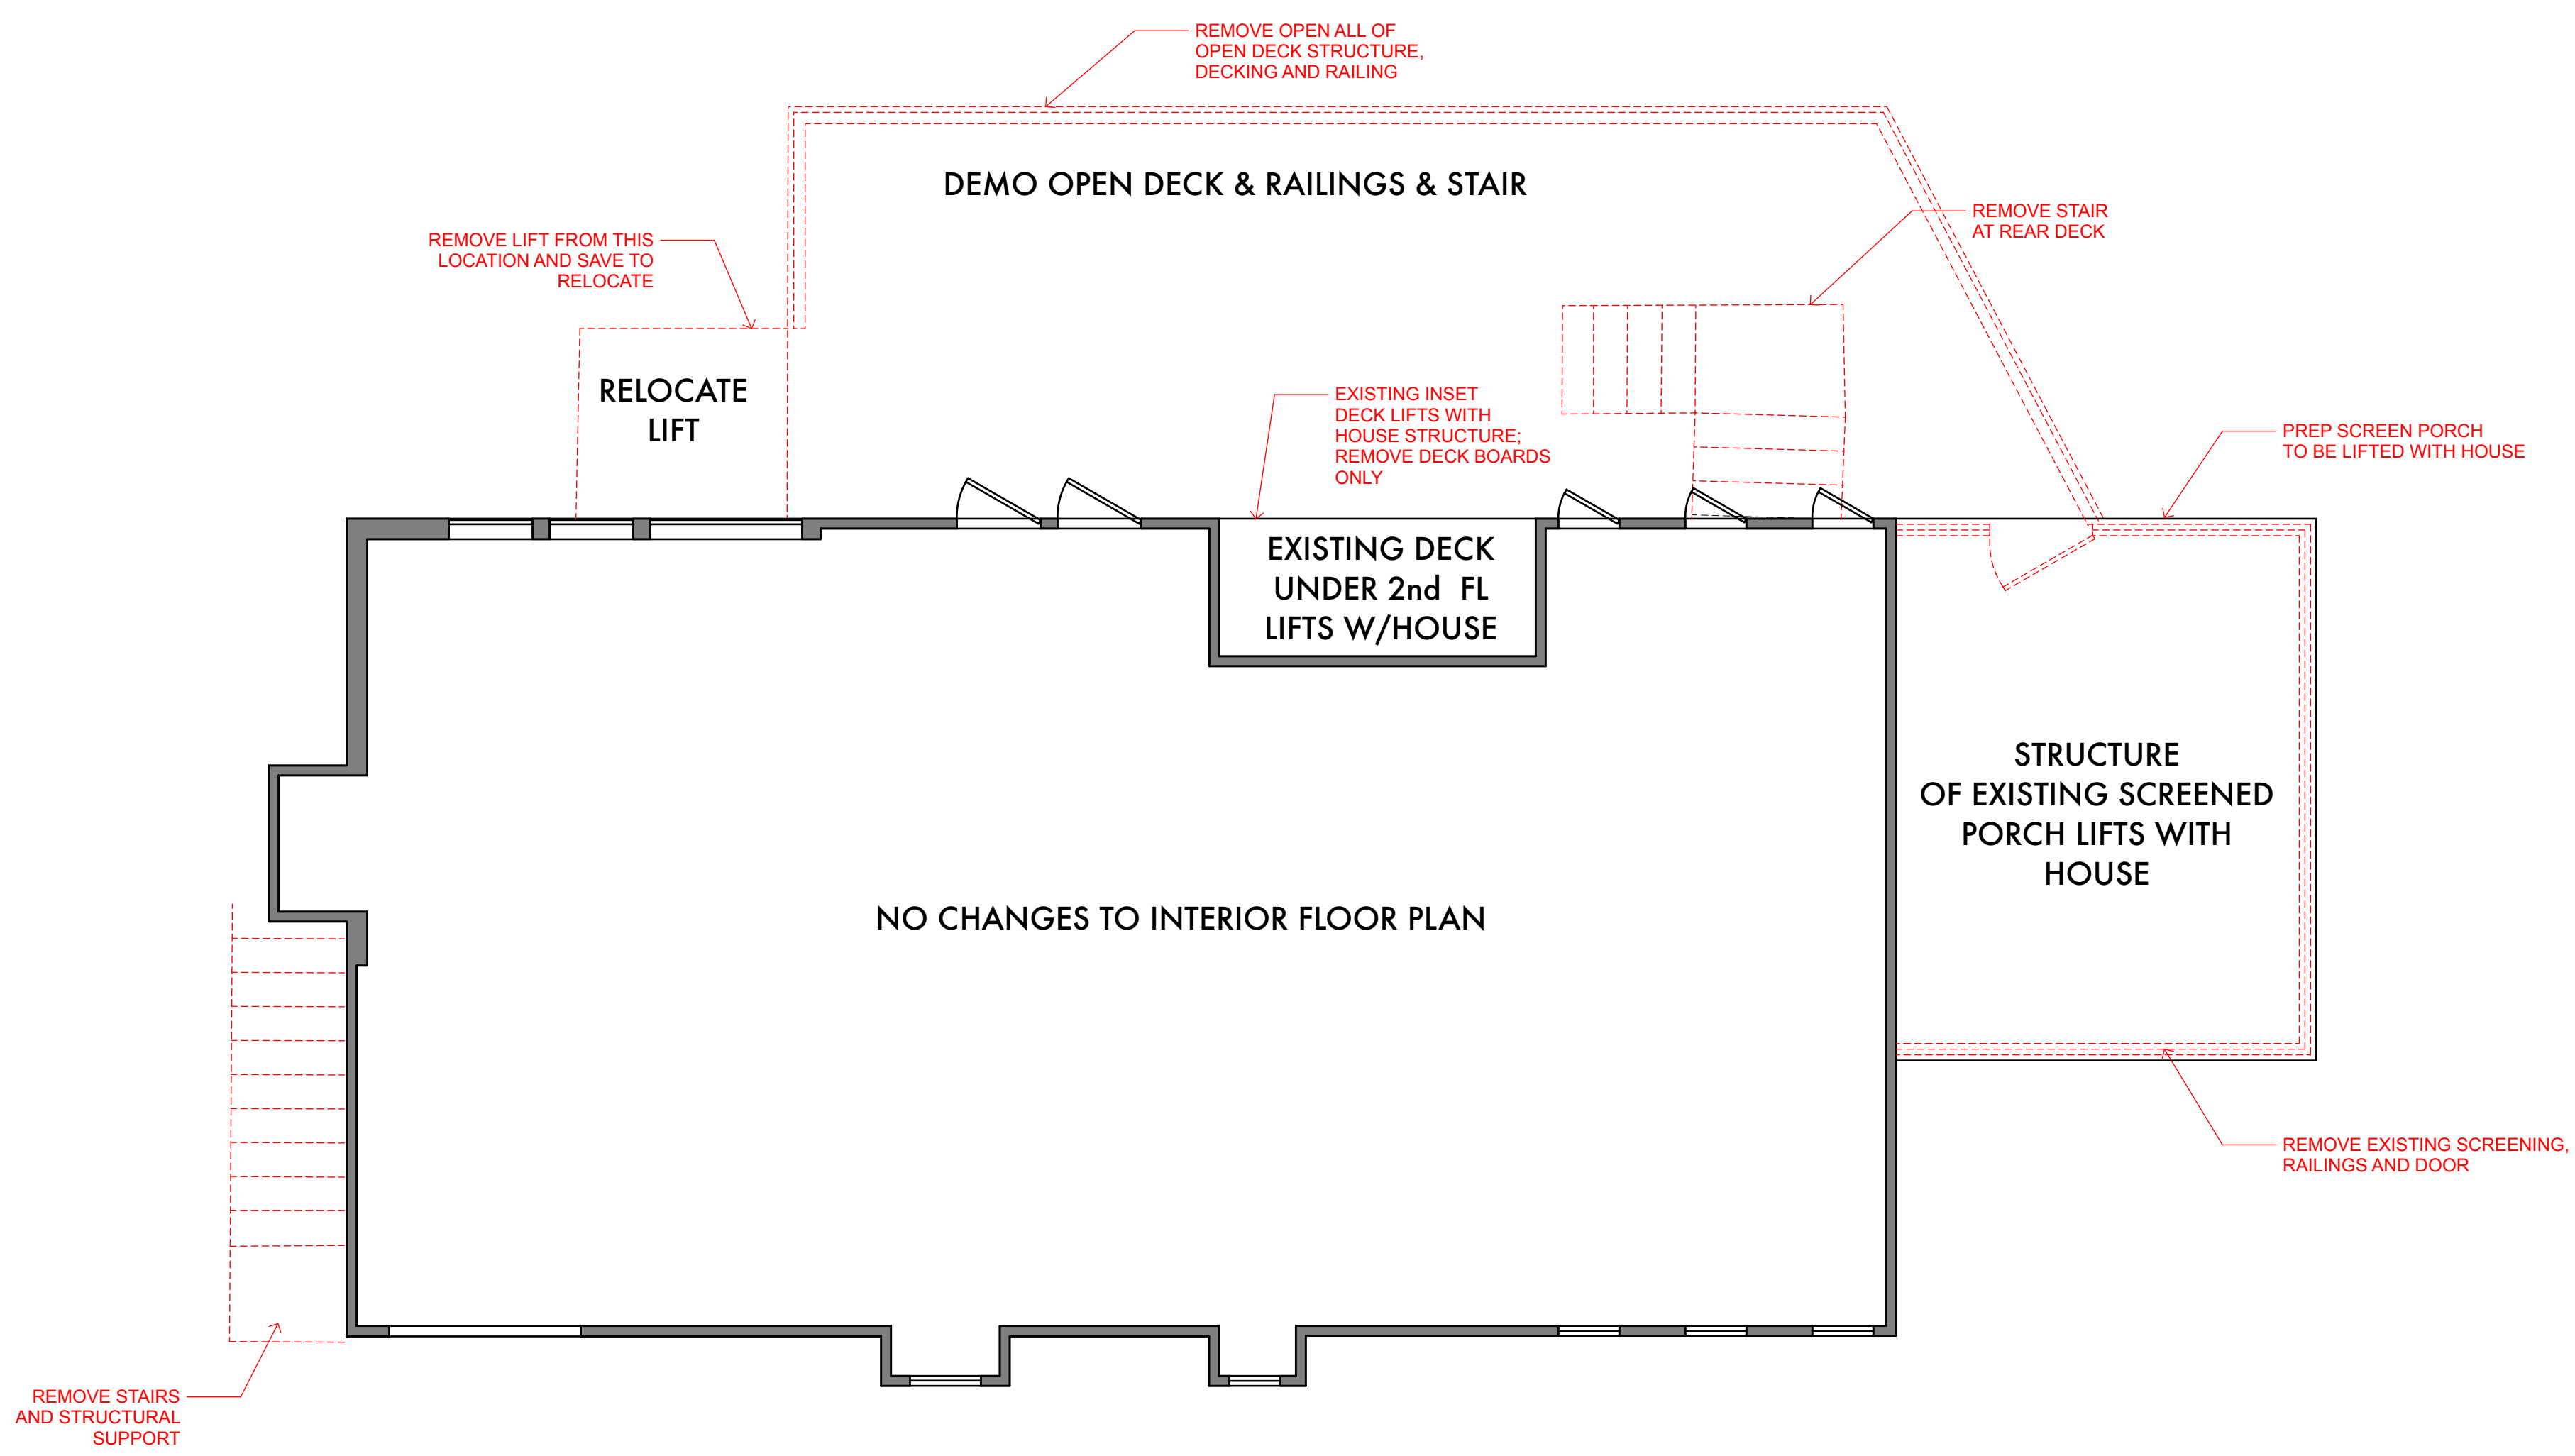

2 Demo First Floor Plan
SCALE: 1/4" = 1'-0"
0 2' 4' 8'

CONSULTANTS

Middaugh Residence

2420 Raven Drive
Sullivan's Island, SC
29482

10/23/2026	DRB

PROJECT:	2420 RAVEN
DATE:	10/23/26
DRAWN BY:	SAK
COPYRIGHT	SEA ISLAND BUILDERS

SHEET TITLE

First Floor
Existing and
Demo Plans

D-101
SHEET 12 OF 20

The first step in the process of identifying the best person for the job is to determine what the job entails. This involves a thorough analysis of the job's duties, responsibilities, and requirements. Once the job has been analyzed, the next step is to identify the skills and qualifications needed to perform the job successfully. This can be done by consulting with experts in the field or by conducting research on the industry. Once the required skills and qualifications have been identified, the next step is to develop a list of potential candidates. This can be done through various methods, such as advertising the position, reaching out to professional networks, or reviewing resumes submitted in response to a job posting. Finally, once a list of potential candidates has been developed, the next step is to conduct interviews and assessments to evaluate each candidate's suitability for the job.


10/23/2026	DRB

PROJECT:	2420 RAVEN
DATE:	10/23/26
DRAWN BY:	SAK
COPYRIGHT SEA ISLAND BUILDERS	

SHEET TITLE
Ground Floor Plan

SHEET 16 OF 20



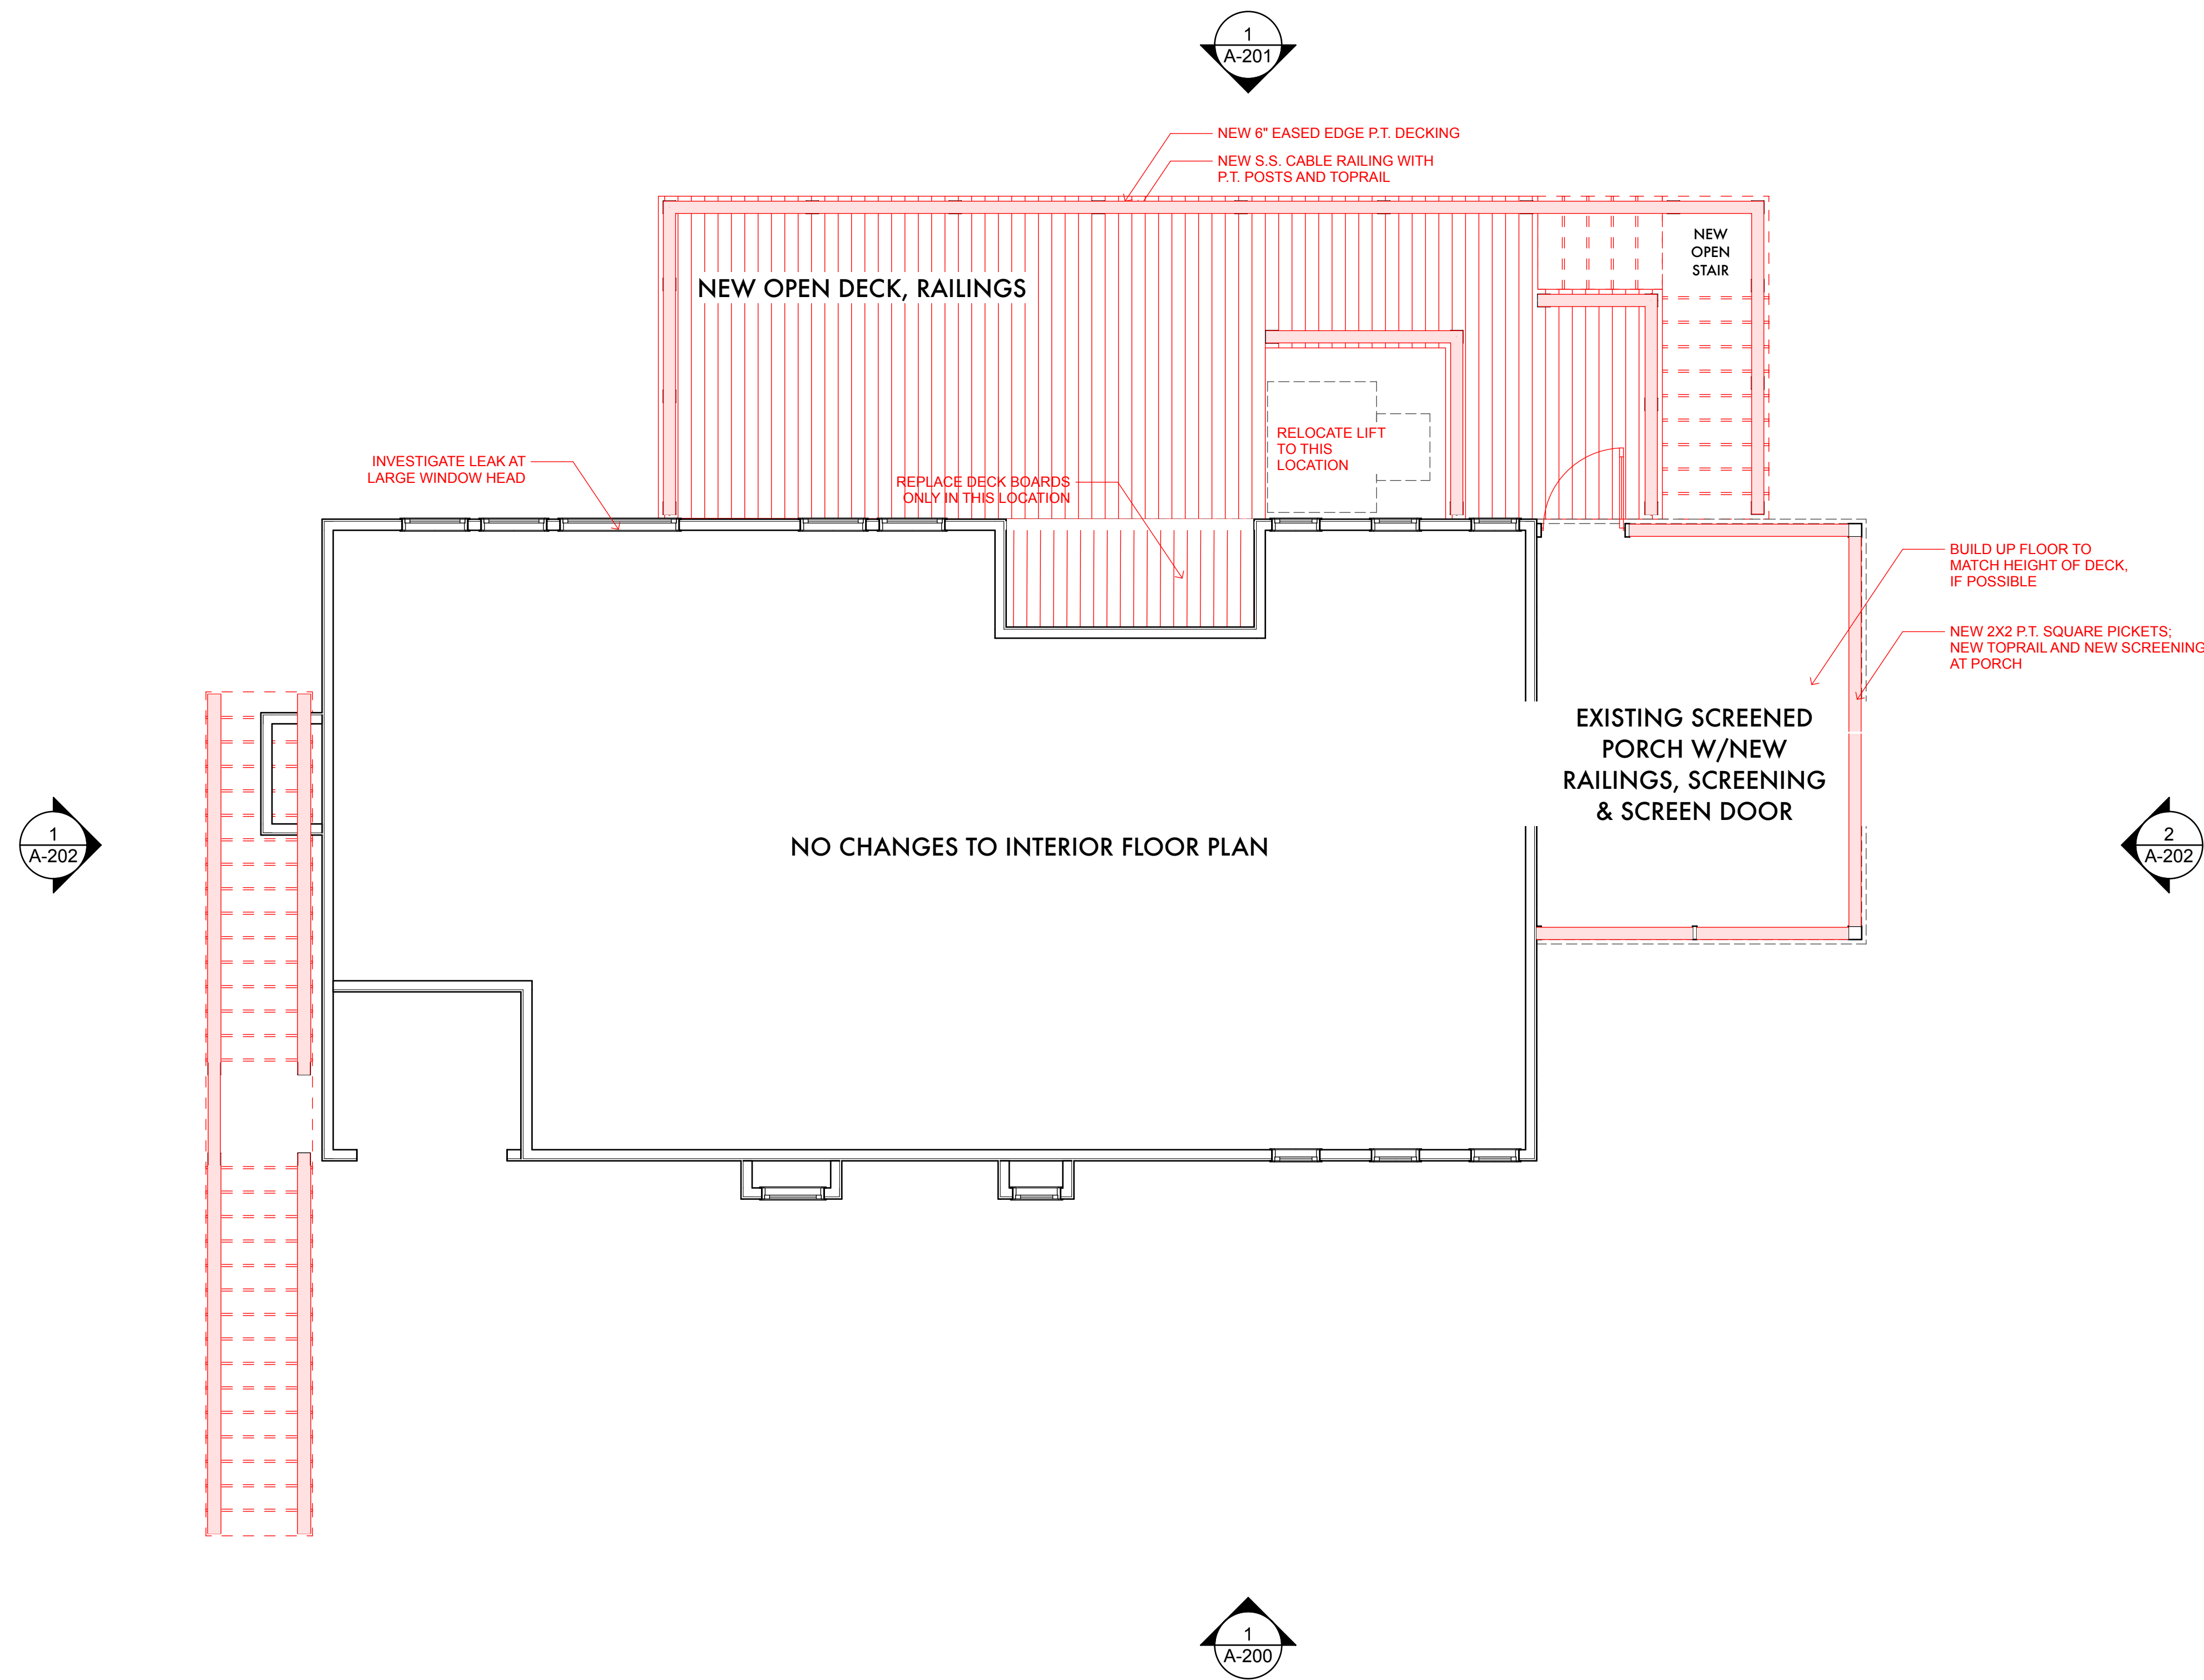

1 First Floor Plan
SCALE: 1/4" = 1'-0"
0 2' 4' 8'

CONSULTANTS

Middaugh Residence

2420 Raven Drive
Sullivan's Island, SC
29482

10/23/2026	DRB


PROJECT:	2420 RAVEN
DATE:	10/23/26
DRAWN BY:	SAK
COPYRIGHT	SEA ISLAND BUILDERS

SHEET TITLE


First Floor Plan

A-101

SHEET 17 OF 20

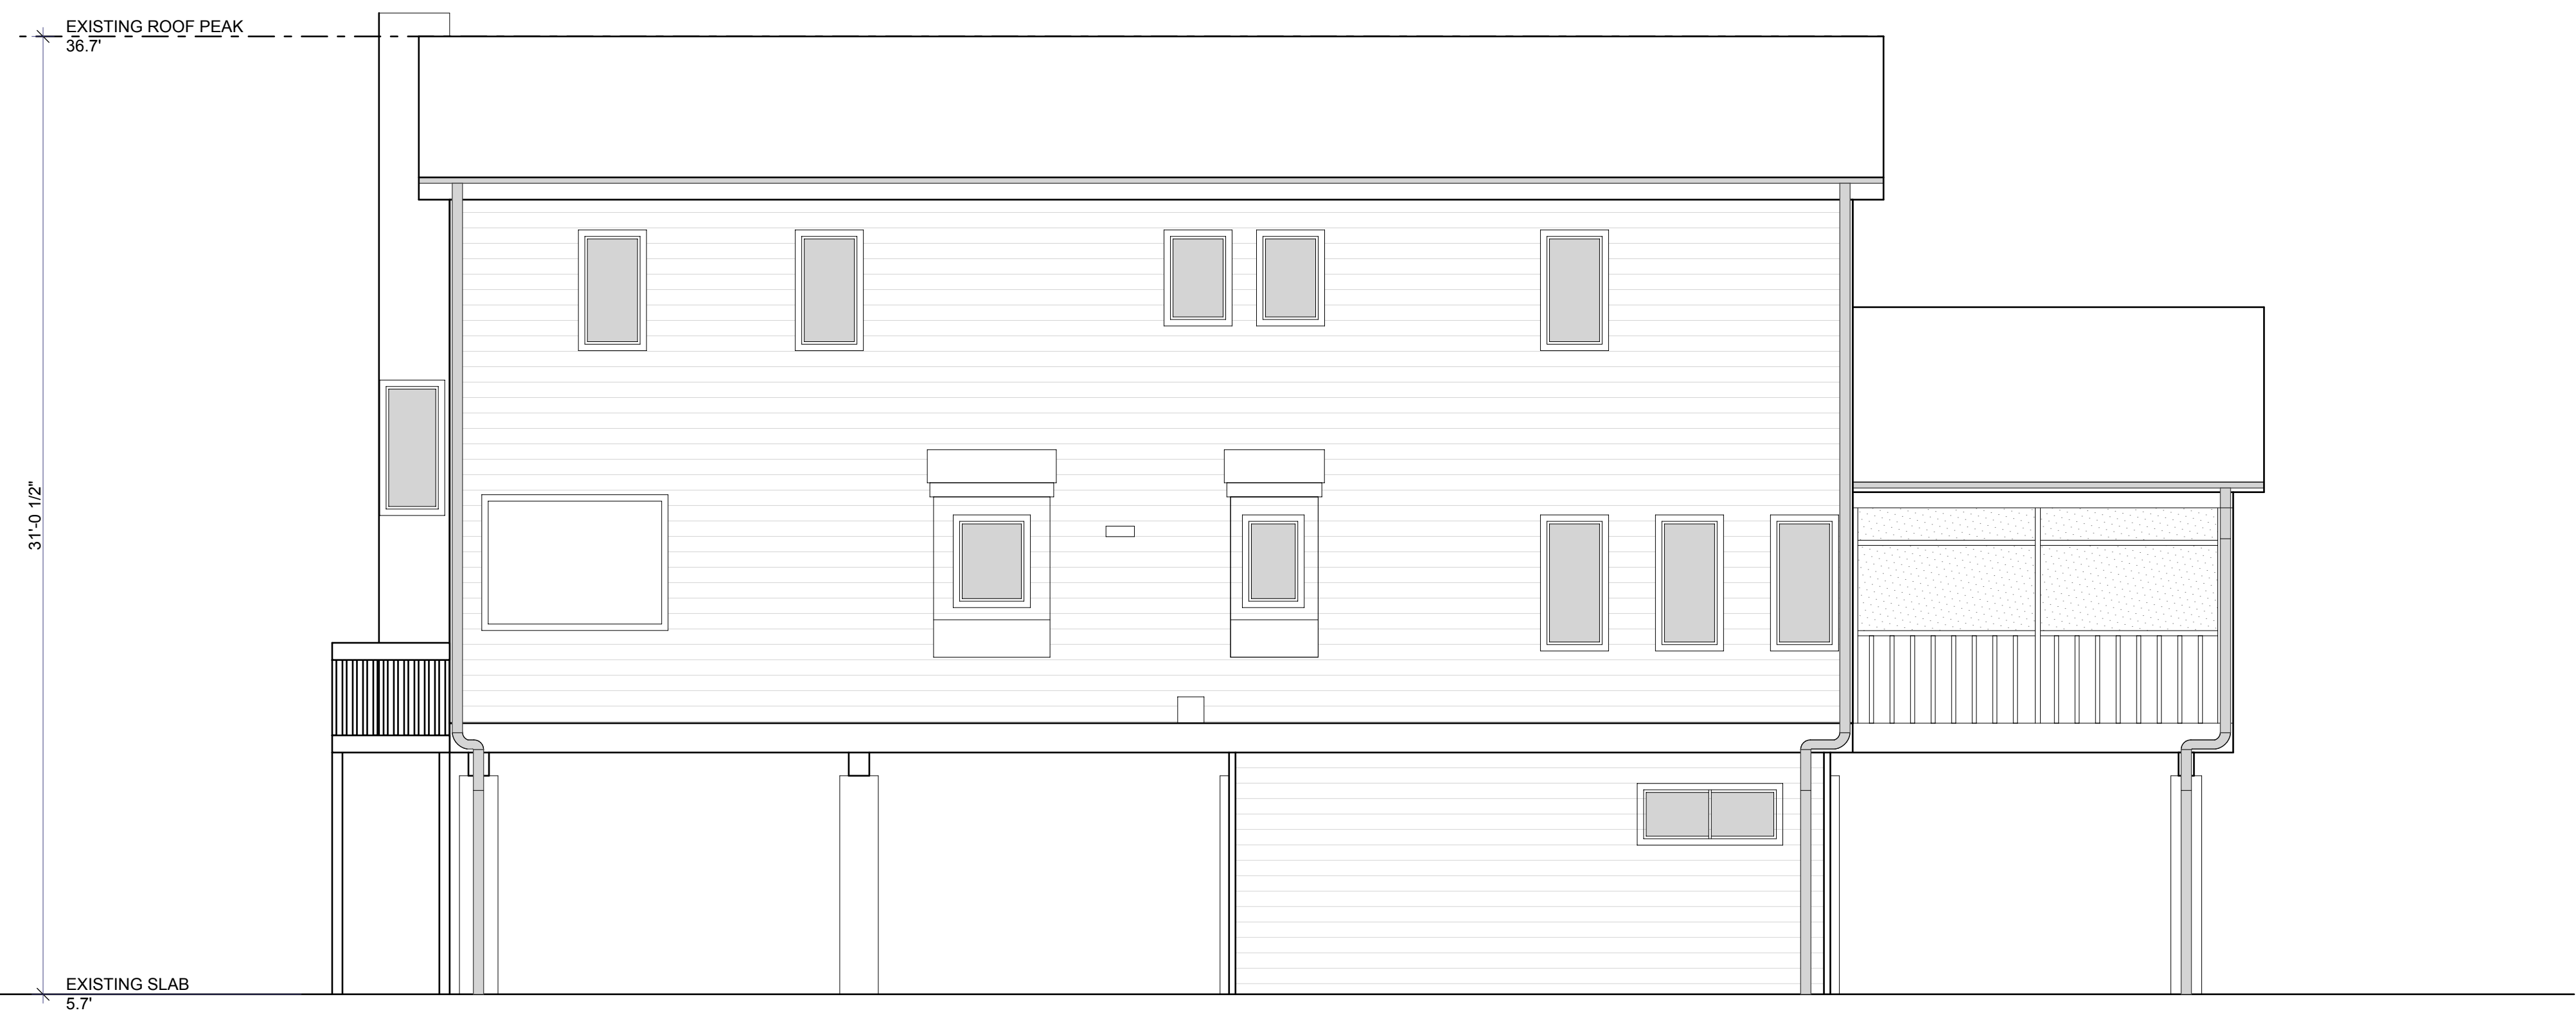

1 Existing Front Elevation
SCALE: 1/4" = 1'-0"
0 2' 4' 8'

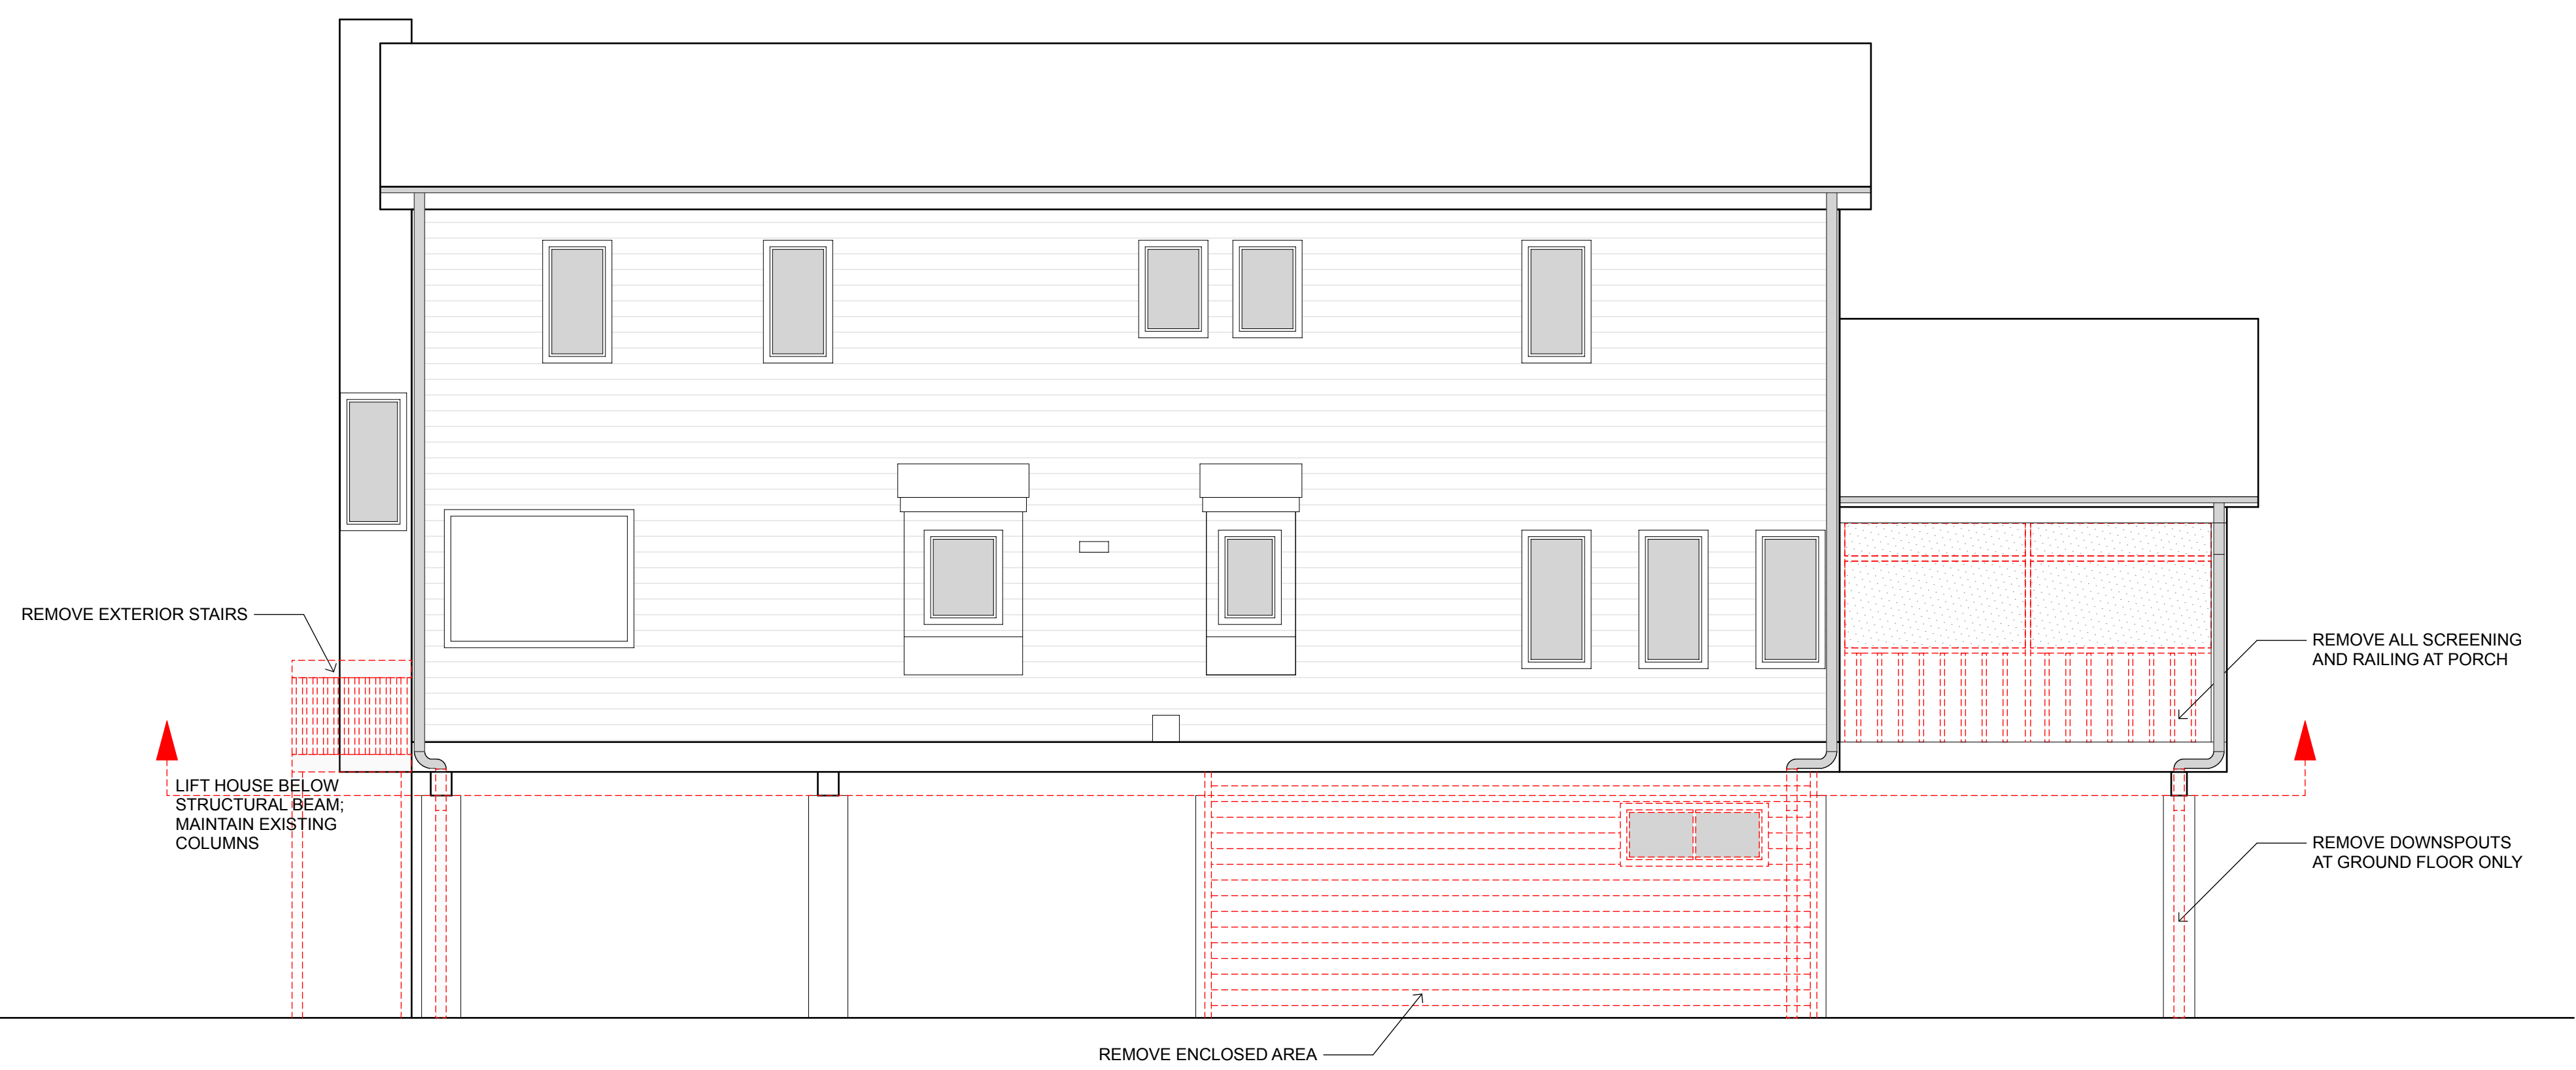

2 Demo Front Elevation
SCALE: 1/4" = 1'-0"
0 2' 4' 8'

© Copyright Sea Island Builders 2026

CONSULTANTS

Middaugh Residence

2420 Raven Drive
Sullivan's Island, SC
29482

10/23/2026	DRB


PROJECT:	2420 RAVEN
DATE:	10/23/26
DRAWN BY:	SAK
COPYRIGHT	SEA ISLAND BUILDERS

SHEET TITLE

Front Elevation
Existing and
Demo Plans


D-200

SHEET 13 OF 20

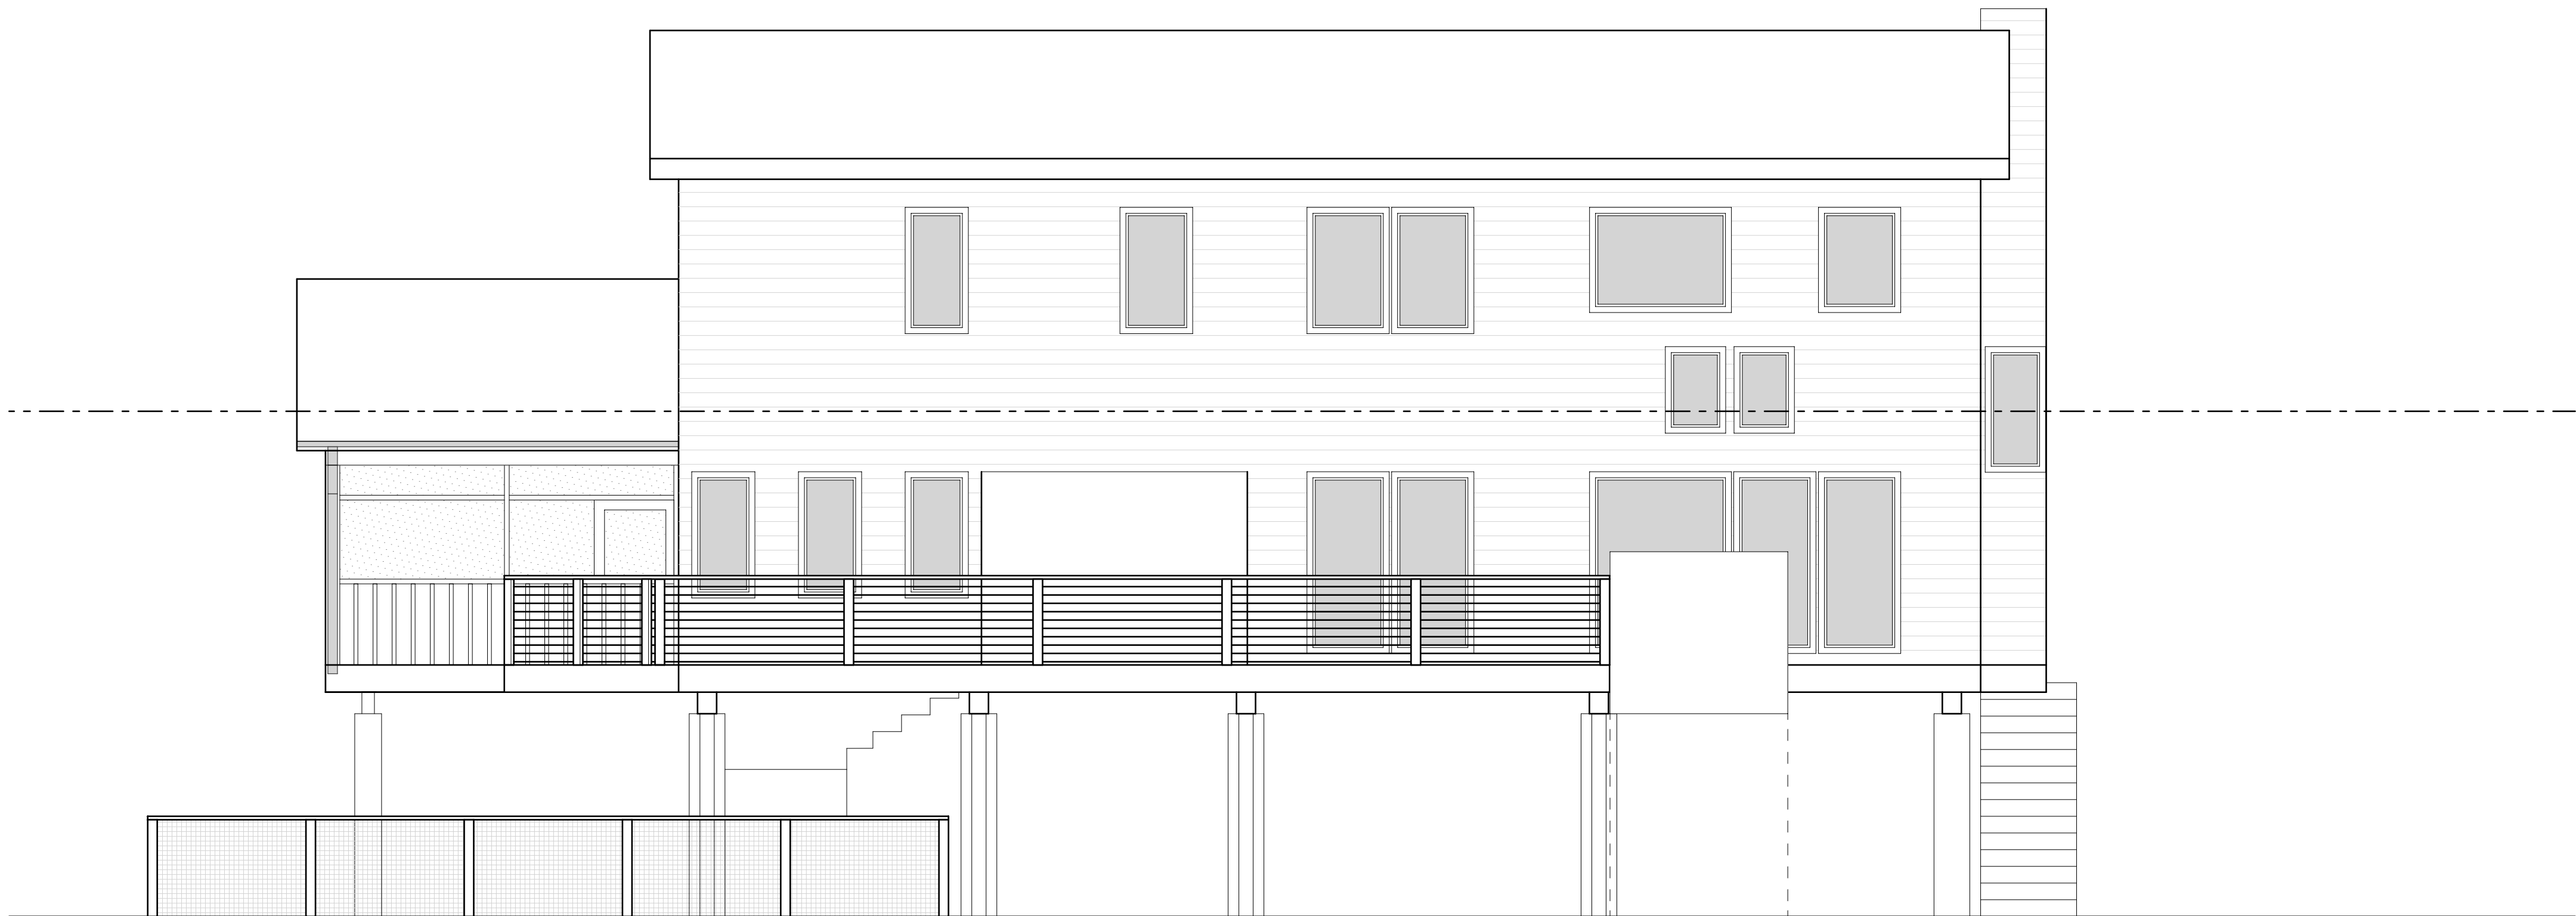

1 Existing Rear Elevation

SCALE: 1/4" = 1'-0"

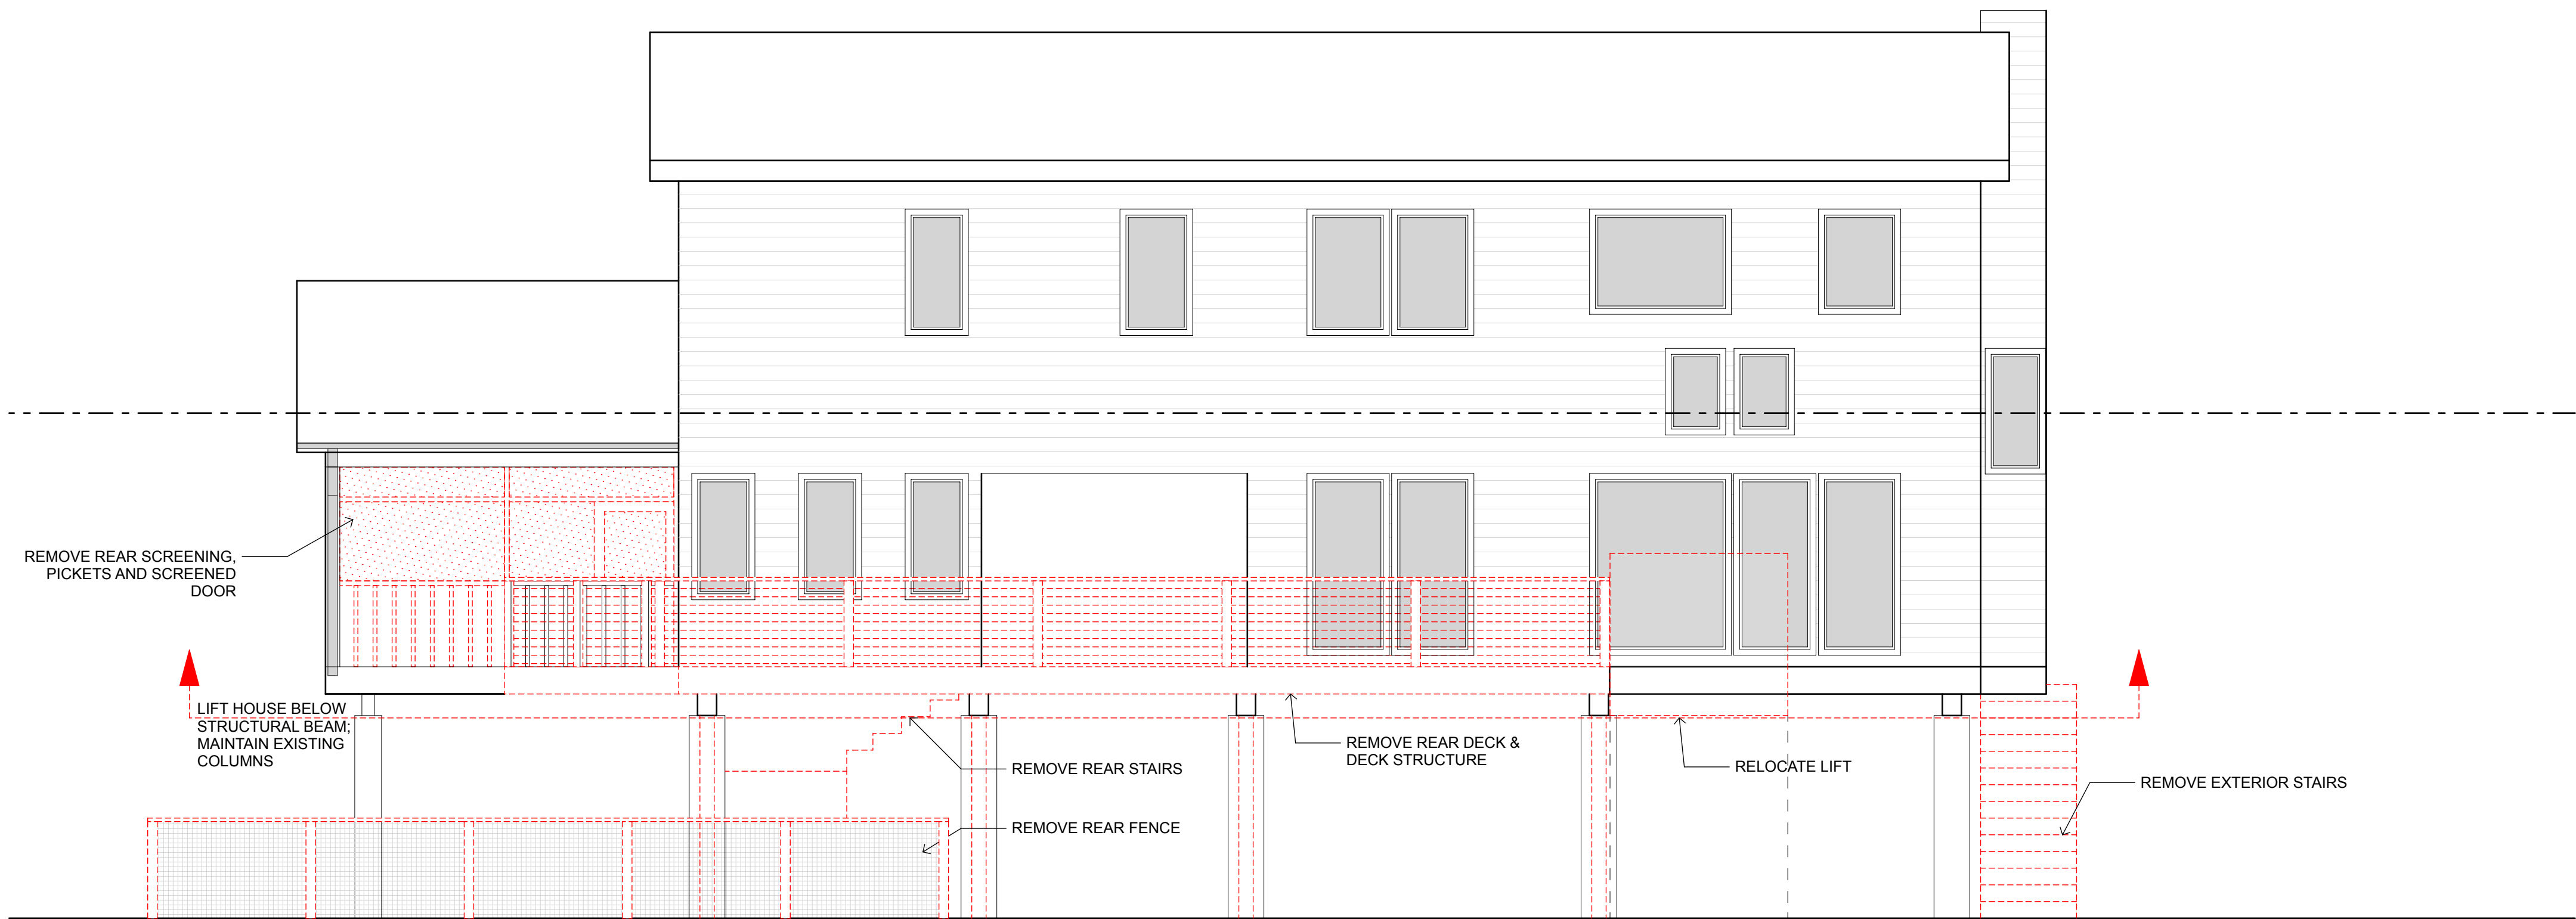

2 Demo Rear Elevation

SCALE: 1/4" = 1'-0"



CONSULTANTS

Middaugh Residence

2420 Raven Drive
Sullivan's Island, SC
29482

10/23/2026

DRB

PROJECT: 2420 RAVEN

DATE: 10/23/26

DRAWN BY: SAK

COPYRIGHT


SEA ISLAND BUILDERS

SHEET TITLE

Rear Elevation
Existing and
Demo Plans

D-201

SHEET 14 OF 20

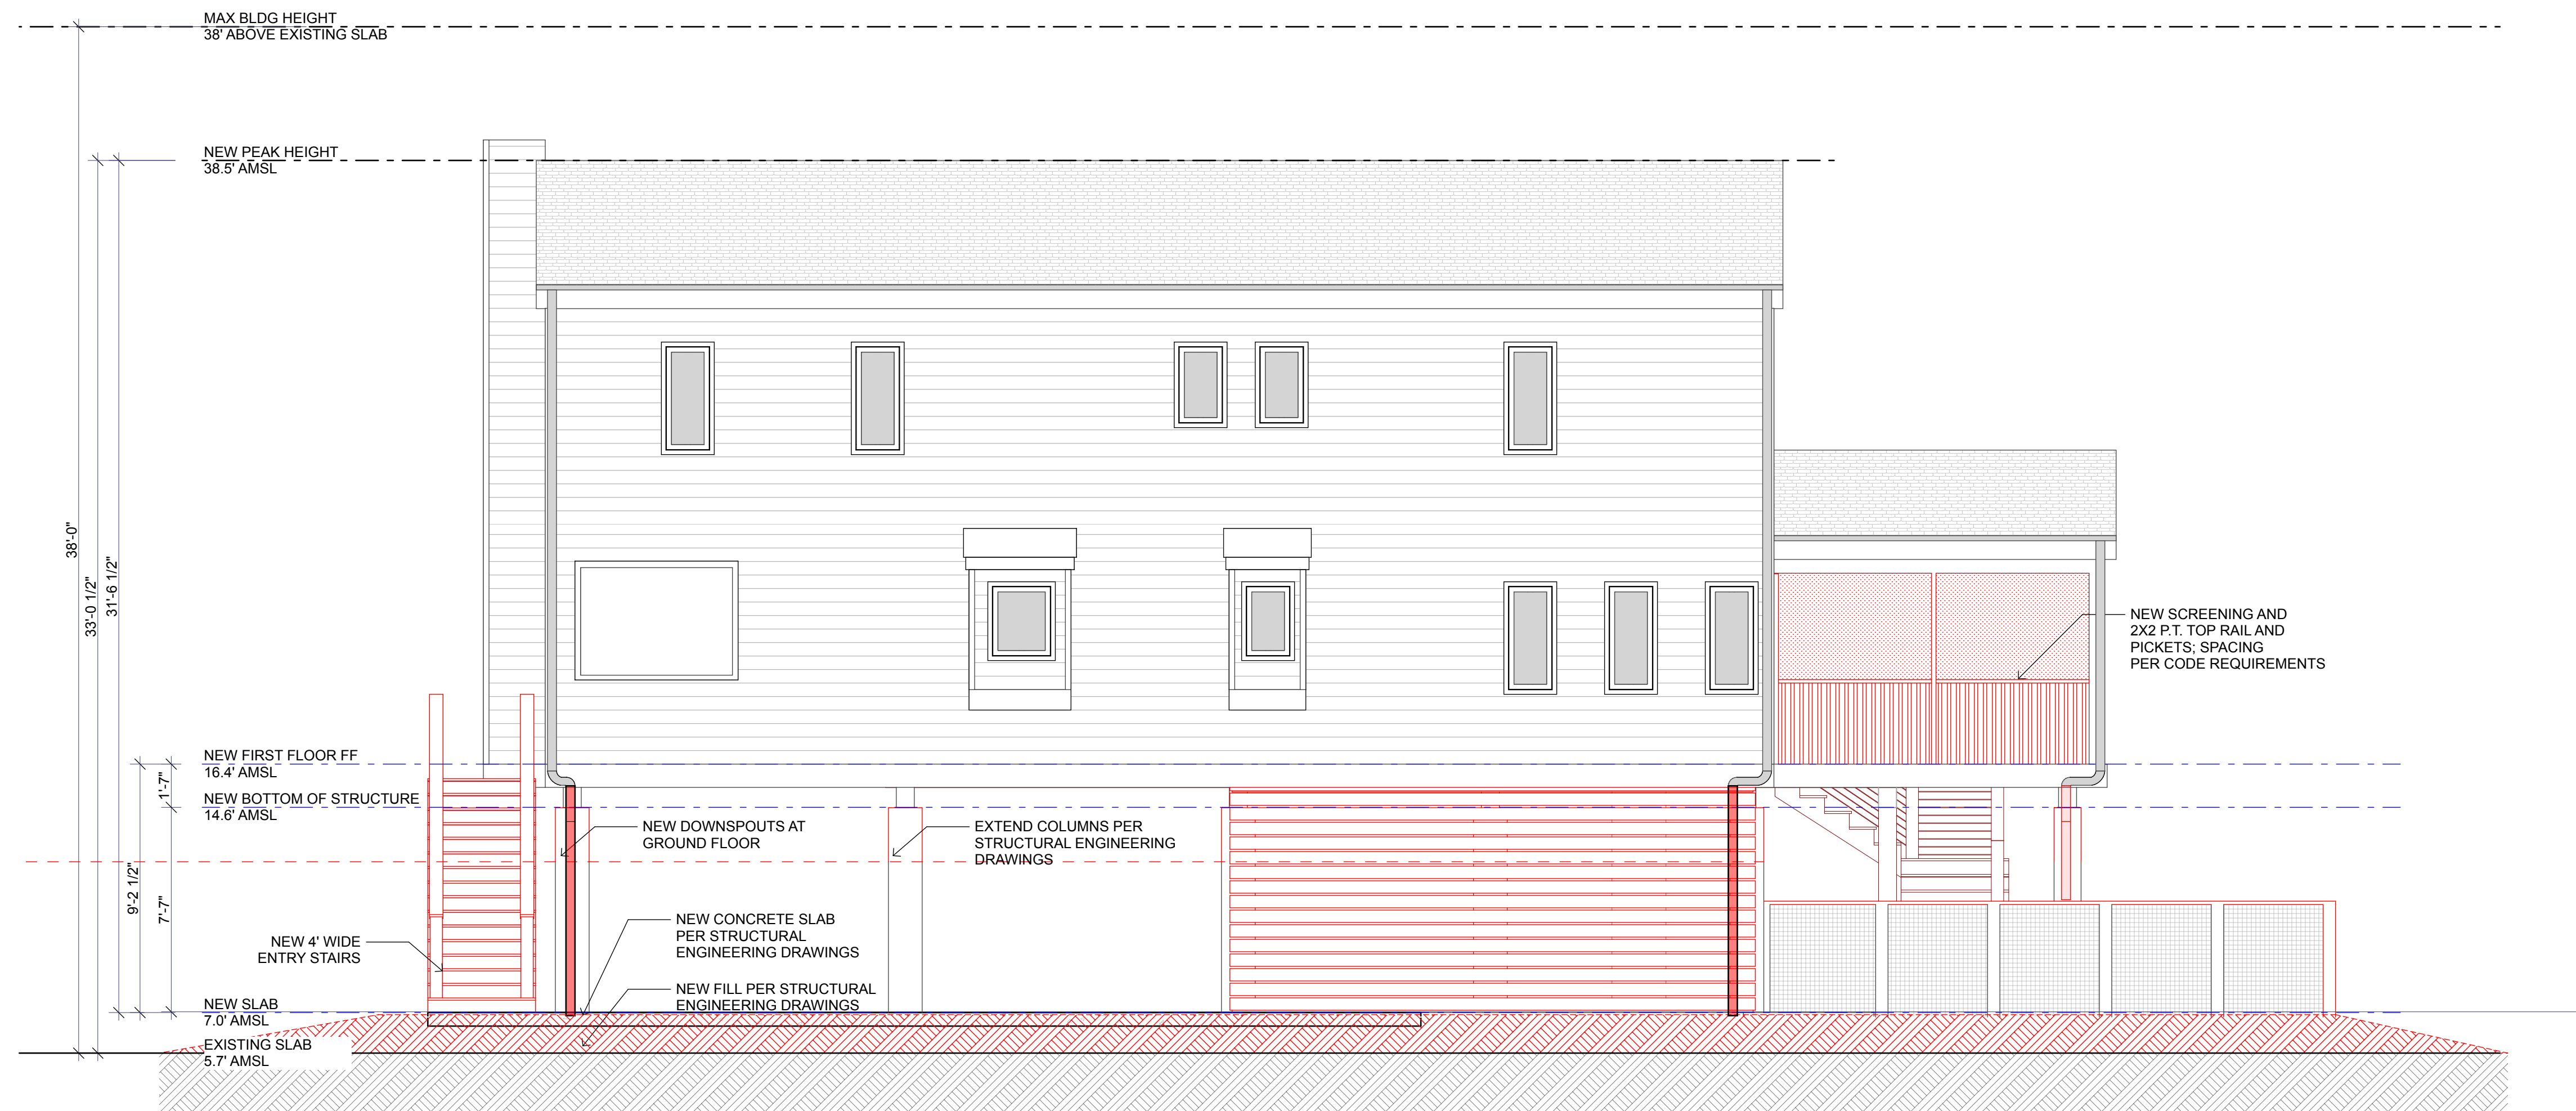

CONSULTANTS

Middaugh Residence

2420 Raven Drive
Sullivan's Island, SC
29482

10/23/2026	DRB


PROJECT:	2420 RAVEN
DATE:	10/23/26
DRAWN BY:	SAK
COPYRIGHT	SEA ISLAND BUILDERS

SHEET TITLE

**Front Elevation
New**

A-200

SHEET 18 OF 20

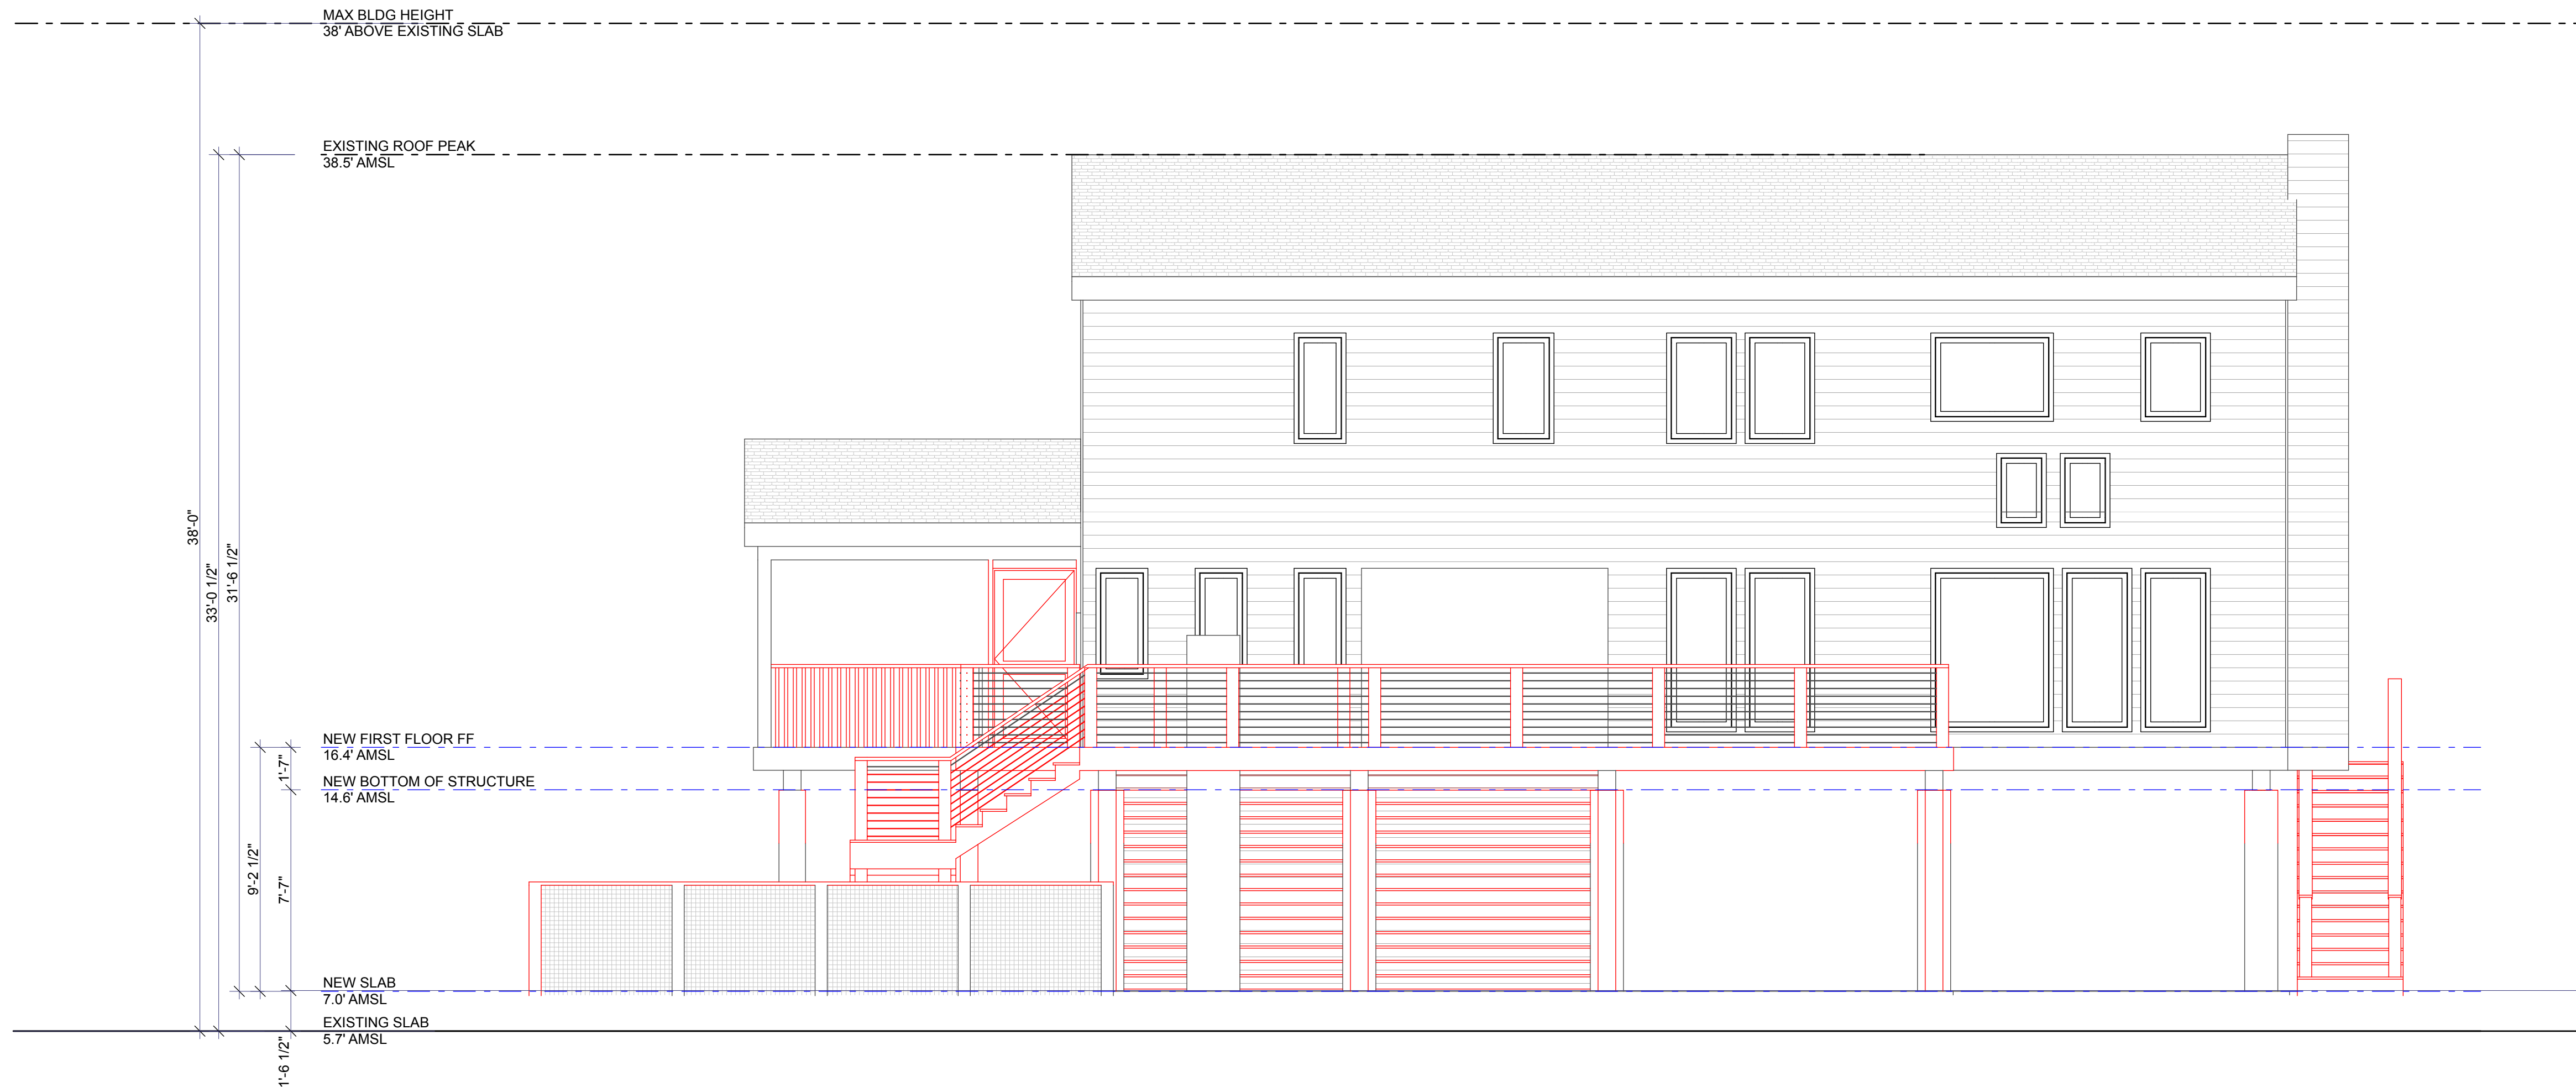

1 Proposed Rear Elevation
SCALE: 1/4" = 1'-0"

CONSULTANTS


Middaugh Residence

2420 Raven Drive
Sullivan's Island, SC
29482


10/23/2026	DRB

PROJECT:	2420 RAVEN
DATE:	10/23/26
DRAWN BY:	SAK
COPYRIGHT	SEA ISLAND BUILDERS

SHEET TITLE
Rear Elevation New

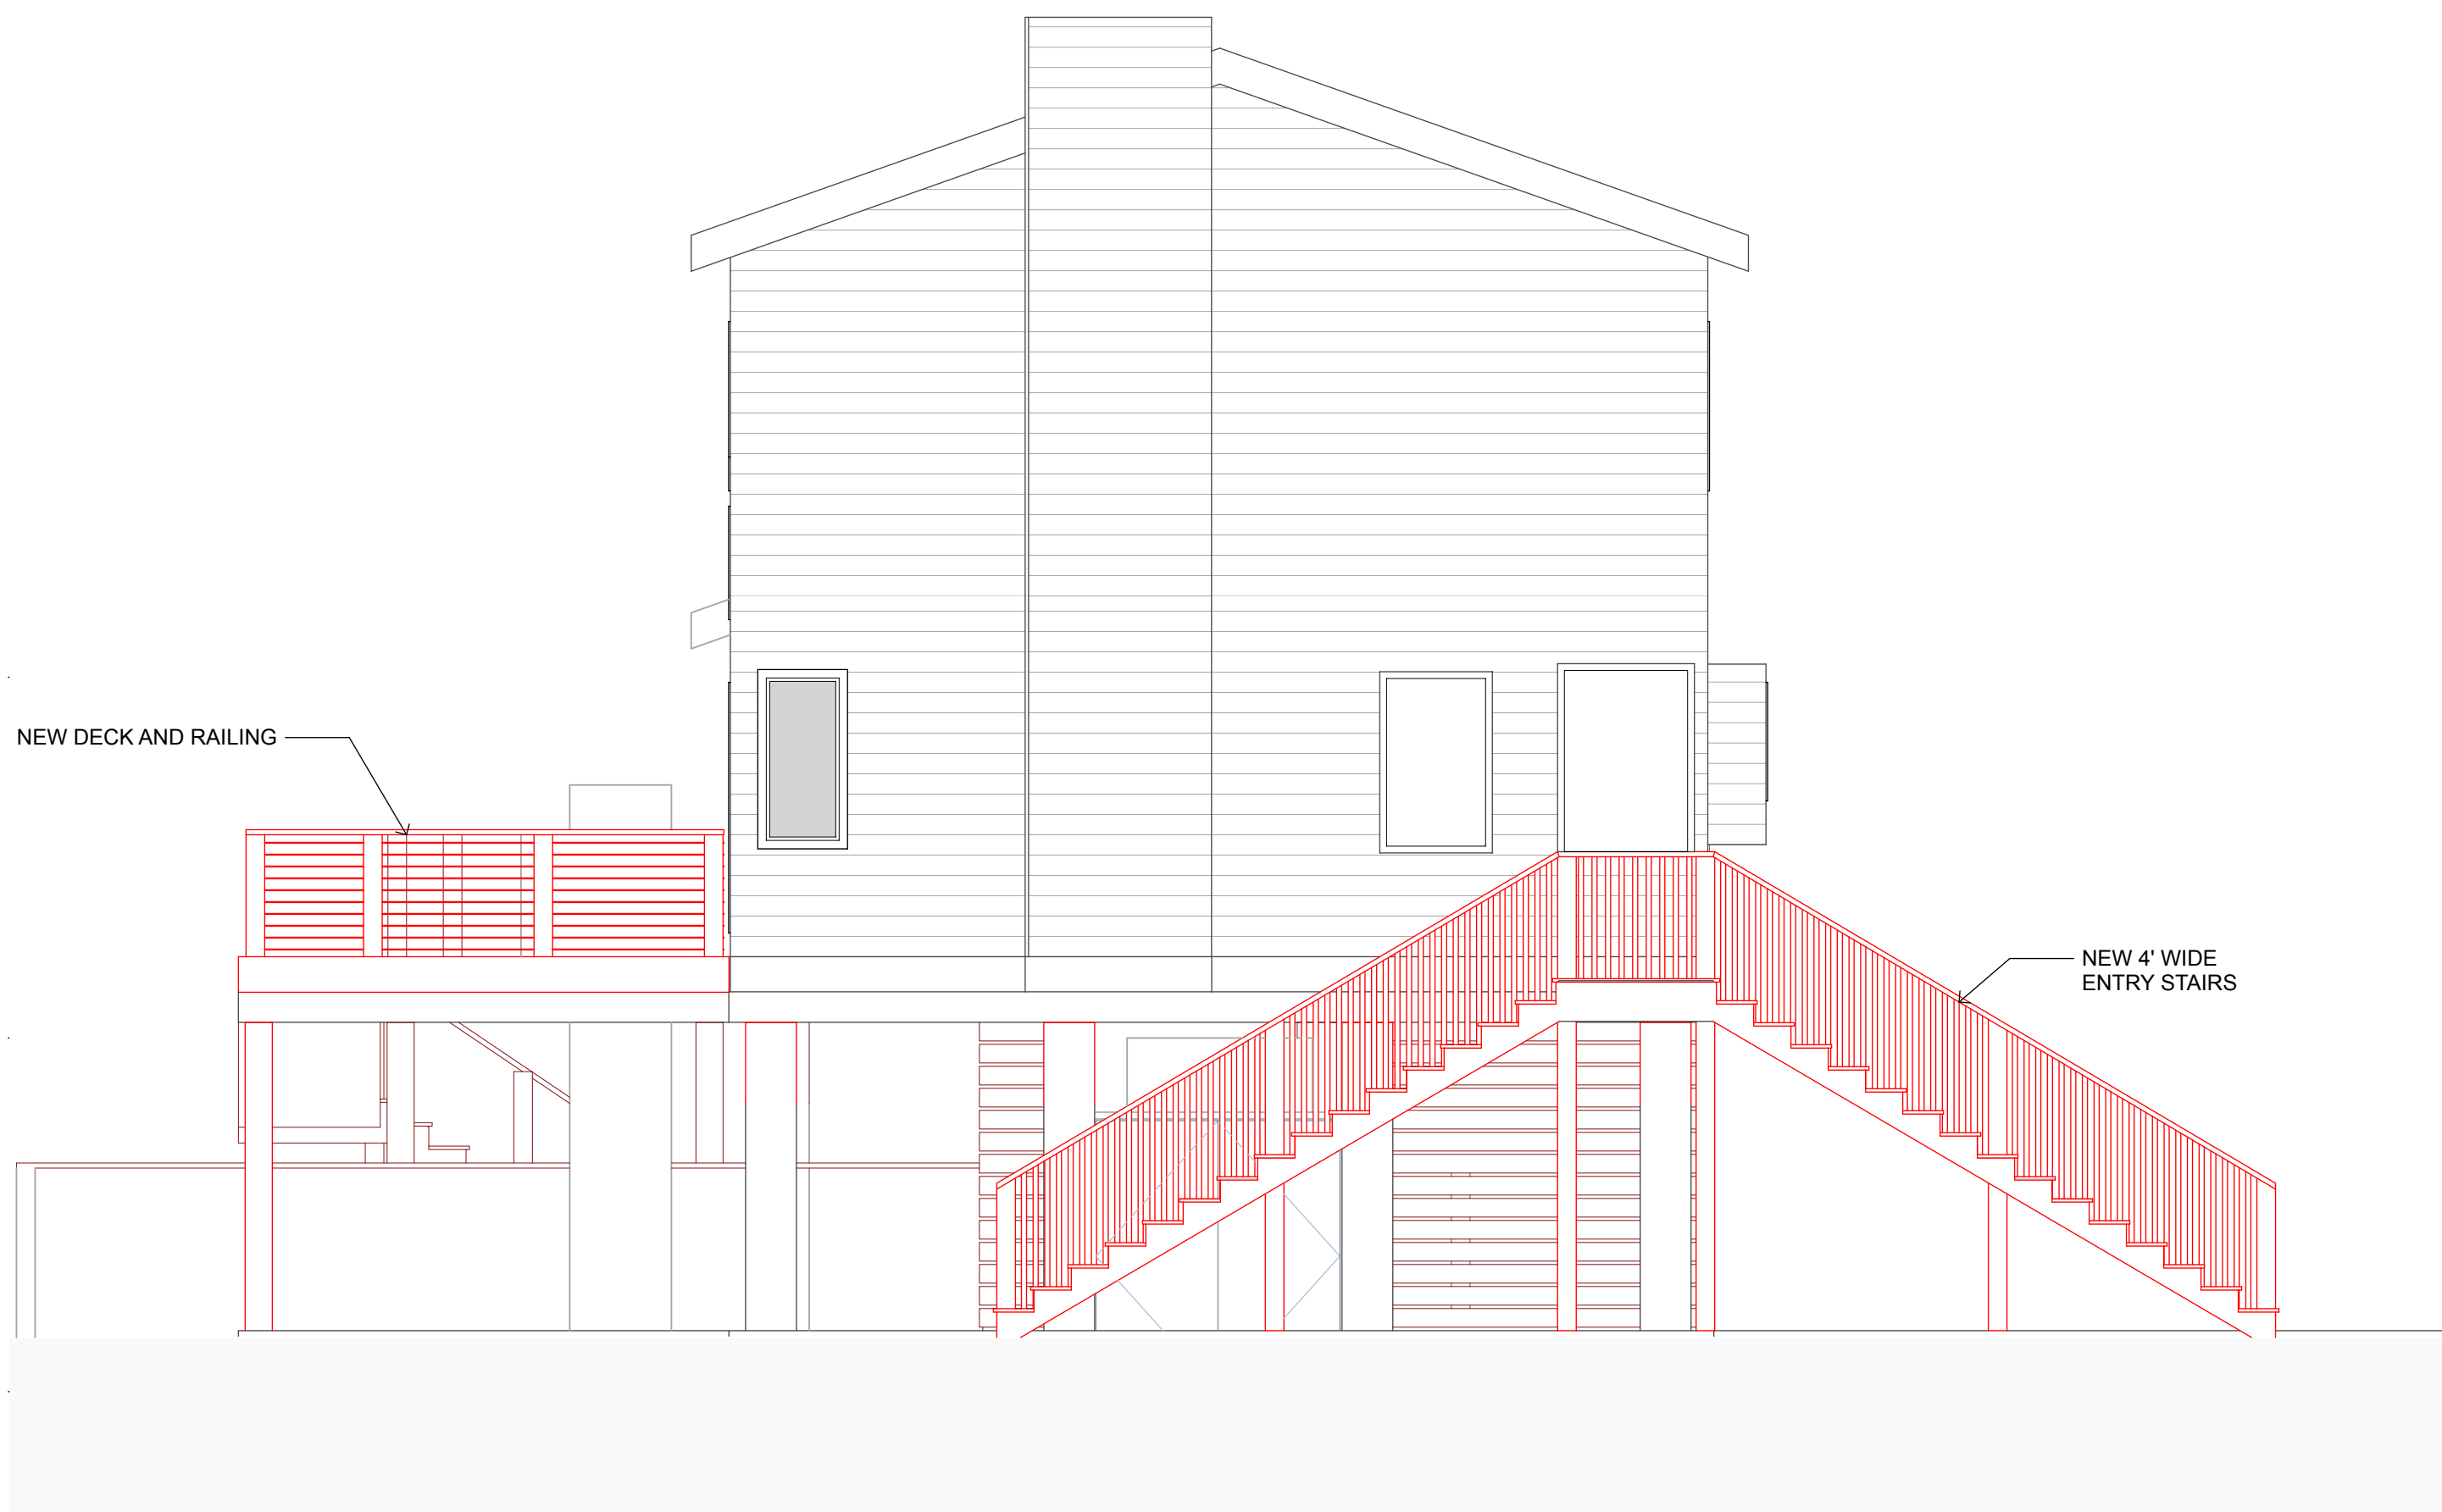

1 Proposed Left Elevation
SCALE: 1/4" = 1'-0"
0 2' 4' 8'

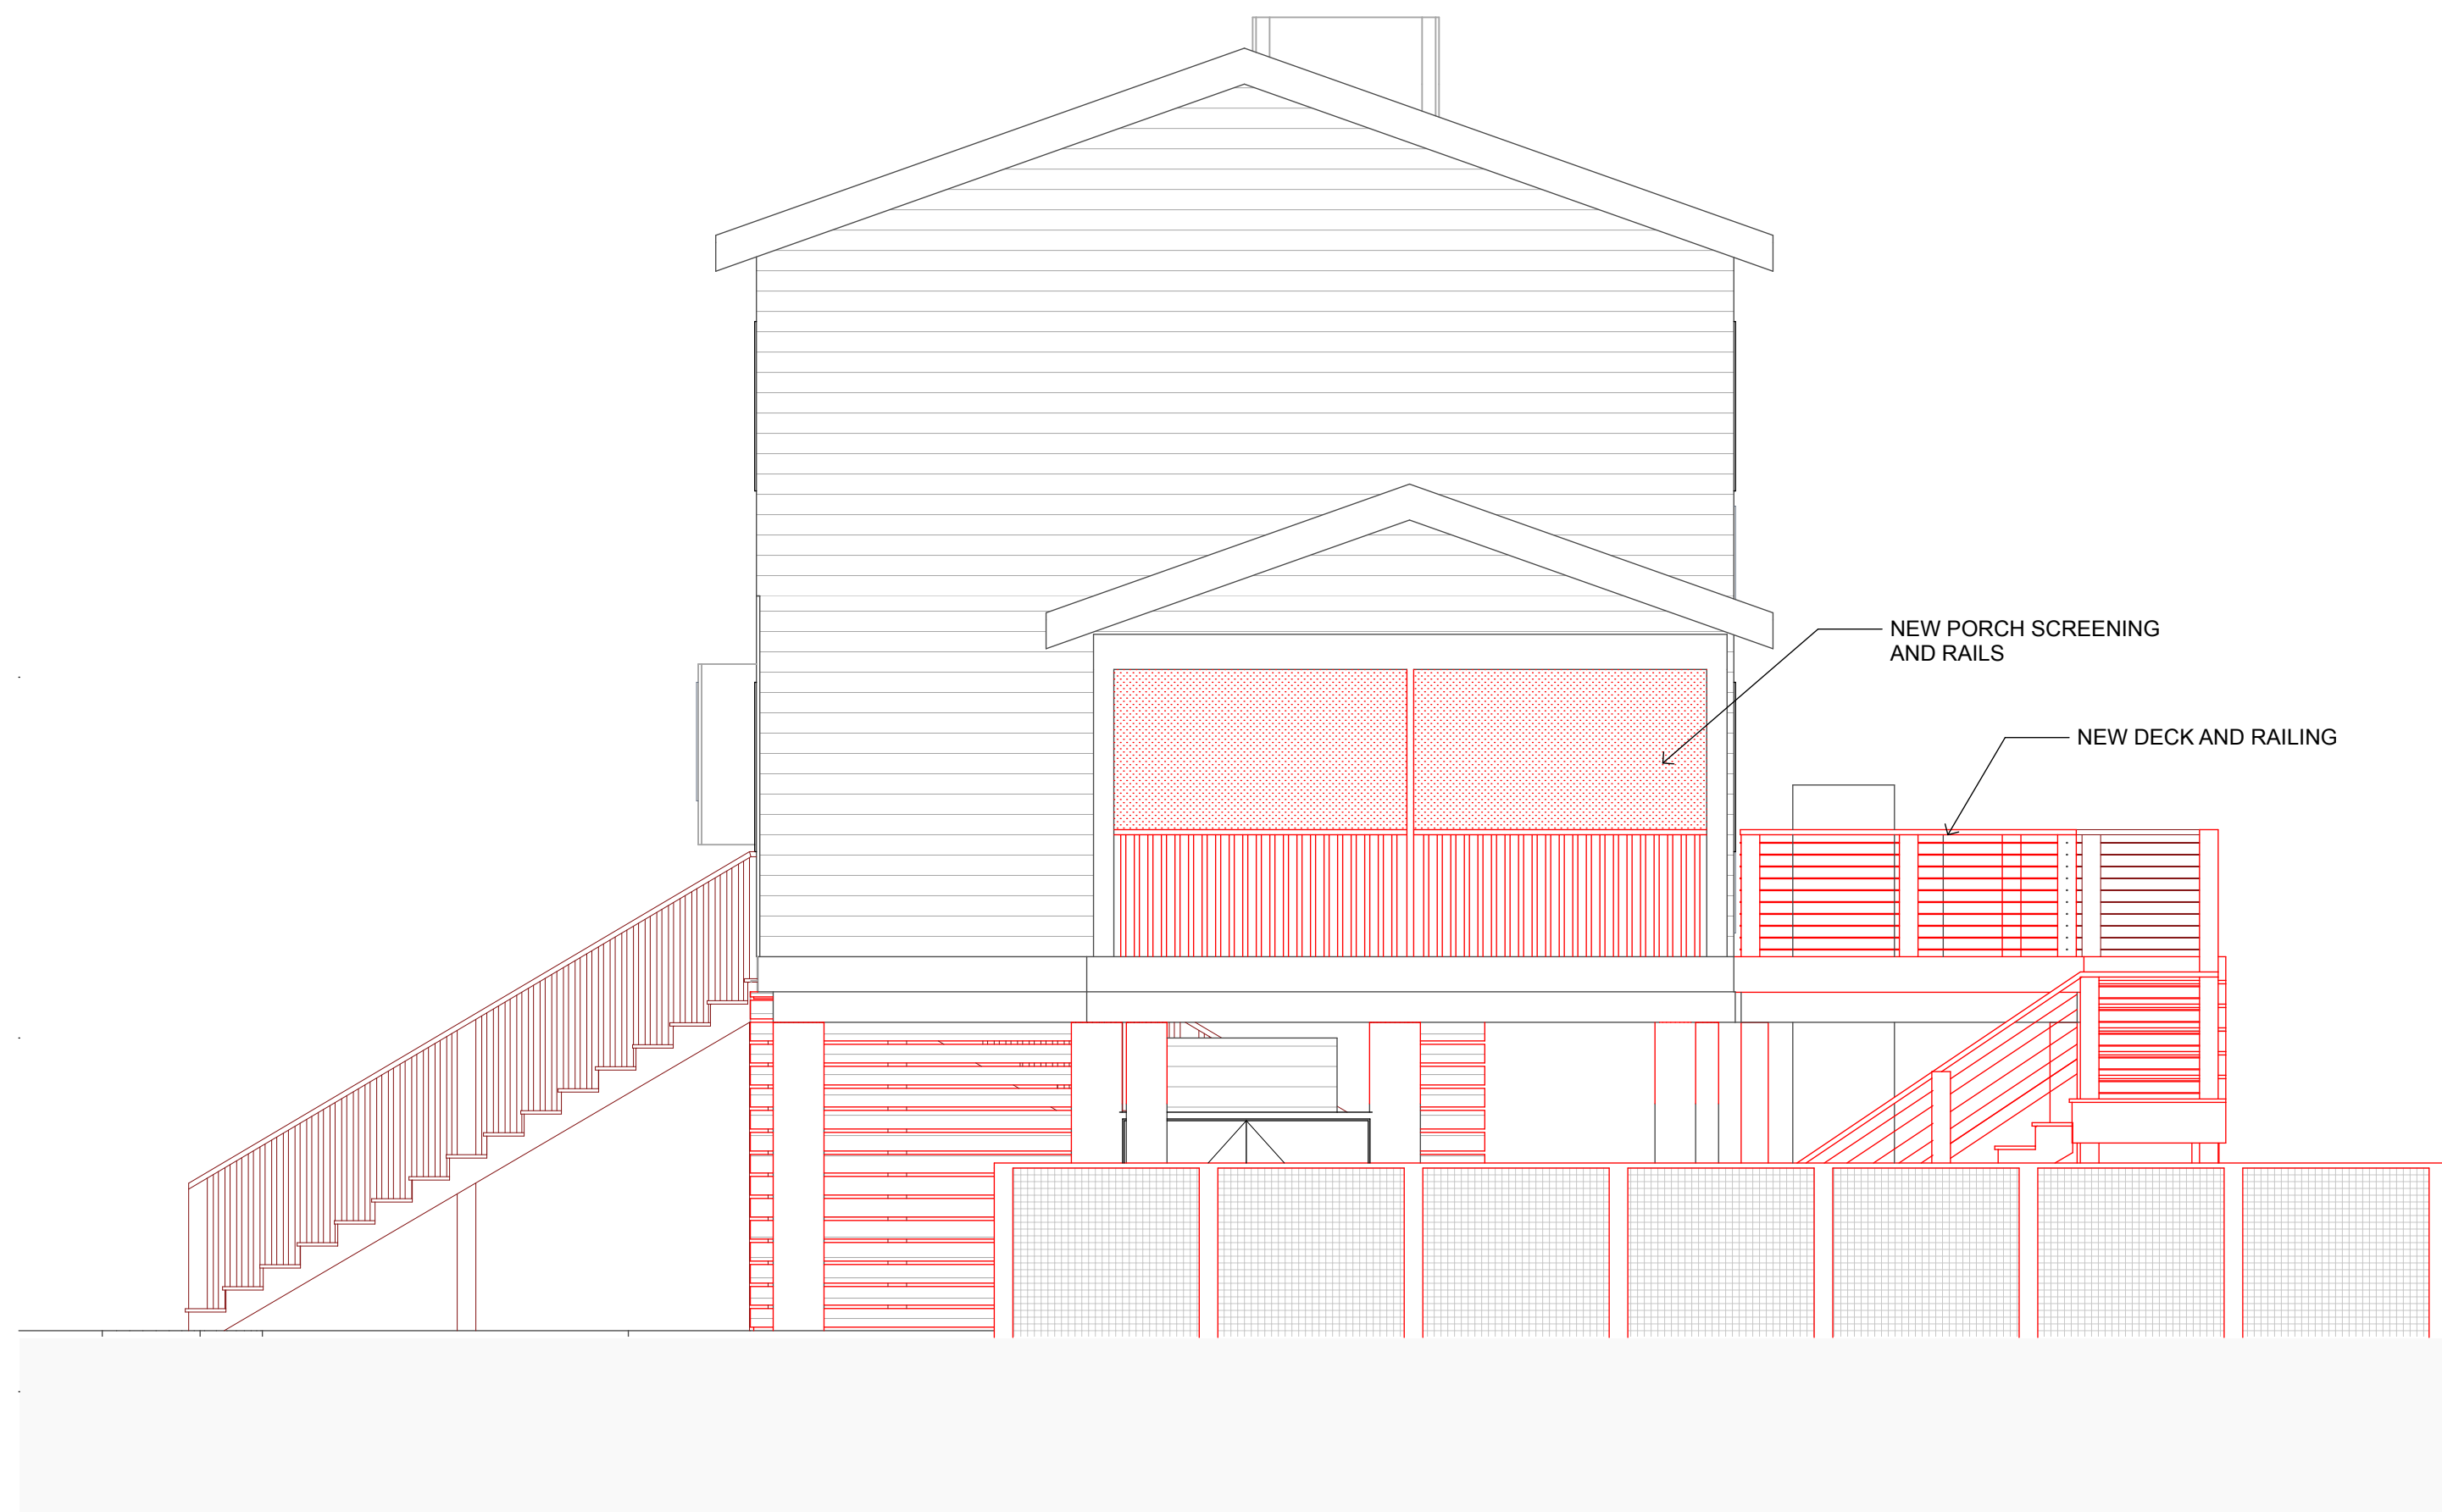

2 Proposed Right Elevation
SCALE: 1/4" = 1'-0"
0 2' 4' 8'

CONSULTANTS

Middaugh Residence

2420 Raven Drive
Sullivan's Island, SC
29482

10/23/2026	DRB

PROJECT:	2420 RAVEN
DATE:	10/23/26
DRAWN BY:	SAK
COPYRIGHT	SEA ISLAND BUILDERS

SHEET TITLE

Side Elevations
New

A-202


SHEET 20 OF 20




1 Left Side Existing
SCALE: 1/4" = 1'-0"
0 2' 4' 8'



3 Right Side Existing
SCALE: 1/4" = 1'-0"
0 2' 4' 8'

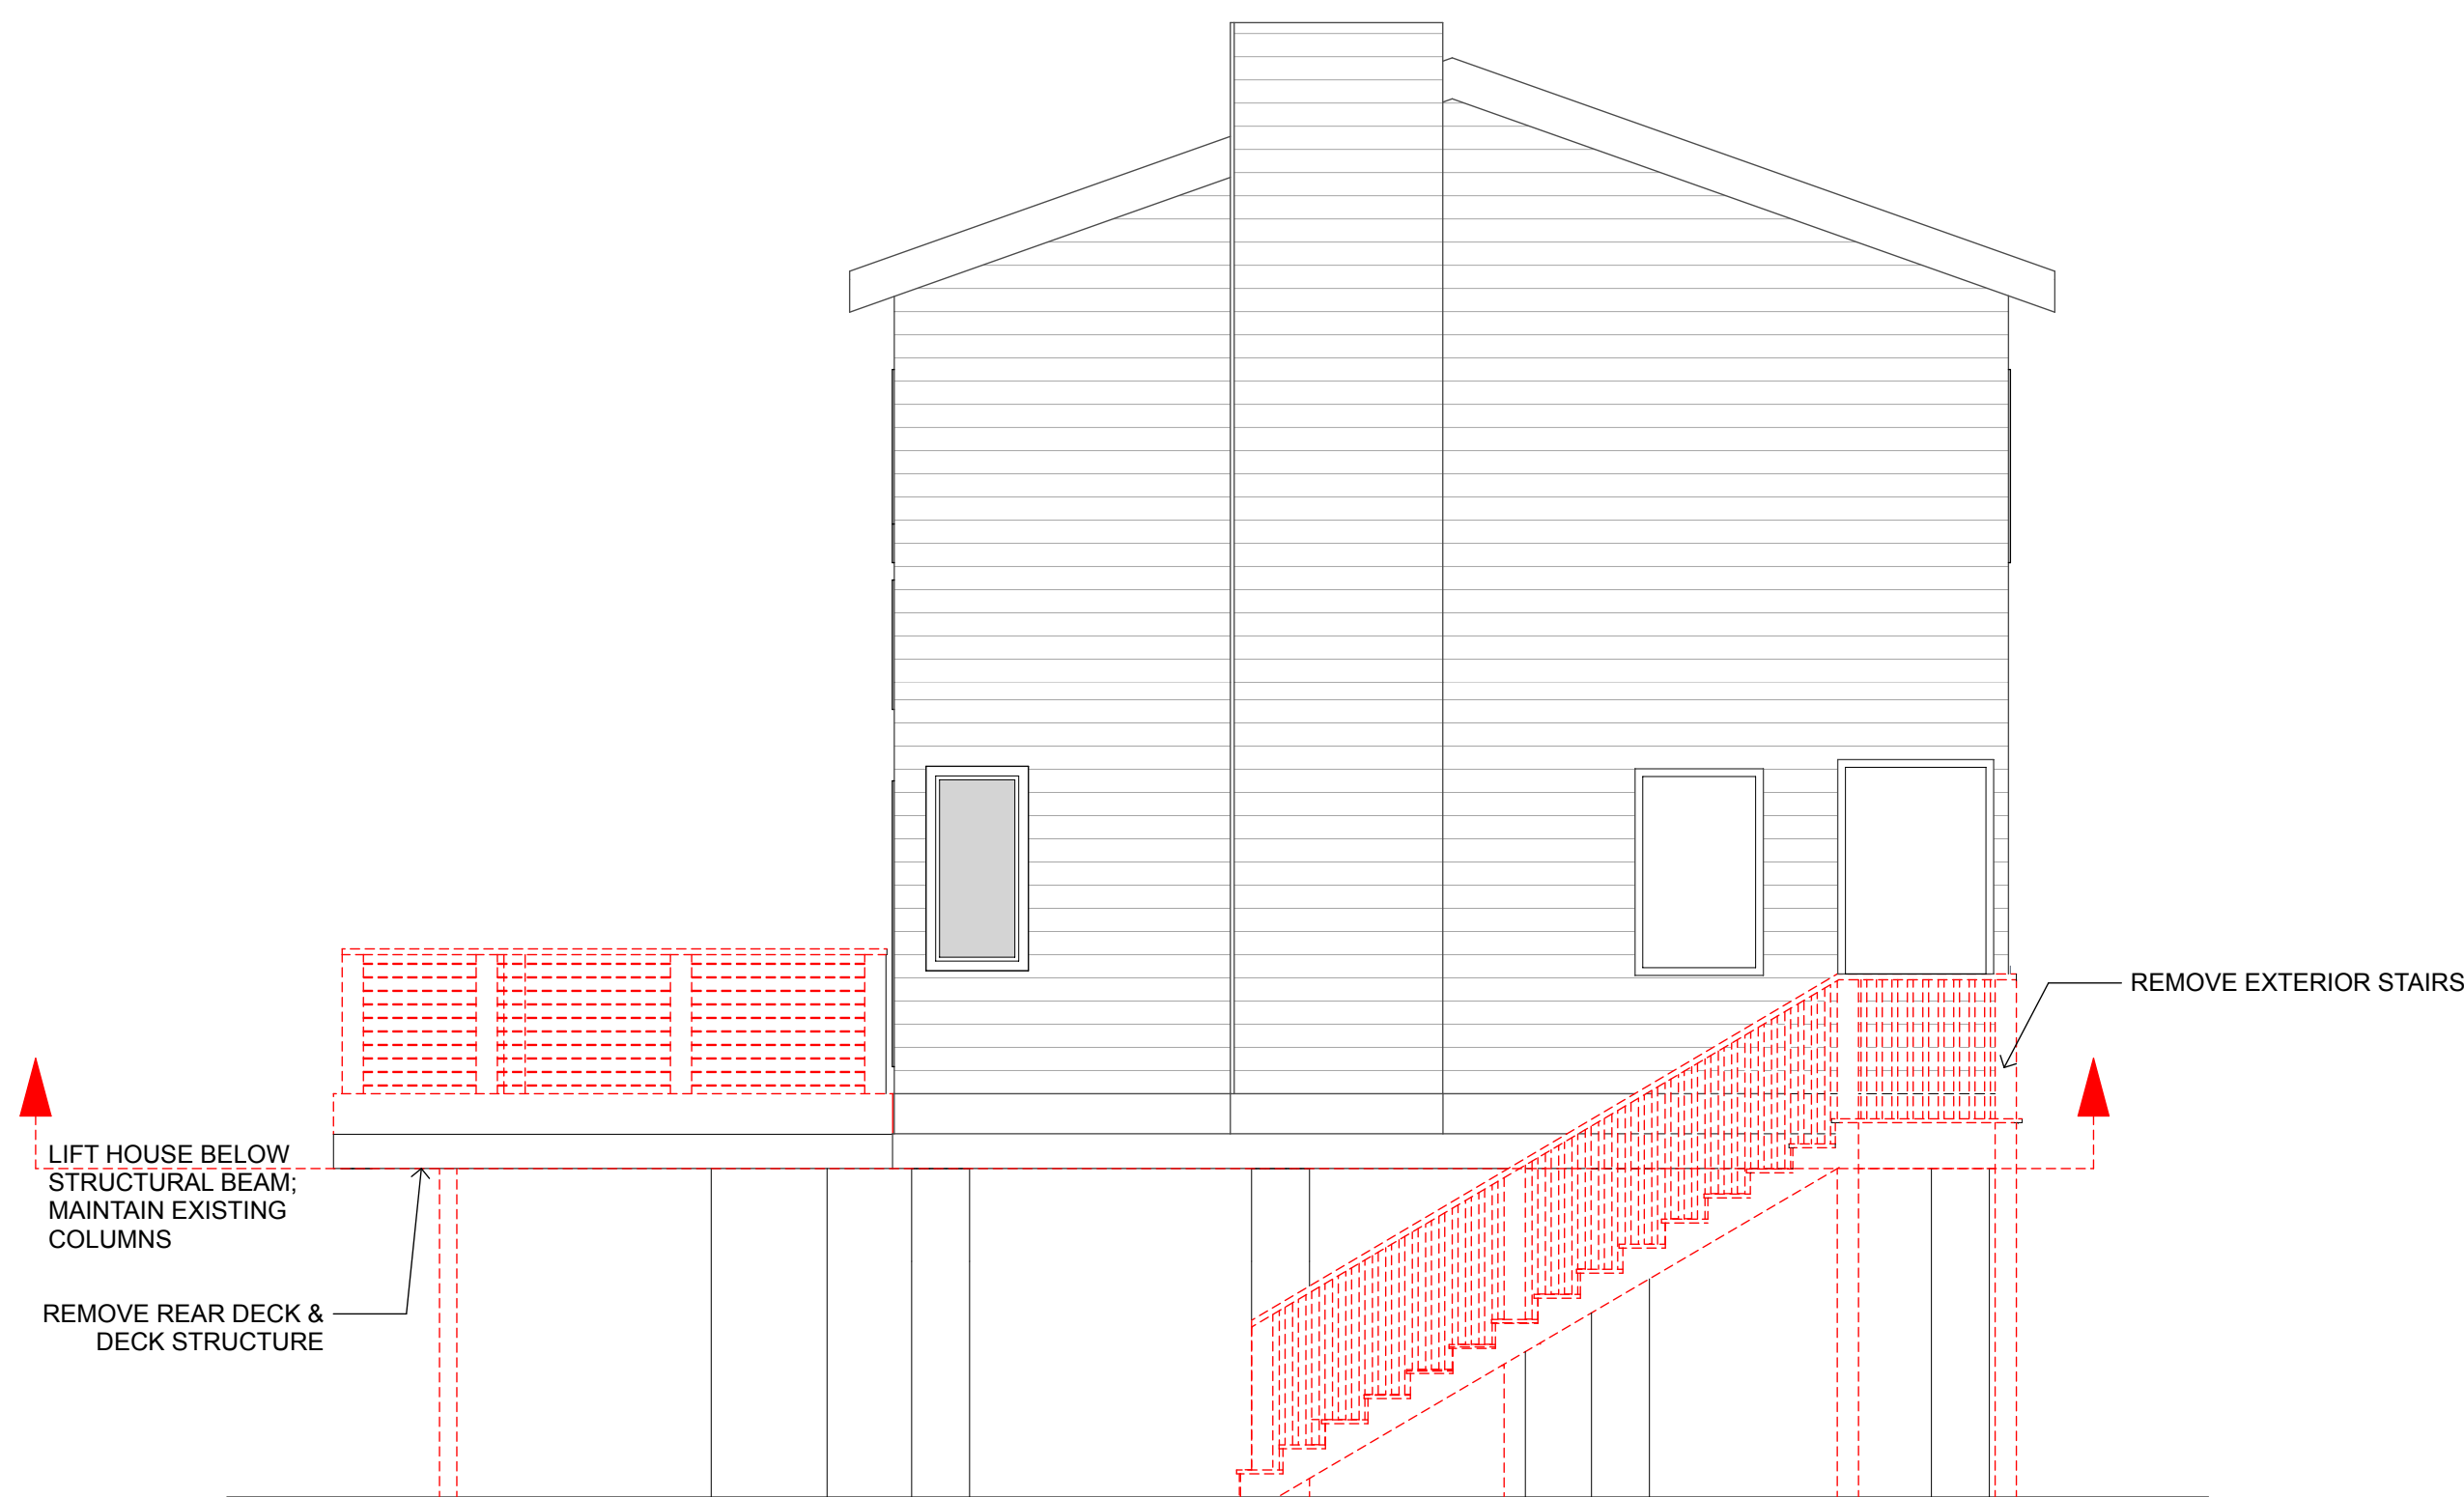

2 Left Side Demo
SCALE: 1/4" = 1'-0"
0 2' 4' 8'

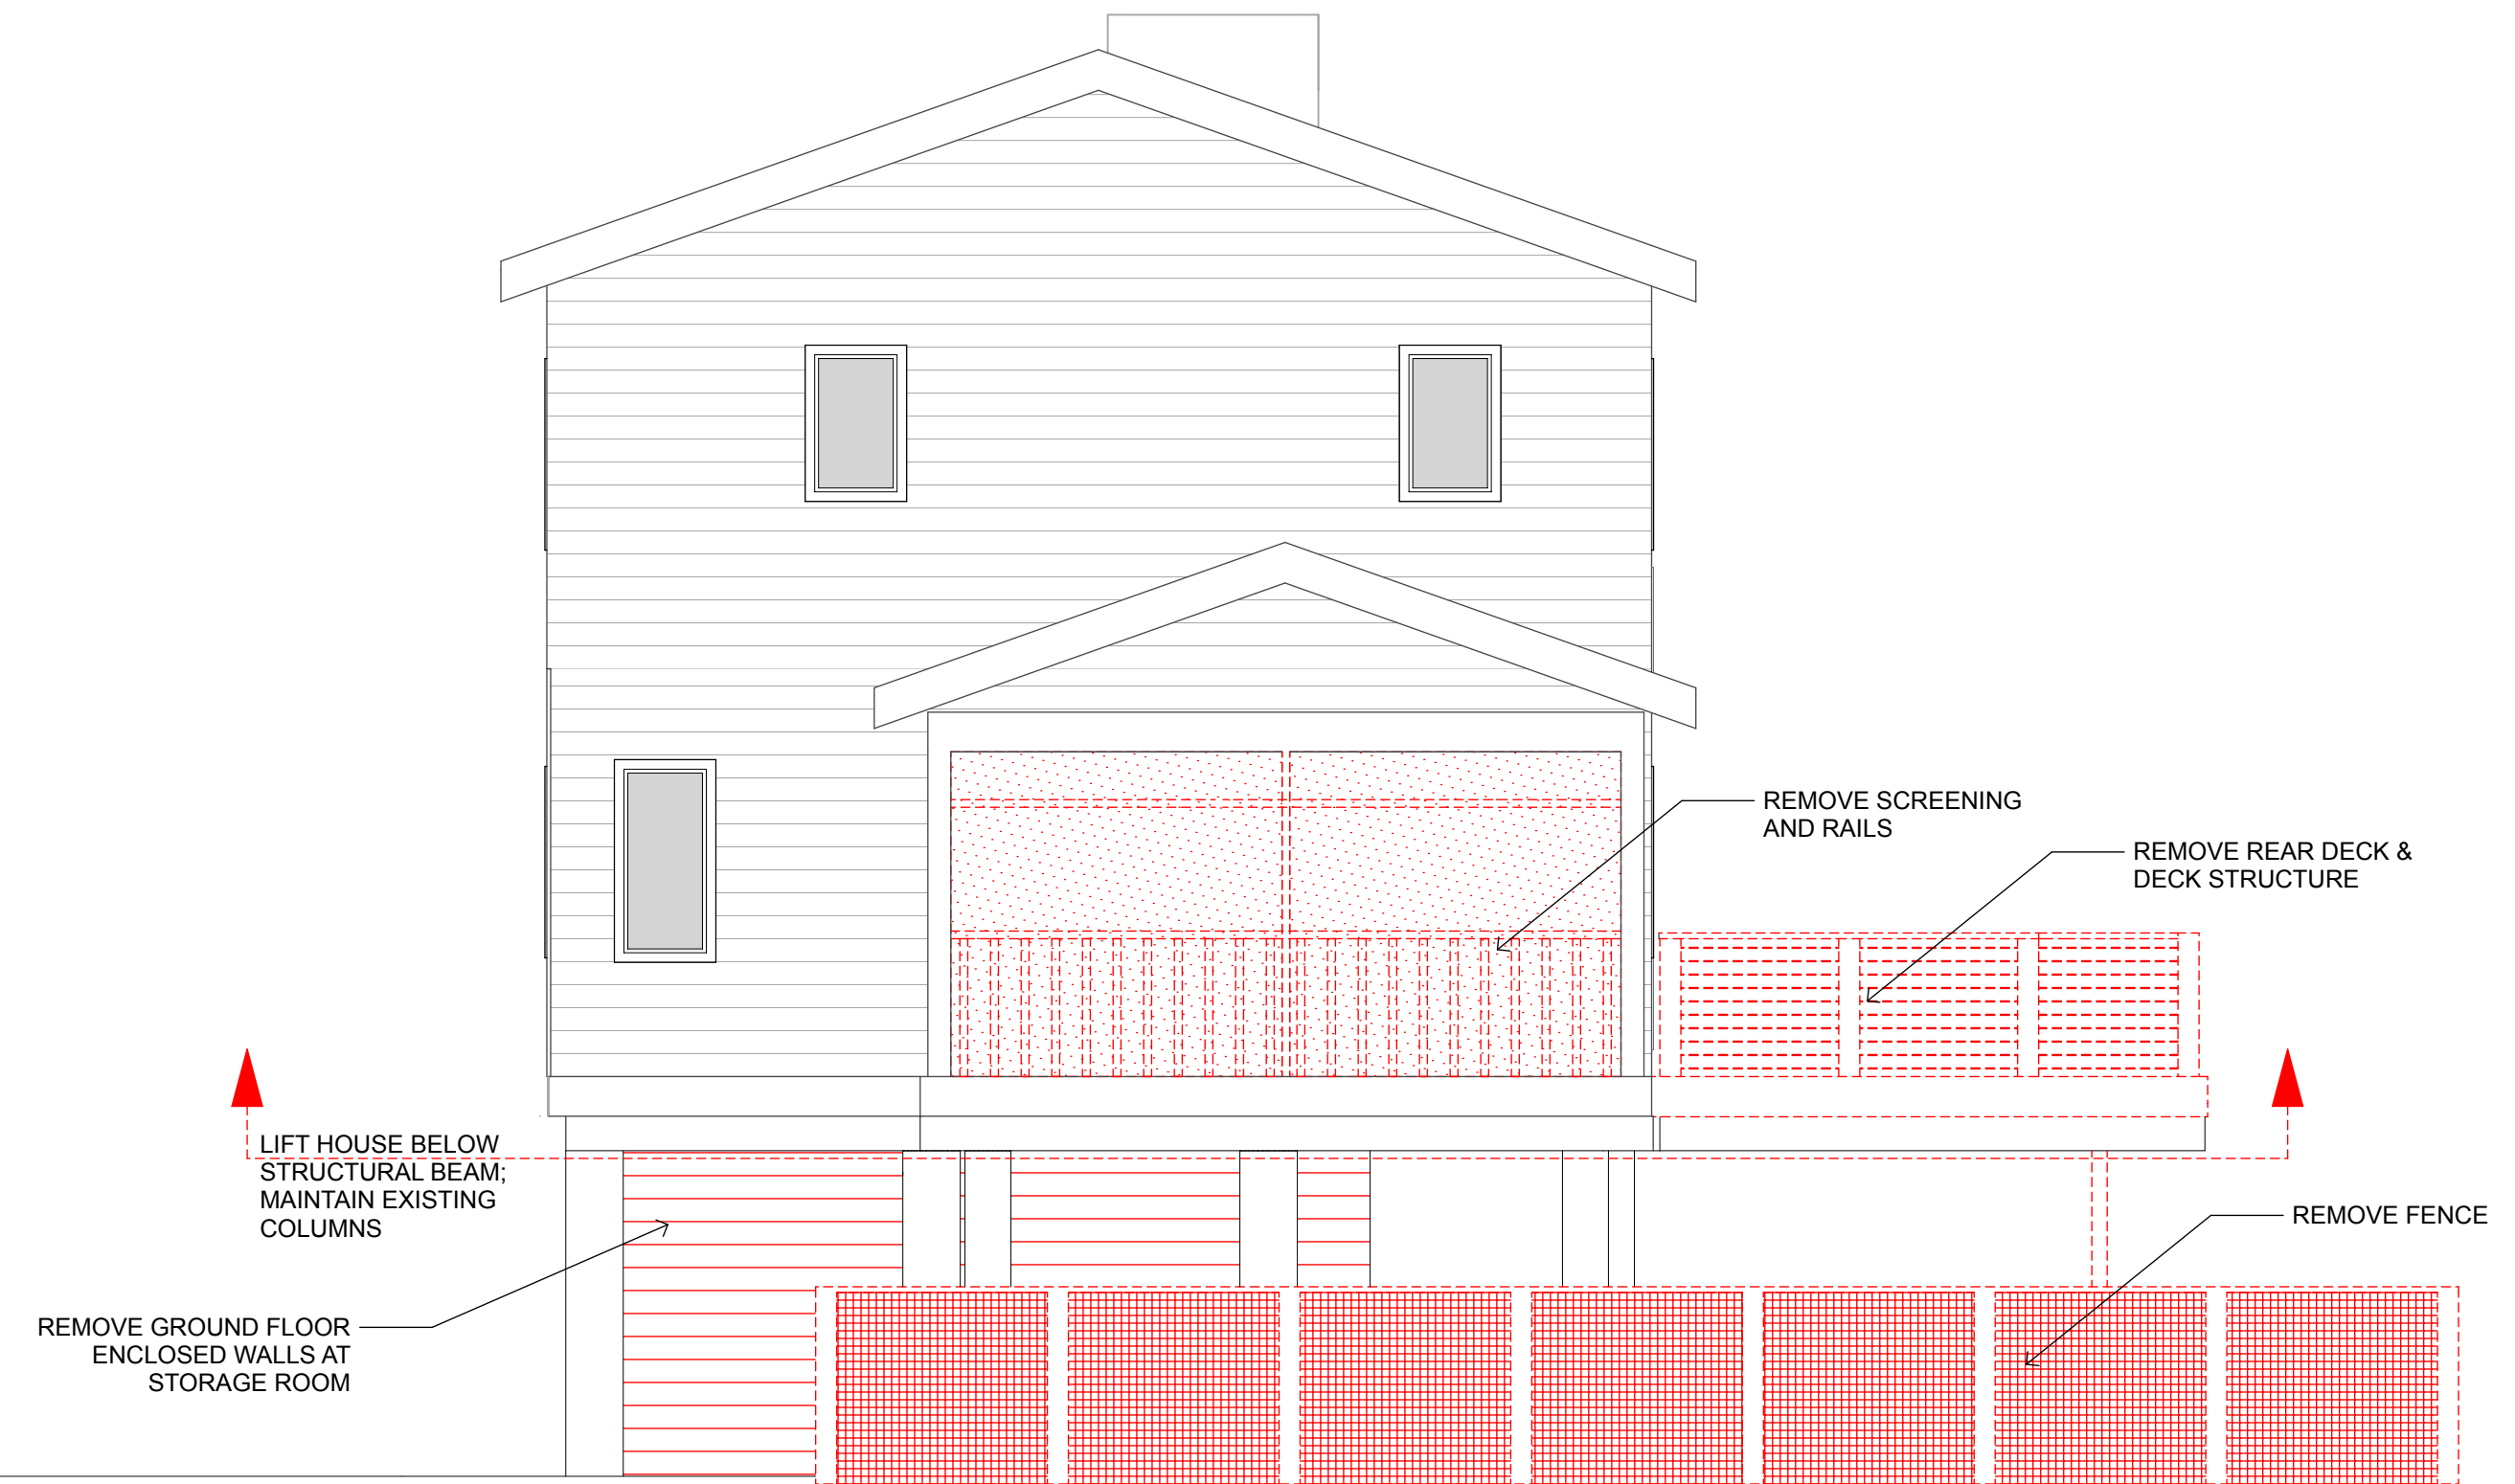

4 Right Side Demo
SCALE: 1/4" = 1'-0"
0 2' 4' 8'

CONSULTANTS

Middaugh Residence

2420 Raven Drive
Sullivan's Island, SC
29482

10/23/2026	DRB

PROJECT:	2420 RAVEN
DATE:	10/23/26
DRAWN BY:	SAK
COPYRIGHT	SEA ISLAND BUILDERS

SHEET TITLE

Side Elevations
Existing and
Demo Plans

D-202

SHEET 15 OF 20