
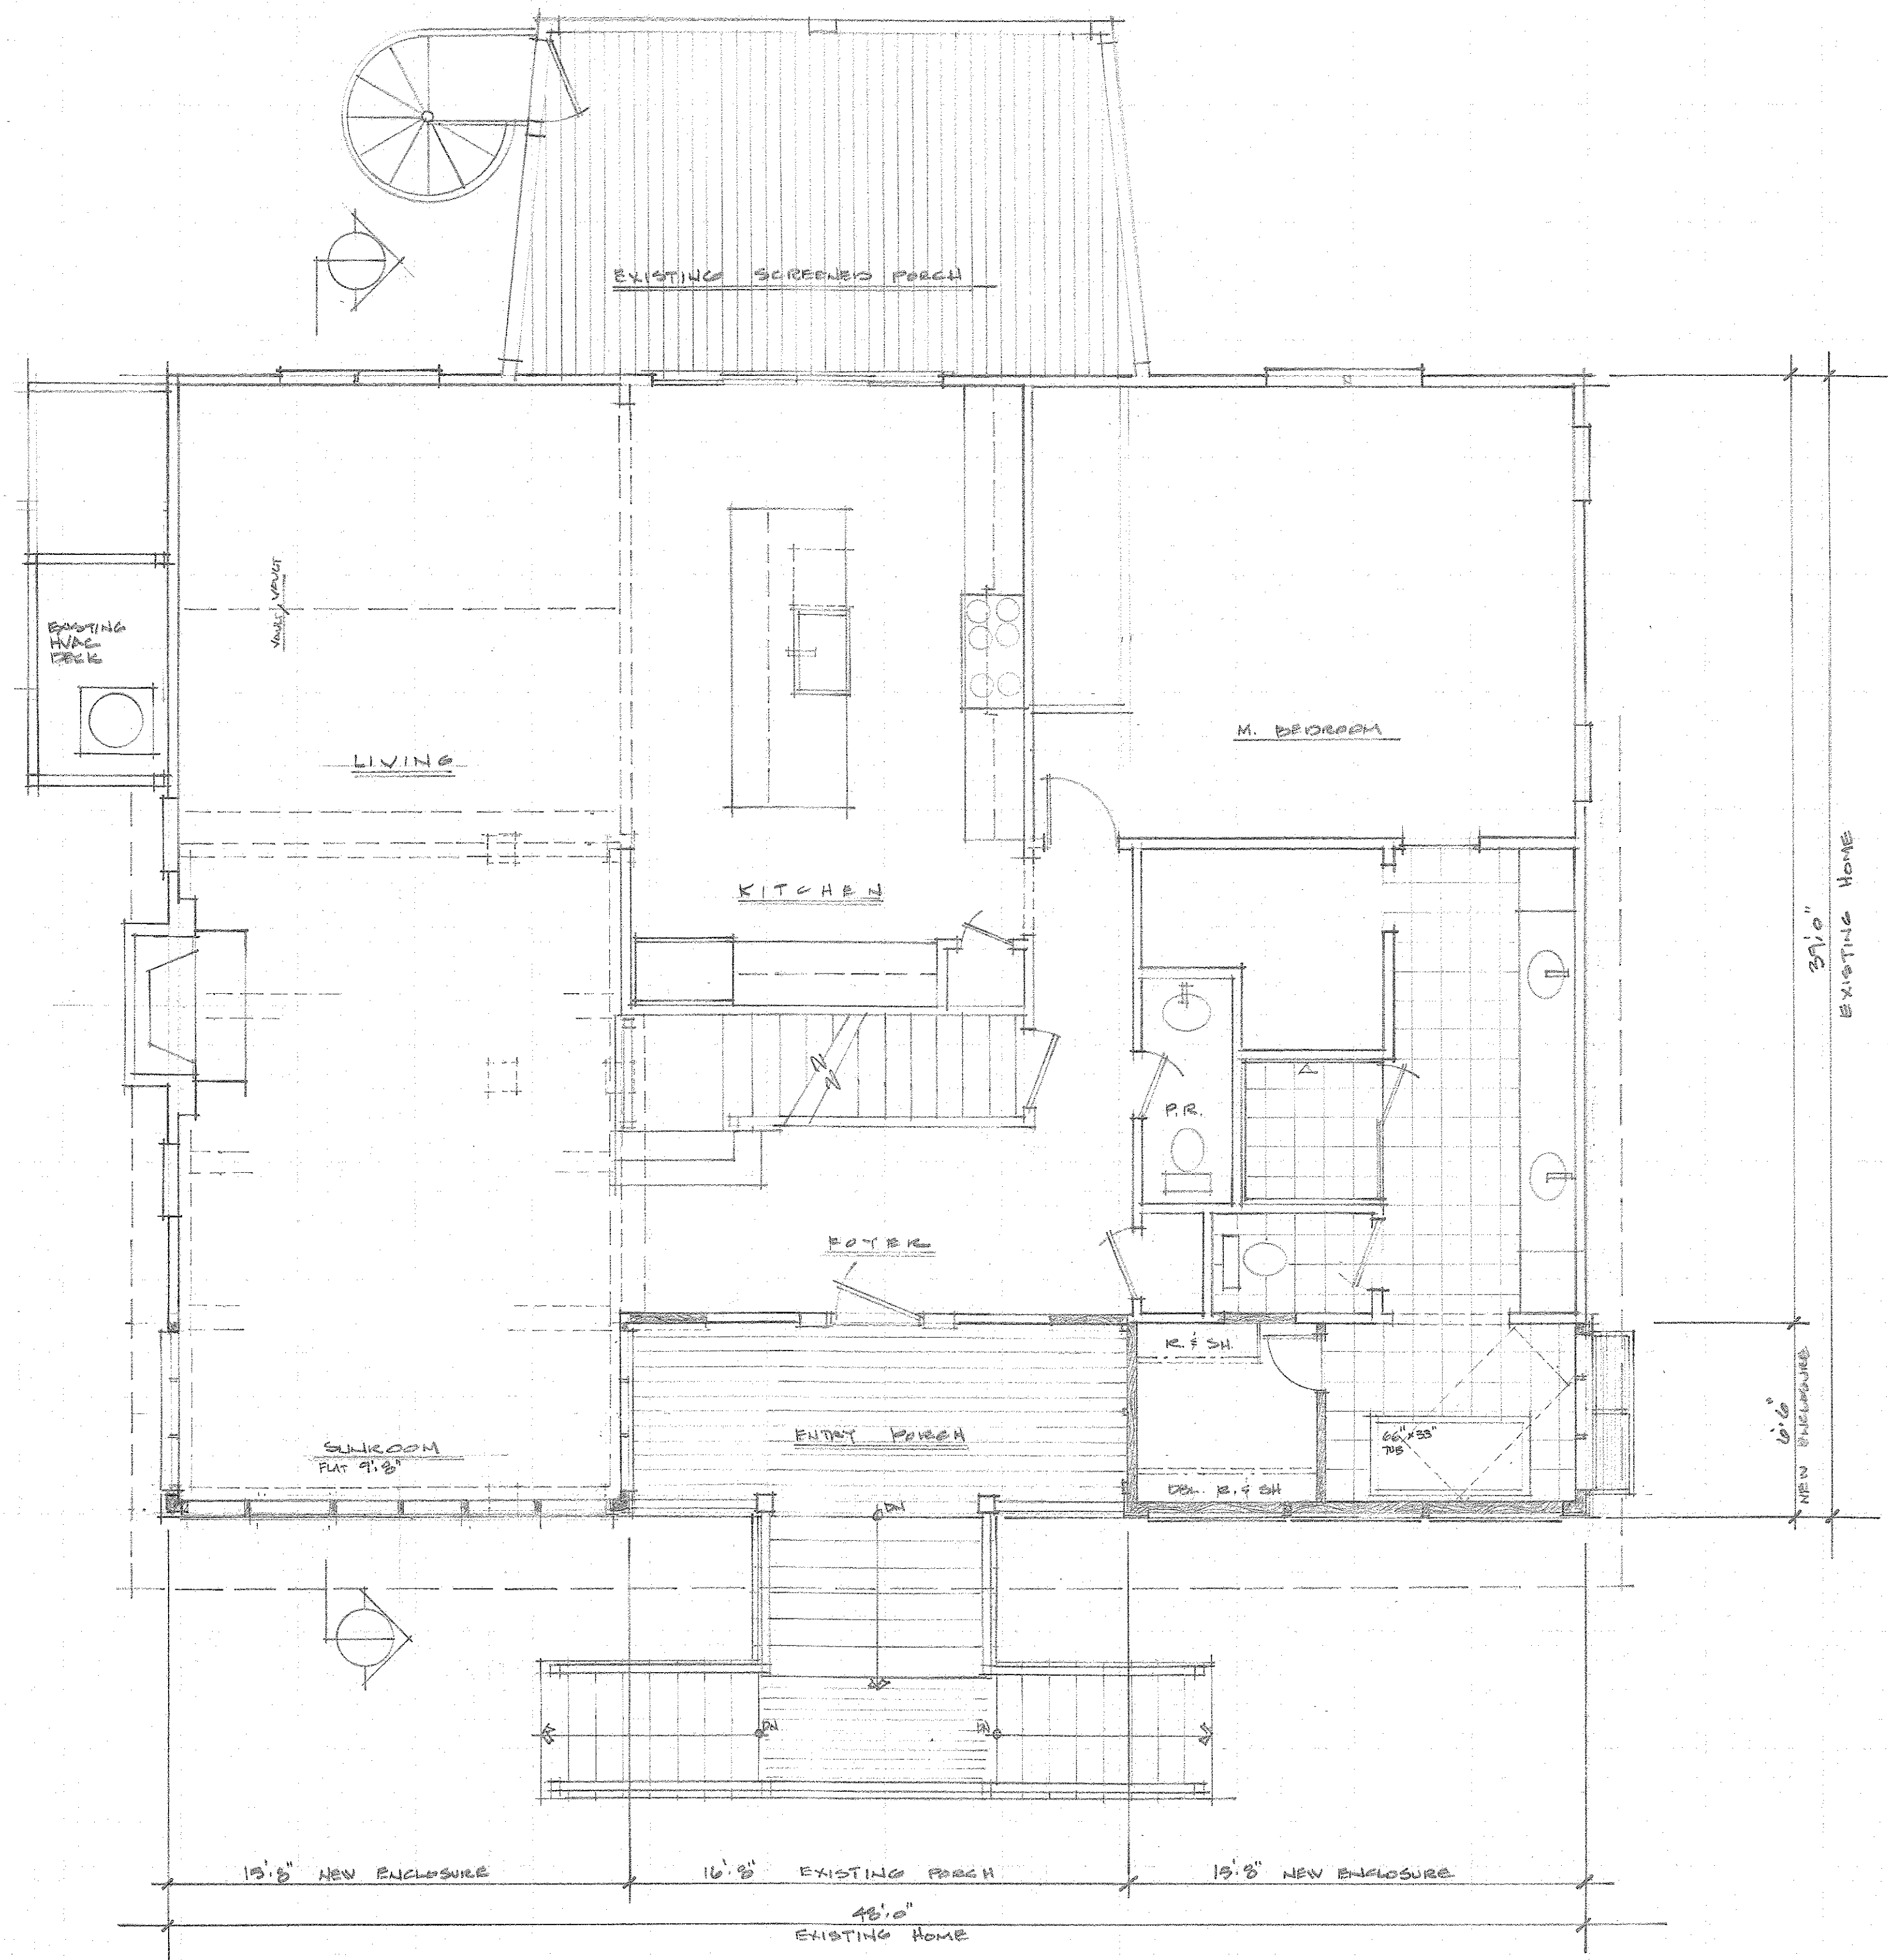


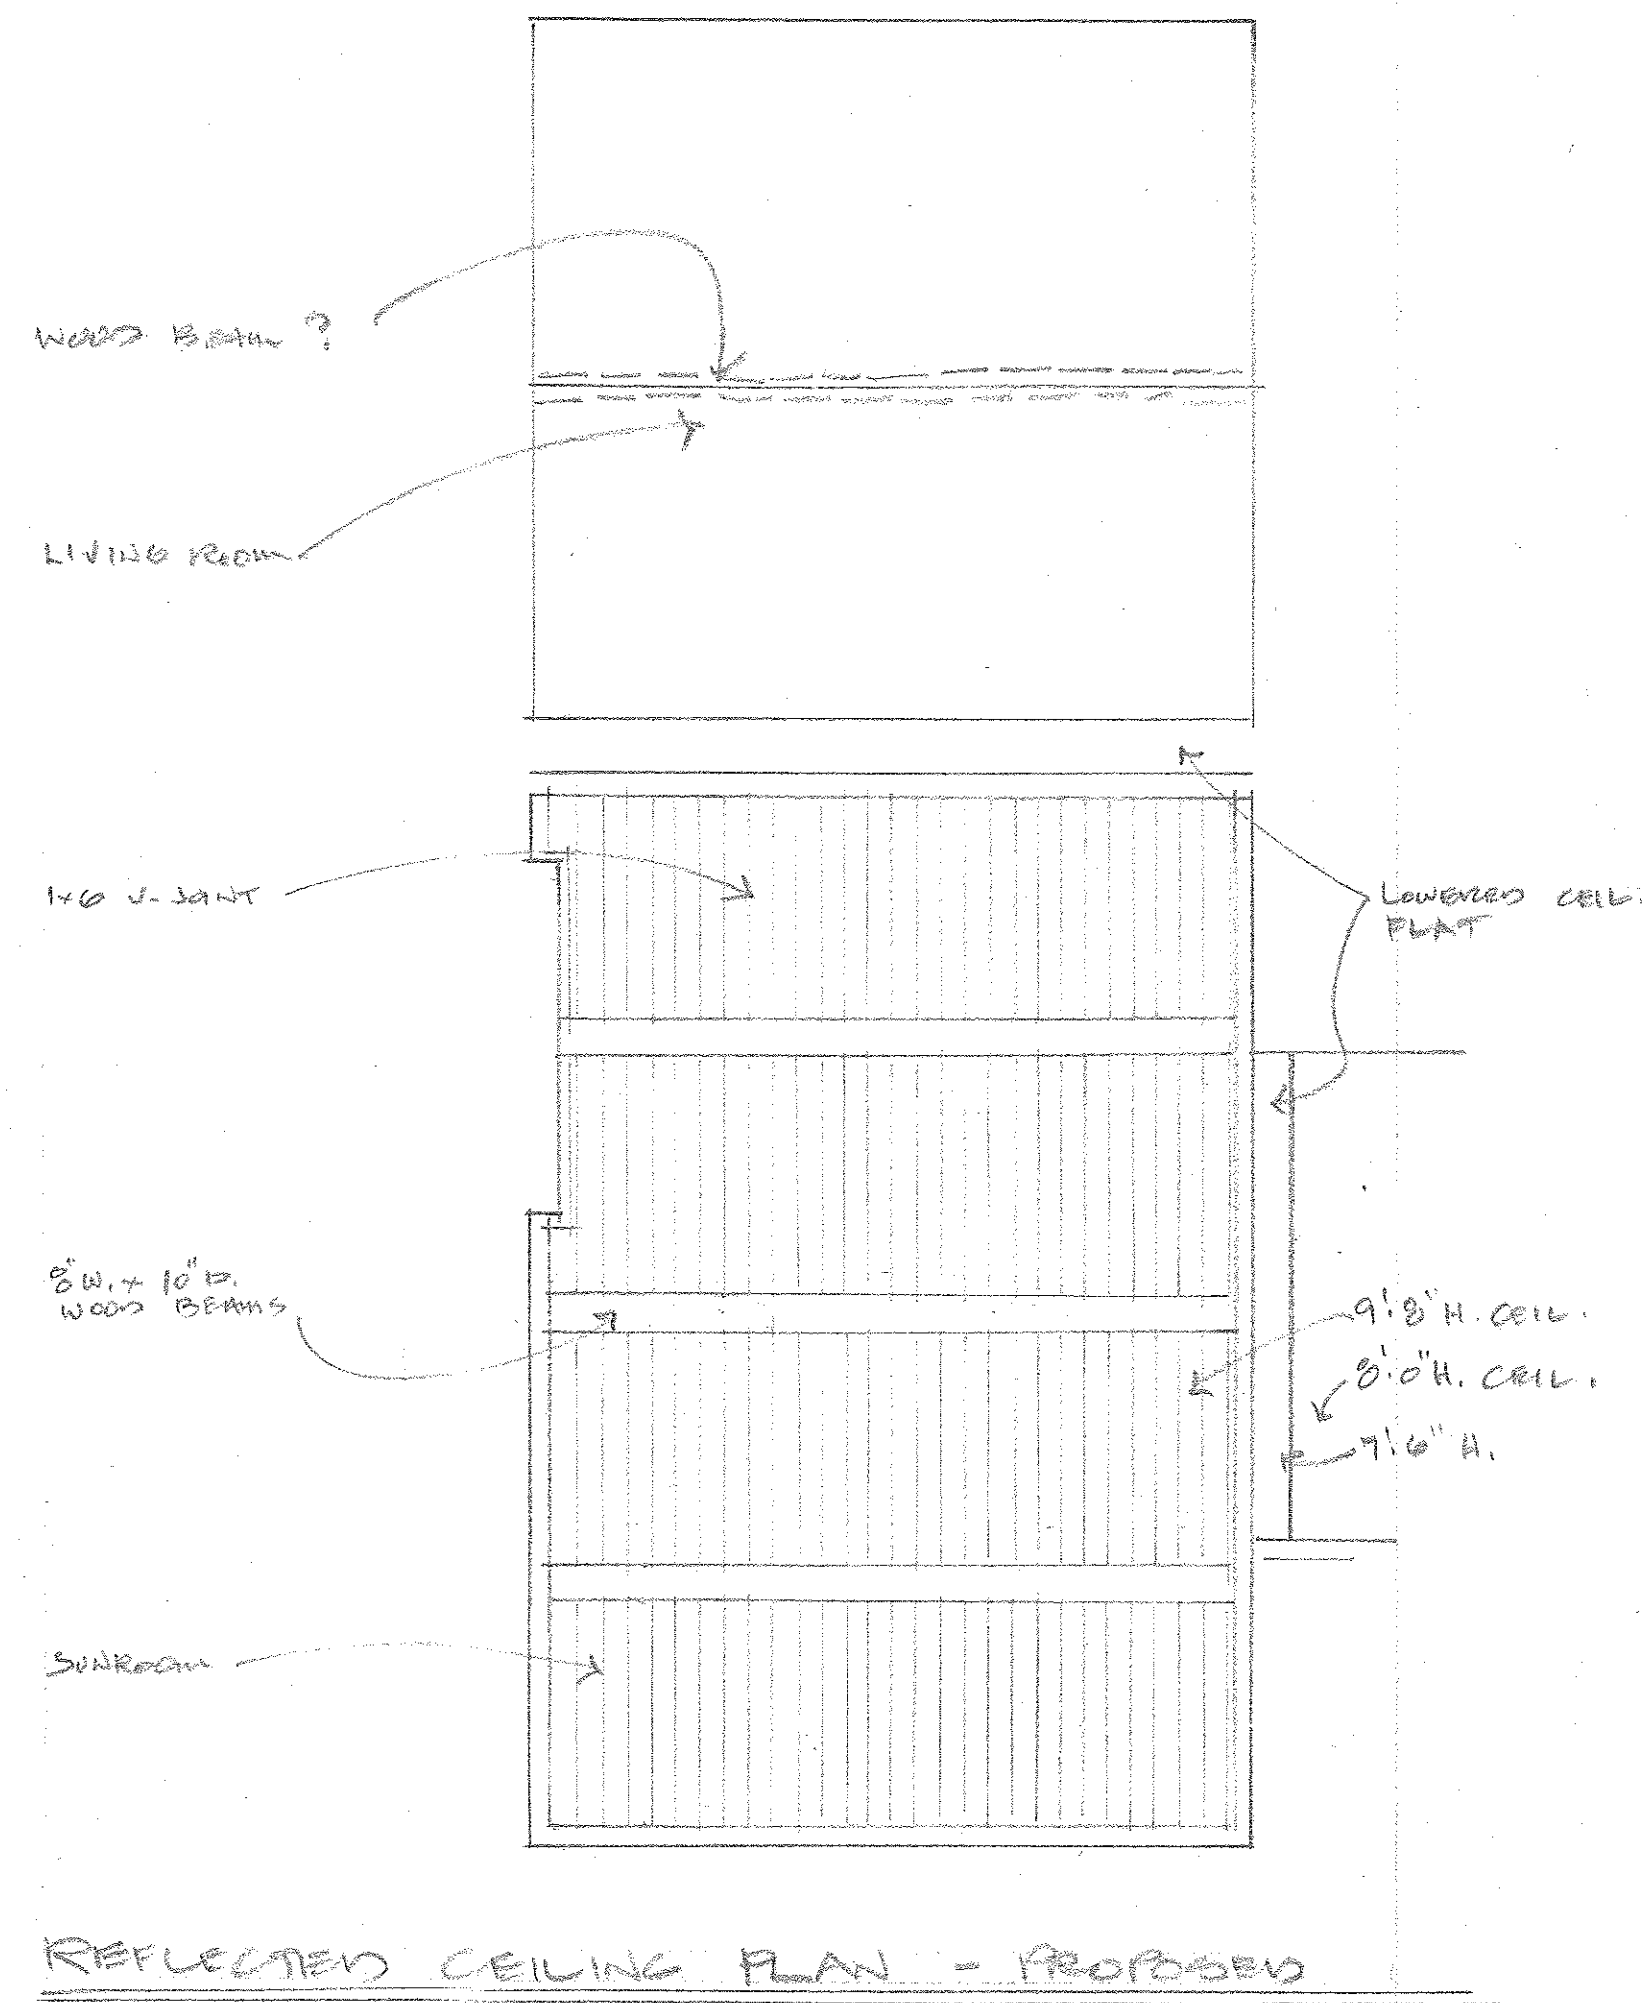

FIRST FLOOR PLAN
SCALE: 1/4" = 1'0"

LEGEND	
	EXISTING WOOD FRAME CONSTRUCTION
	EXISTING WOOD FRAME CONSTRUCTION TO BE REMOVED
	NEW WOOD FRAME CONSTRUCTION
	EXISTING CMU CONSTRUCTION
	EXISTING CMU CONSTRUCTION TO BE REMOVED
	NEW CMU CONSTRUCTION

THE ARCHITECT WAIVES AND ALLS FOR THE PROJECT NAMED HEREIN. THEY ARE NOT TO BE USED FOR ANY OTHER PROJECTS OR IN OTHER LOCATIONS WITHOUT THE PARTICIPATION OF THE ARCHITECT. THE ARCHITECT SHALL BE DEEMED TO HAVE ACCEPTED THE COMMON LAW STATUTORY AND OTHER RIGHTS INCLUDED IN COPYRIGHT.

THESE DOCUMENTS ARE WORK INSTRUMENTS AND NOT TO BE USED FOR ANY OTHER PROJECTS OR IN OTHER LOCATIONS WITHOUT THE PARTICIPATION OF THE ARCHITECT. THE ARCHITECT SHALL BE DEEMED TO HAVE ACCEPTED THE COMMON LAW STATUTORY AND OTHER RIGHTS INCLUDED IN COPYRIGHT.

RENOVATIONS AND ADDITIONS TO A RESIDENCE OF:
SAM & CARLY MOORE
1421 MIDDLE STREET
SULLIVAN'S ISLAND, SC 29482


JOB #:
DATE:
DRAWN BY:
CHECKED BY:

REVISIONS:

SHEET:



STREET SIDE ELEVATION - EXISTING
SCALE: 1/4" = 1'-0"

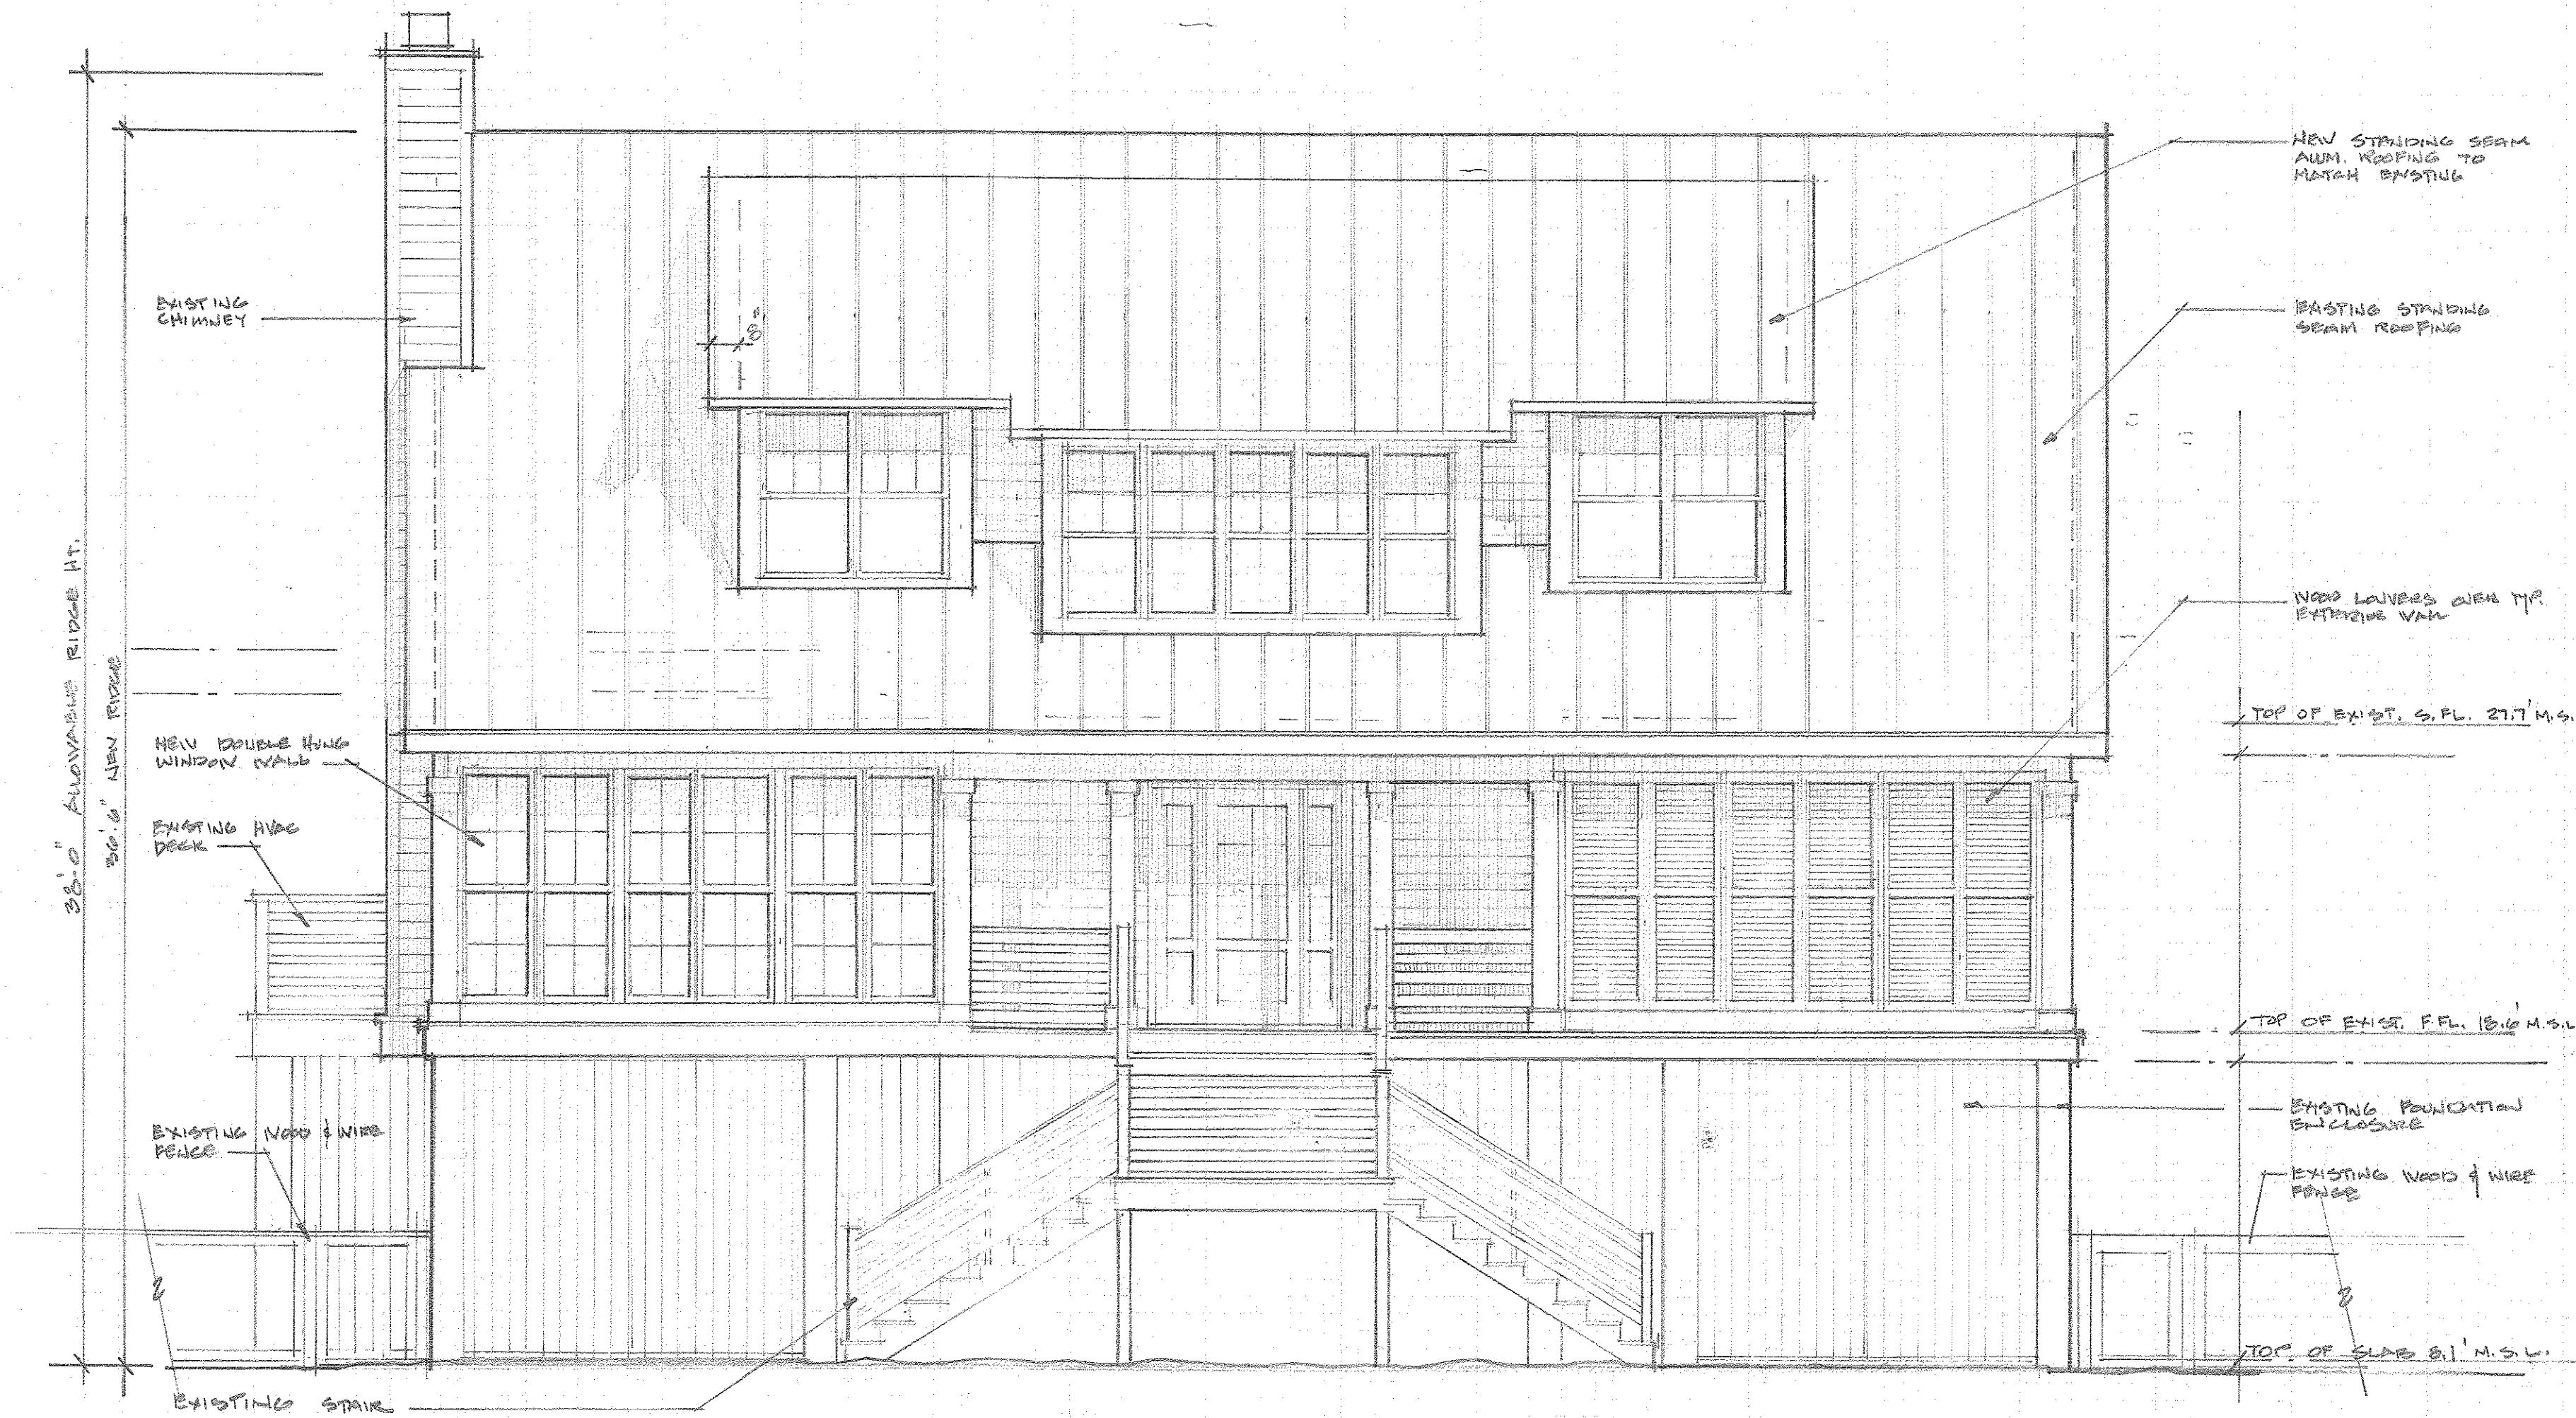

STREET SIDE ELEVATION
SCALE: 1/4" = 1'-0"

THE ARCHITECT MAKES NO WARRANTY, REPRESENTATION, OR LIABILITY FOR THE ACCURACY OF THE INFORMATION PROVIDED HEREIN. THE ARCHITECT'S RESPONSIBILITY IS LIMITED TO THE DESIGN AND CONSTRUCTION OF THE PROJECTS SHOWN HEREIN. THE ARCHITECT SHALL NOT BE RESPONSIBLE FOR THE FAILURE TO OBTAIN AND/OR FOLLOW THE DESIGN PROFESSIONAL'S GUIDANCE OR FOR ANY OTHER REASON. THE ARCHITECT'S LIABILITY IS LIMITED TO THE DESIGN PROFESSIONAL'S GUIDANCE OR FOR ANY OTHER REASON. THE ARCHITECT'S LIABILITY IS LIMITED TO THE DESIGN PROFESSIONAL'S GUIDANCE OR FOR ANY OTHER REASON.

THIS DOCUMENT IS AN INSTRUMENT OF SERVICE. IT IS THE PROPERTY OF THE ARCHITECT AND IS NOT TO BE REPRODUCED, COPIED, OR USED IN ANY MANNER WITHOUT THE WRITTEN CONSENT OF THE ARCHITECT. THE ARCHITECT SHALL NOT BE RESPONSIBLE FOR THE FAILURE TO OBTAIN AND/OR FOLLOW THE DESIGN PROFESSIONAL'S GUIDANCE OR FOR ANY OTHER REASON. THE ARCHITECT'S LIABILITY IS LIMITED TO THE DESIGN PROFESSIONAL'S GUIDANCE OR FOR ANY OTHER REASON.

RENOVATIONS AND ADDITIONS TO A RESIDENCE OF:
SAM & CARLY MOORE
1421 MIDDLE STREET
SULLIVAN'S ISLAND, SC 29482

JOB #:
DATE:
DRAWN BY:
CHECKED BY:

REVISIONS:

SHEET:



RIGHT SIDE ELEVATION - EXISTING
SCALE: 1/4" = 1'-0"



RIGHT SIDE ELEVATION - NEW
SCALE: 1/4" = 1'-0"

THE ARCHITECT MAKES AND ALL RESPONSIBILITY AND LIABILITY FOR CONDITIONS WHICH ARISE FROM SPECIFICATIONS AND THE DESIGN OF THE WORK SHALL BE THE ARCHITECT'S. THE ARCHITECT SHALL NOT BE RESPONSIBLE FOR OMISSIONS, INCONSISTENCIES, OR CONFLICTS WHICH ARE ALLEGED.

THESE DOCUMENTS ARE WORK INTRUMENTS OF THE ARCHITECT AND HAVE BEEN PREPARED SPECIFICALLY AND SOLELY FOR THE USE OF THE ARCHITECT. THEY ARE NOT TO BE REPRODUCED, COPIED, OR IN ANY MANNER USED FOR ANY OTHER PURPOSE WITHOUT THE WRITTEN CONSENT OF THE ARCHITECT. REPRODUCTION IS PROHIBITED. THE ARCHITECT AND OWNER OF THESE DOCUMENTS, AND SHALL RETAIN ALL RIGHTS INCLUDED IN COPYRIGHT.

RENOVATIONS AND ADDITIONS TO A RESIDENCE OF:
SAM & CARLY MOORE
1421 MIDDLE STREET
SULLIVAN'S ISLAND, SC 29482

JOB #:
DATE:
DRAWN BY:
CHECKED BY:

REVISIONS:

SHEET:



RENOVATIONS AND ADDITIONS TO A RESIDENCE OF:
SAM & CARLY MOORE
1421 MIDDLE STREET
SULLIVAN'S ISLAND, SC 29482

JOB #: _____
DATE: _____
DRAWN _____
CHECKED _____

REVISIONS:

SHEET:

THE ARCHITECT WAIVES AND ALL RESPONSIBILITY AND LIABILITY FOR CONDITIONS WHICH ARISE FROM FAILURE TO FOLLOW THESE PLANS, SPECIFICATIONS AND THE DESIGN INTENT THEY CONVEY, OR FOR CONDITIONS WHICH ARISE FROM OTHERS' FAILURE TO OBTAIN AND/OR FOLLOW THE DESIGN PROFESSIONAL'S GUIDANCE WITH RESPECT TO ANY ERRORS, OMISSIONS, INCONSISTENCIES, AMBIGUITIES OR CONFLICTS WHICH ARE ALLEGED.

THESE DOCUMENTS ARE WORK INSTRUMENTS OF THE ARCHITECT AND HAVE BEEN PREPARED SPECIFICALLY AND SOLELY FOR THE PROJECT NAMED HEREIN. THEY ARE NOT SUITABLE FOR USE ON OTHER PROJECTS OR IN OTHER LOCATIONS WITHOUT THE PARTICIPATION OF THE ARCHITECT. REPRODUCTION IS PROHIBITED. THE ARCHITECT SHALL BE DEEMED THE AUTHOR AND OWNER OF THESE DOCUMENTS AND SHALL RETAIN COMMON LAW, STATUTORY, AND OTHER RIGHTS INCLUDED IN COPYRIGHT.



J. TERRELL ROSSER
ARCHITECT

office 843.686.3888 cell 843.394.8301
Post Office Box 7332 Hilton Head Island, SC 29938

Post Office Box 7232
Hilton Head Island, SC 29938

Hilton Head Island, SC 29938



BUILDING SECTION
SCALE: 1/4" = 1'-0"

SHEET:

REVISIONS:

JOB #:

DATE:


DRAWN BY:

CHECKED BY:

RENOVATIONS AND ADDITIONS TO A RESIDENCE OF:
SAM & CARLY MOORE
1421 MIDDLE STREET
SULLIVAN'S ISLAND, SC 29482

THE ARCHITECT MAKES AND ASSUMES ALL RESPONSIBILITY AND LIABILITY FOR THE ACCURACY OF THE INFORMATION AND DATA PROVIDED TO HIM BY THE CLIENT. THE ARCHITECT'S DESIGN IS BASED ON THE INFORMATION AND DATA PROVIDED TO HIM BY THE CLIENT. THE ARCHITECT DOES NOT WARRANT OR GUARANTEE THE ACCURACY OF THE INFORMATION AND DATA PROVIDED TO HIM BY THE CLIENT. THE ARCHITECT'S DESIGN IS NOT TO BE USED FOR ANY OTHER PROJECT WITHOUT THE WRITTEN CONSENT OF THE ARCHITECT. THE ARCHITECT'S DESIGN IS NOT TO BE REPRODUCED OR COPIED IN ANY MANNER WITHOUT THE WRITTEN CONSENT OF THE ARCHITECT. THE ARCHITECT'S DESIGN IS NOT TO BE USED FOR ANY OTHER PROJECT WITHOUT THE WRITTEN CONSENT OF THE ARCHITECT. THE ARCHITECT'S DESIGN IS NOT TO BE REPRODUCED OR COPIED IN ANY MANNER WITHOUT THE WRITTEN CONSENT OF THE ARCHITECT.

THESE DOCUMENTS ARE THE PROPERTY OF J. TERRELL ROSSER ARCHITECT. THEY ARE TO BE USED ONLY FOR THE PROJECT AND SITE SPECIFICALLY IDENTIFIED HEREIN. THEY ARE NOT TO BE REPRODUCED OR COPIED IN ANY MANNER WITHOUT THE WRITTEN CONSENT OF J. TERRELL ROSSER ARCHITECT. THE ARCHITECT'S DESIGN IS NOT TO BE USED FOR ANY OTHER PROJECT WITHOUT THE WRITTEN CONSENT OF THE ARCHITECT. THE ARCHITECT'S DESIGN IS NOT TO BE REPRODUCED OR COPIED IN ANY MANNER WITHOUT THE WRITTEN CONSENT OF THE ARCHITECT.

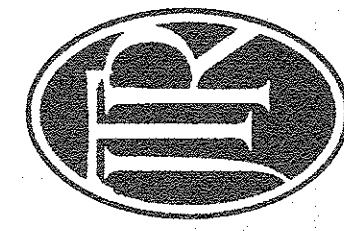

J. TERRELL ROSSER
ARCHITECT
Office 843.686.3888 cell 843.394.8701
P.O. Office Box 7232 Hilton Head Island, SC 29928