

COTTAGE RENOVATION

409 STATION 22-1/2 ST
SULLIVAN'S ISLAND, SC
29482

DRB FINAL REVIEW

9/21/2026

ARCHITECT:

BOYD ARCHITECTS
74 RADCLIFFE ST
CHARLESTON, SC
29403
843.729.1274
LUCAS@BOYD-ARCHITECTS.COM

OWNER:

SOUTH NATIONAL INVESTMENTS LLC
P.O. BOX 98
MT PLEASANT, SC
29464
PHONE: *PRIVATE*
EMAIL: *PRIVATE*

STRUCTURAL:

TBD

LANDSCAPE:


N/A

INTERIORS:

BY ARCHITECT

GENERAL CONTRACTOR:

TBD

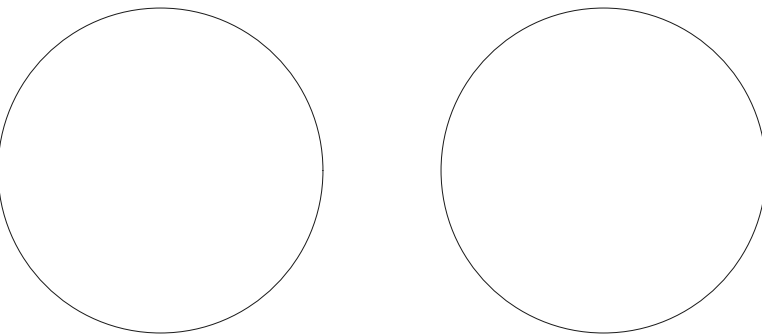

COTTAGE
RENOVATION

409 STATION 22-1/2 ST
SULLIVAN'S ISLAND, SC
29482


NO.	ISSUE	DATE
01	DRB CONCEPTUAL REVIEW	8/21/2026
02	DRB FINAL REVIEW	9/21/2026

SHEET LIST:

NO.	TITLE	DRB CONCEPT REVIEW	DRB FINAL REVIEW
GENERAL			
G000	TITLE SHEET	X	X
G001	SHEET LIST	X	X
G002	SURVEY & PROJECT INFORMATION	X	X
G003	PHOTOS OF EXISTING CONDITIONS	X	X
G004	PHOTOS OF CONTEXT	X	X
G005	AERIAL OF CONTEXT		X
G006	ELEVATION CERTIFICATE		X
ARCHITECTURE			
EX010	EXISTING SITE PLAN	X	X
A010	PROPOSED SITE PLAN	X	X
EX100	EXISTING FOUNDATION PLAN		X
A100	PROPOSED FOUNDATION PLAN		X
EX101	EXISTING FLOOR PLAN	X	X
A101	PROPOSED FLOOR PLAN	X	X
EX102	EXISTING ROOF PLAN	X	X
A102	PROPOSED ROOF PLAN	X	X
A200A	RENDERING	X	X
A200B	RENDERING	X	X
A200C	EXISTING & HISTORIC MATERIALS	X	X
EX201	EXISTING ELEVATIONS	X	X
A201	PROPOSED ELEVATIONS	X	X
EX202	EXISTING ELEVATIONS	X	X
A202	PROPOSED ELEVATIONS	X	X
A301	CROSS SECTION		X
A501	WALL SECTIONS		X
A502	WALL SECTIONS		X
A503	DETAILS		X
A504	DETAILS		X
MEP			
--	--		
STRUCTURAL			
--	--		

BOYD ARCHITECTS

74 RADCLIFFE ST, CHARLESTON, SC 29403
© 2026 BOYD ARCHITECTS

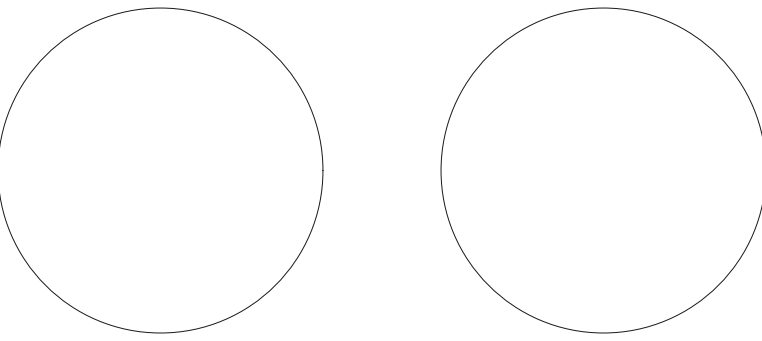

COTTAGE RENOVATION409 STATION 22-1/2 ST
SULLIVAN'S ISLAND, SC
29482

NO.	ISSUE	DATE
01	DRB CONCEPTUAL REVIEW	8/21/2026
02	DRB FINAL REVIEW	9/21/2026

PROJECT INFORMATION

STREET ADDRESS	409 STATION 22-1/2 ST
TMS NUMBER	529-05-00-005
JURISDICTION	TOWN OF SULLIVAN'S ISLAND
FLOOD ZONE	AE10
BFE	+10.0
LOWEST EXG FIN. FLOOR ELEVATION	+10.4
FREEBOARD (FOR NEW CONSTRUCTION)	1'-0"
LOWEST PROPOSED NEW FIN. FLOOR ELEVATION	+10.7
DRB PURVIEW	YES
BUILDING CODE	2021 SC RESIDENTIAL CODE (2021 IRC W/ SC AMENDMENTS)
YEAR BUILT	1930

ZONING SUMMARY

ITEMS IN RED REPRESENT THOSE FOR WHICH RELIEF THROUGH THE DRB IS BEING REQUESTED
ALL REQUESTS ARE WITHIN THE PUBLISHED LIMITS OF THE DRB'S CAPACITY TO GRANT RELIEF

ZONING ORDINANCE	TOWN OF SULLIVAN'S ISLAND
DESIGNATION	RS - SINGLE FAMILY RESIDENTIAL
OVERLAY(S)	N/A
HISTORIC DESIGNATION	NOT IN HISTORIC DISTRICT DESIGNATE AS TRADITIONAL ISLAND RESOURCE

LOT AREA	6,408 SF (0.15 ACRES)
PRINCIPAL BUILDING COVERAGE	1,391 SF SEC 21-25 B(2)
PRINCIPAL BUILDING AREA	2,540 SF SEC 21-27 B(2)
FRONT SETBACK	14'-5" EXG SEC 21-22 C
REAR SETBACK	18'-11" EXG SEC 21-26 B(2)
NORTH SIDE SETBACK	5'-3" EXG SEC 21-24
SOUTH SIDE SETBACK	22'-9" EXG SEC 21-24
TOTAL COMBINED SIDE SETBACKS	28'-0" EXG SEC 21-22 C
IMPERVIOUS SURFACE COVERAGE	2,352 SF (37%) SEC 21-26 B(2)
MAX HEIGHT	38'-0" EXG SEC 21-24
OFF STREET PARKING	2 SPACES SEC 21-24

APPROVALS HISTORY


9/16/2026	CONCEPTUAL & PRELIMINARY APPROVAL GRANTED BY THE DESIGN REVIEW BOARD
-----------	--


COTTAGE RENOVATION 409 STATION 22-1/2 ST SULLIVAN'S ISLAND, SC 29402

NO.	ISSUE	DATE
01	DRB CONCEPTUAL REVIEW	8/21/2026
02	DRB FINAL REVIEW	9/21/2026

SURVEY & PROJECT INFORMATION

G002

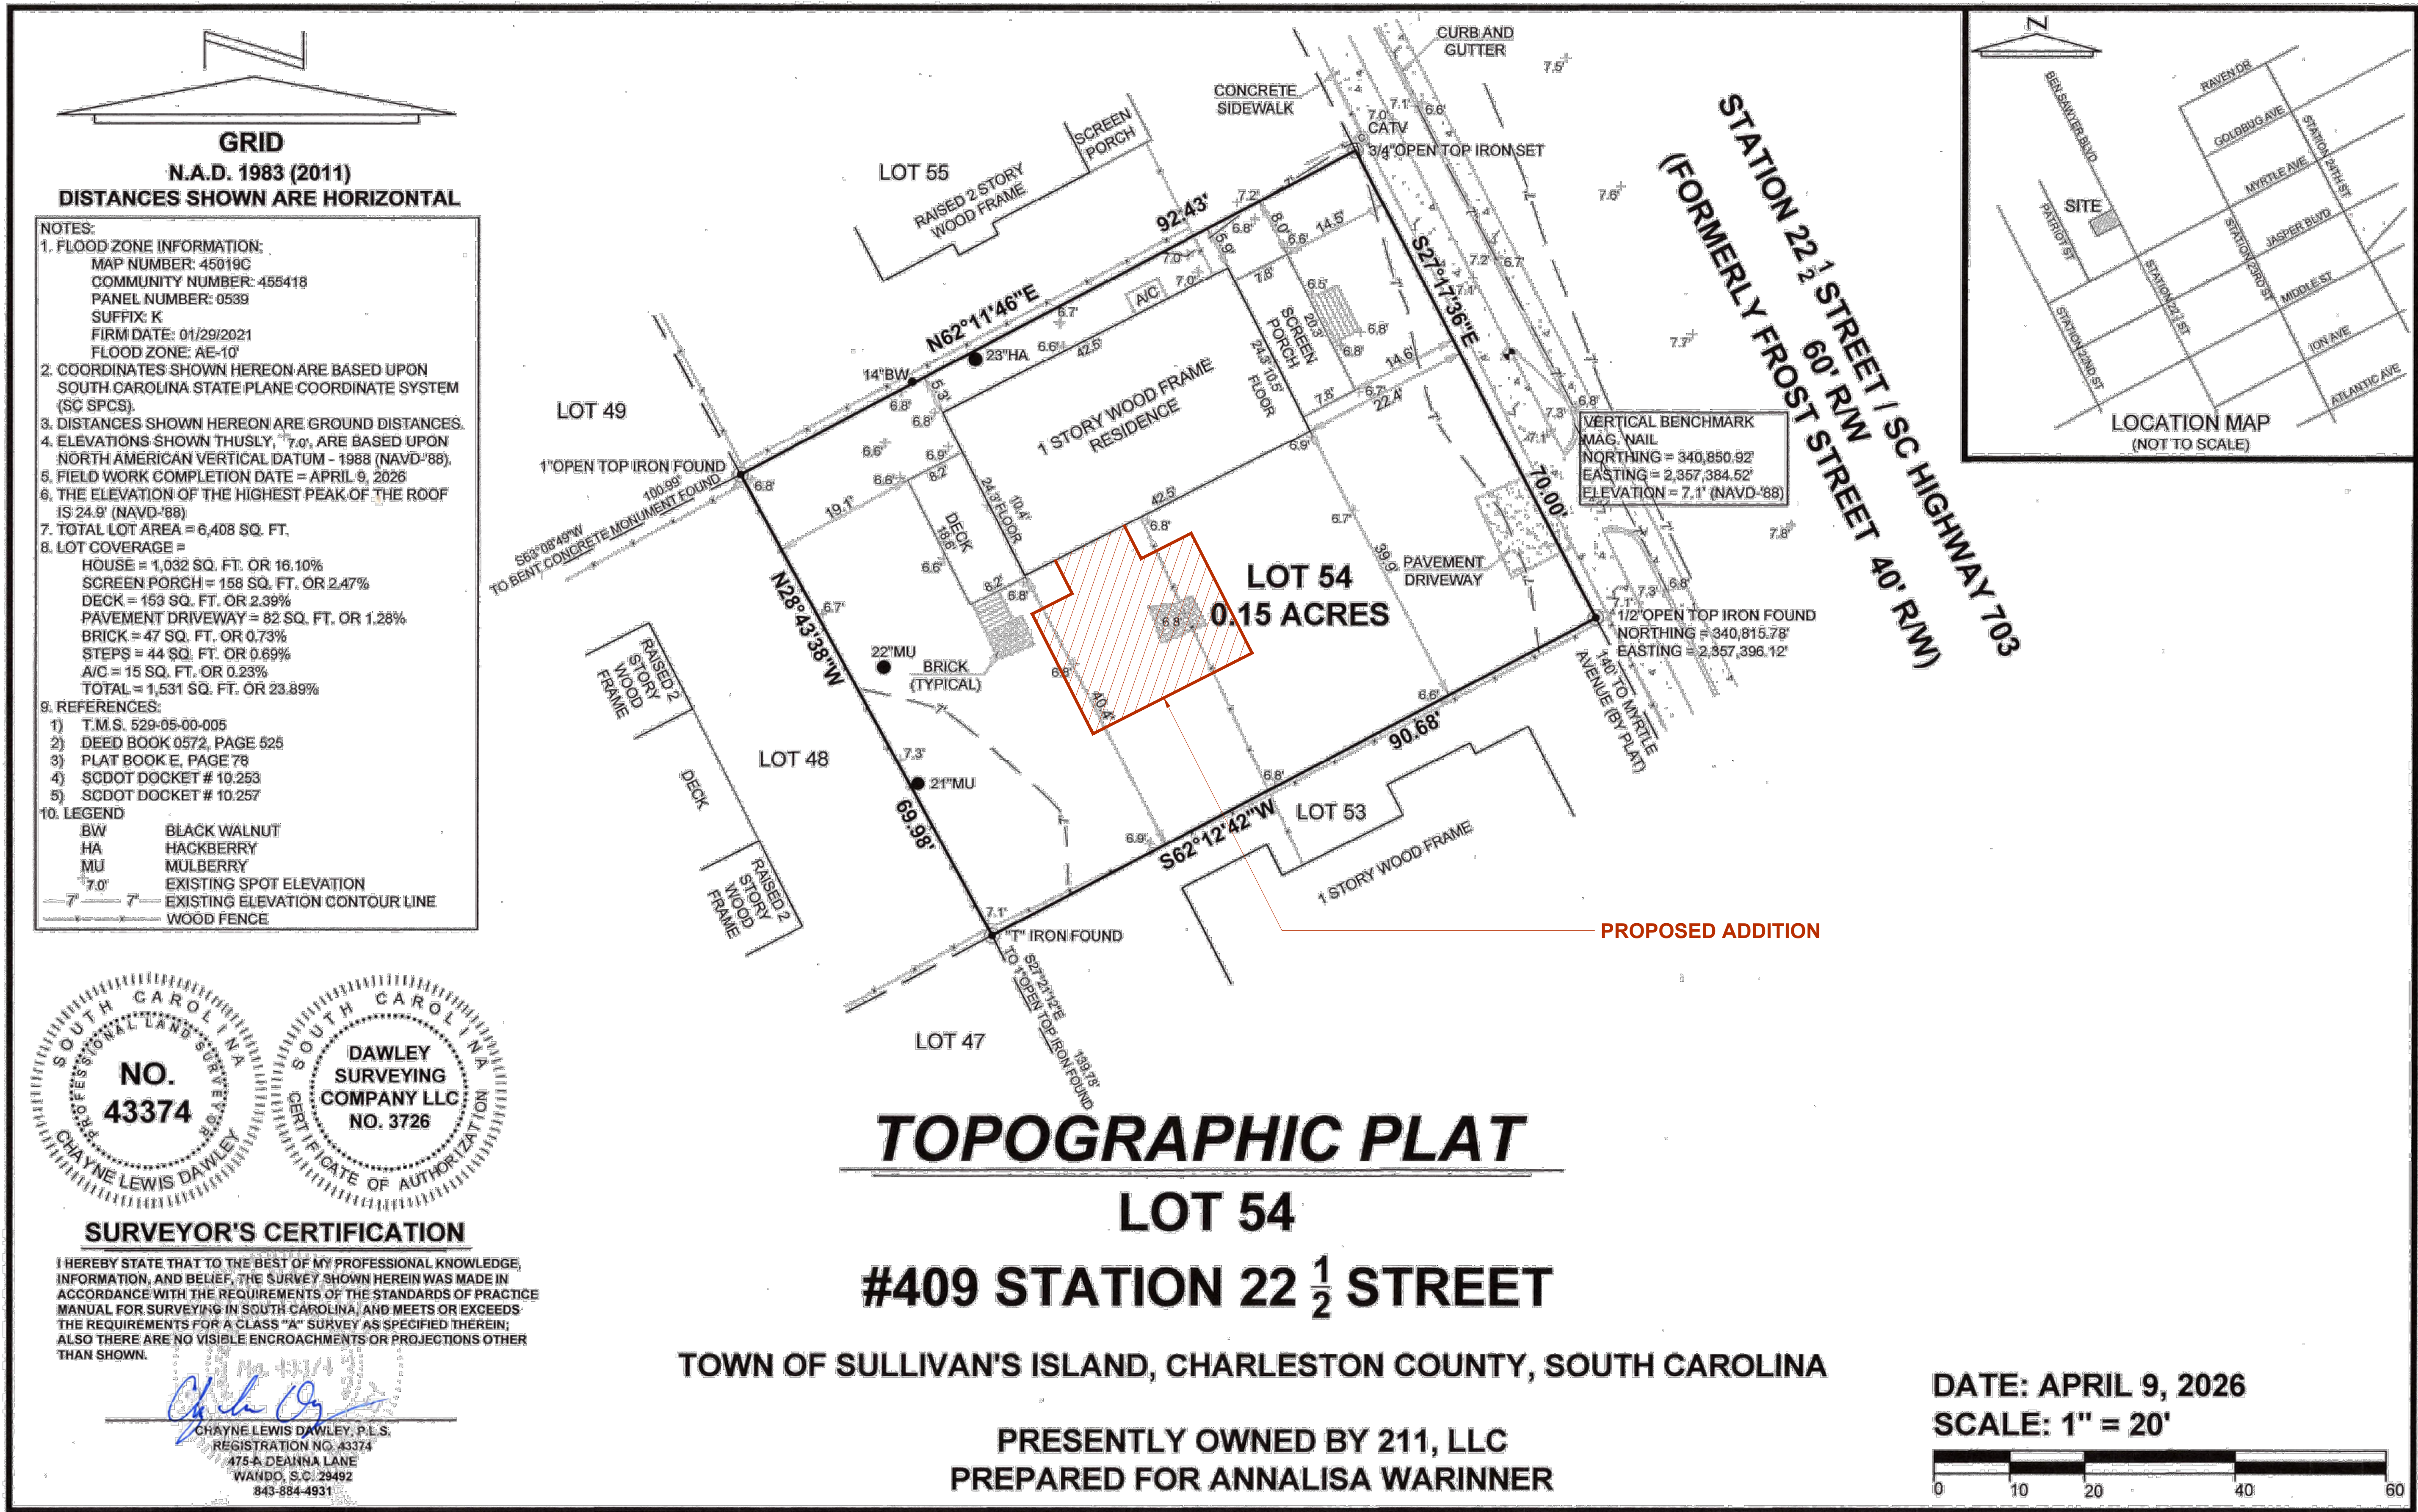

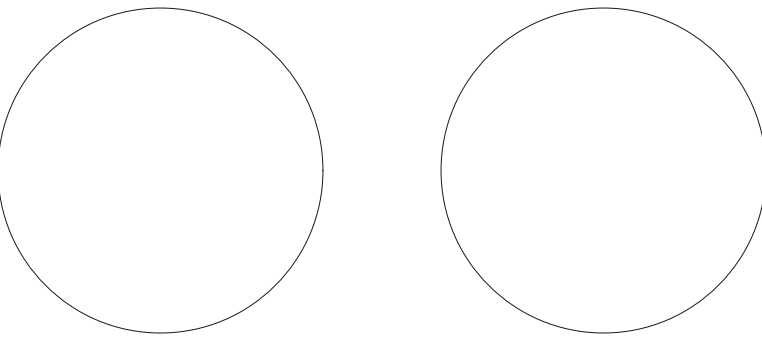


COTTAGE
RENOVATION

409 STATION 22-1/2 ST
SULLIVAN'S ISLAND, SC
29482

NO.	ISSUE	DATE
01	DRB CONCEPTUAL REVIEW	8/21/2026
02	DRB FINAL REVIEW	9/21/2026

PHOTOS OF EXISTING
CONDITIONS


G003

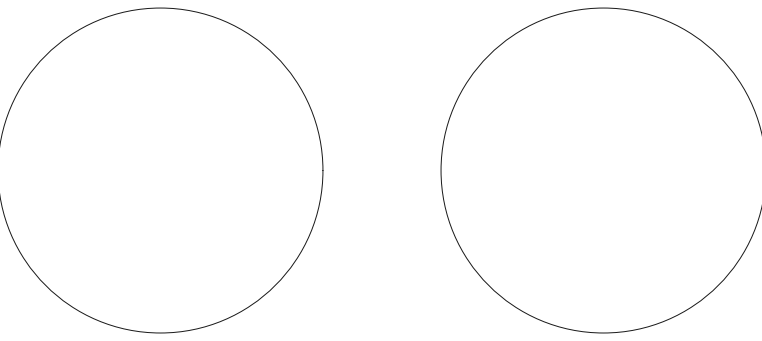

COTTAGE
RENOVATION

409 STATION 22-1/2 ST
SULLIVAN'S ISLAND, SC
29482

NO.	ISSUE	DATE
01	DRB CONCEPTUAL REVIEW	8/21/2026
02	DRB FINAL REVIEW	9/21/2026

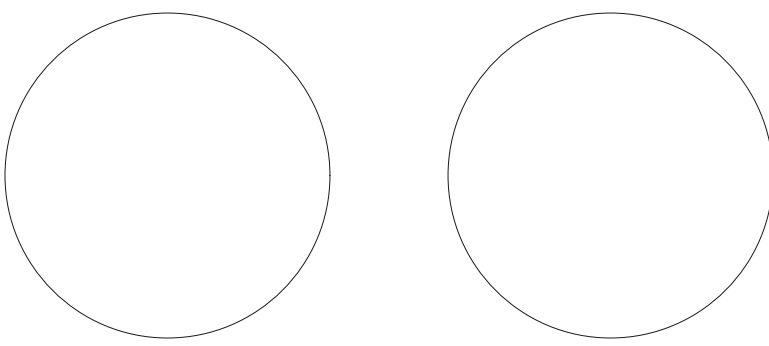



COTTAGE RENOVATION


09 STATION 22-1/2 ST
SULLIVAN'S ISLAND, SC
29482

NO.	ISSUE	DATE
01	DRB CONCEPTUAL REVIEW	8/21/2026
02	DRB FINAL REVIEW	9/21/2026

ELEVATION CERTIFICATE

IMPORTANT: MUST FOLLOW THE INSTRUCTIONS ON INSTRUCTION PAGES 1-11

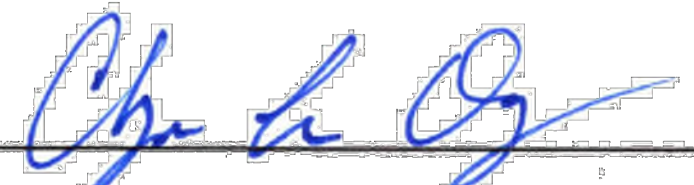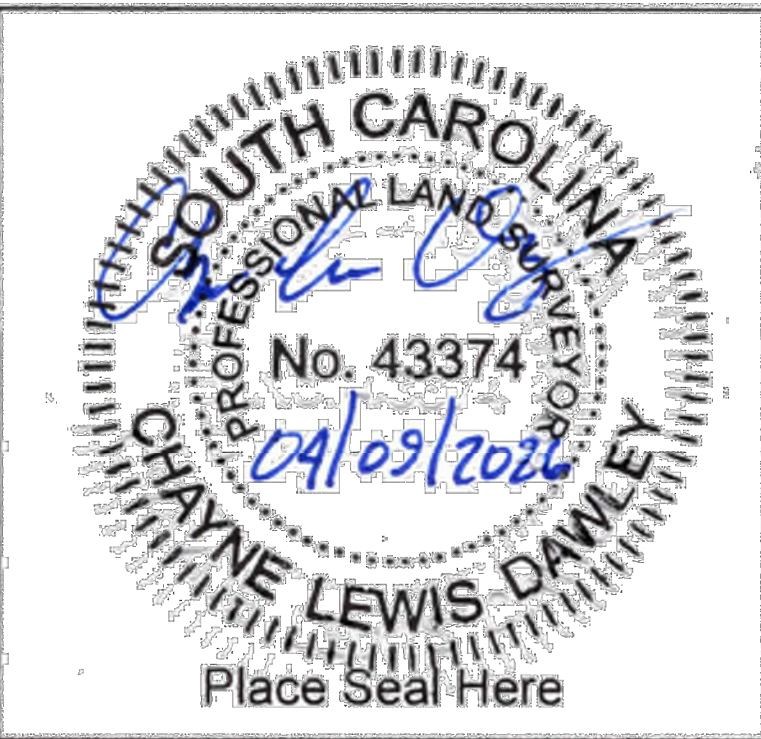Building Street Address (including Apt., Unit, Suite, and/or Bldg. No.) or P.O. Route and Box No.: 409 Station 22 1/2 Street		FOR INSURANCE COMPANY USE	
City: Sullivan's Island State: SC ZIP Code: 29482		Policy Number: _____ Company NAIC Number: _____	
SECTION C – BUILDING ELEVATION INFORMATION (SURVEY REQUIRED)			
C1. Building elevations are based on: ☐ Construction Drawings* ☐ Building Under Construction* ☒ Finished Construction *A new Elevation Certificate will be required when construction of the building is complete.			
C2. Elevations – Zones A1–A30, AE, AH, AO, A (with BFE), VE, V1–V30, V (with BFE), AR, AR/A, AR/AE, AR/A1–A30, AR/AH, AR/AO, A99. Complete Items C2.a–h below according to the Building Diagram specified in Item A7. In Puerto Rico only, enter meters. Benchmark Utilized: CJ0164 Vertical Datum: North American Vertical Datum - 1988			
Indicate elevation datum used for the elevations in items a) through h) below. ☐ NGVD 1929 ☐ NAVD 1988 ☐ Other: _____			
Datum used for building elevations must be the same as that used for the BFE. Conversion factor used? ☐ Yes ☒ No If Yes, describe the source of the conversion factor in the Section D Comments area.			
		Check the measurement used:	
a) Top of bottom floor (including basement, crawlspace, or enclosure floor):	6.3	☒ feet	☐ meters
b) Top of the next higher floor (see Instructions):	10.4	☒ feet	☐ meters
c) Bottom of the lowest horizontal structural member (see Instructions):	N/A	☒ feet	☐ meters
d) Attached garage (top of slab):	N/A	☒ feet	☐ meters
e) Lowest elevation of Machinery and Equipment (M&E) servicing the building (describe type of M&E and location in Section D Comments area):	6.3	☒ feet	☐ meters
f) Lowest Adjacent Grade (LAG) next to building: ☐ Natural ☒ Finished	6.8	☒ feet	☐ meters
g) Highest Adjacent Grade (HAG) next to building: ☐ Natural ☒ Finished	7.0	☒ feet	☐ meters
h) Finished LAG at lowest elevation of attached deck or stairs, including structural support:	6.7	☒ feet	☐ meters
SECTION D – SURVEYOR, ENGINEER, OR ARCHITECT CERTIFICATION			
This certification is to be signed and sealed by a land surveyor, engineer, or architect authorized by state law to certify elevation information. I certify that the information on this Certificate represents my best efforts to interpret the data available. I understand that any false statement may be punishable by fine or imprisonment under 18 U.S. Code, Section 1001.			
Were latitude and longitude in Section A provided by a licensed land surveyor? ☒ Yes ☐ No			
☐ Check here if attachments and describe in the Comments area.			
Certifier's Name: Chayne Lewis Dawley		License Number: 43374	
Title: Land Surveyor			
Company Name: Dawley Surveying Company			
Address: 475A Deanna Lane			
City: Wando		State: SC ZIP Code: 29492	
Telephone: (843) 884-4931		Ext.: Email: cldawley5@gmail.com	
Signature: 		Date: 04/09/2026	
			
Copy all pages of this Elevation Certificate and all attachments for (1) community official, (2) insurance agent/company, and (3) building owner.			
Comments (including source of conversion factor in C2; type of equipment and location per C2.e; and description of any attachments): A8.c,d,f) = 13 wood panels with vertical slots and 2 102 inch x 27.5 inch openings. C2.e) = Hot water heater located under the building.			


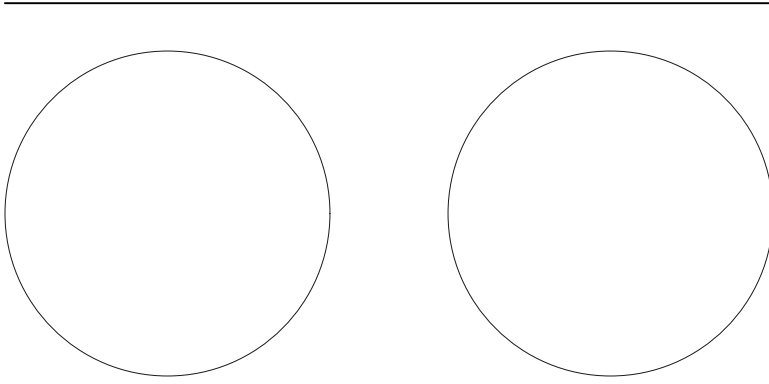


COTTAGE
RENOVATION

409 STATION 22-1/2 ST
SULLIVAN'S ISLAND, SC
29482

NO.	ISSUE	DATE
01	DRB CONCEPTUAL REVIEW	8/21/2026
02	DRB FINAL REVIEW	9/21/2026

STATION 22 1/2 ST

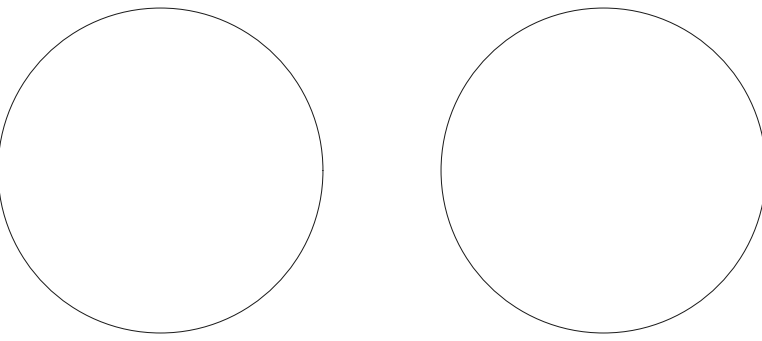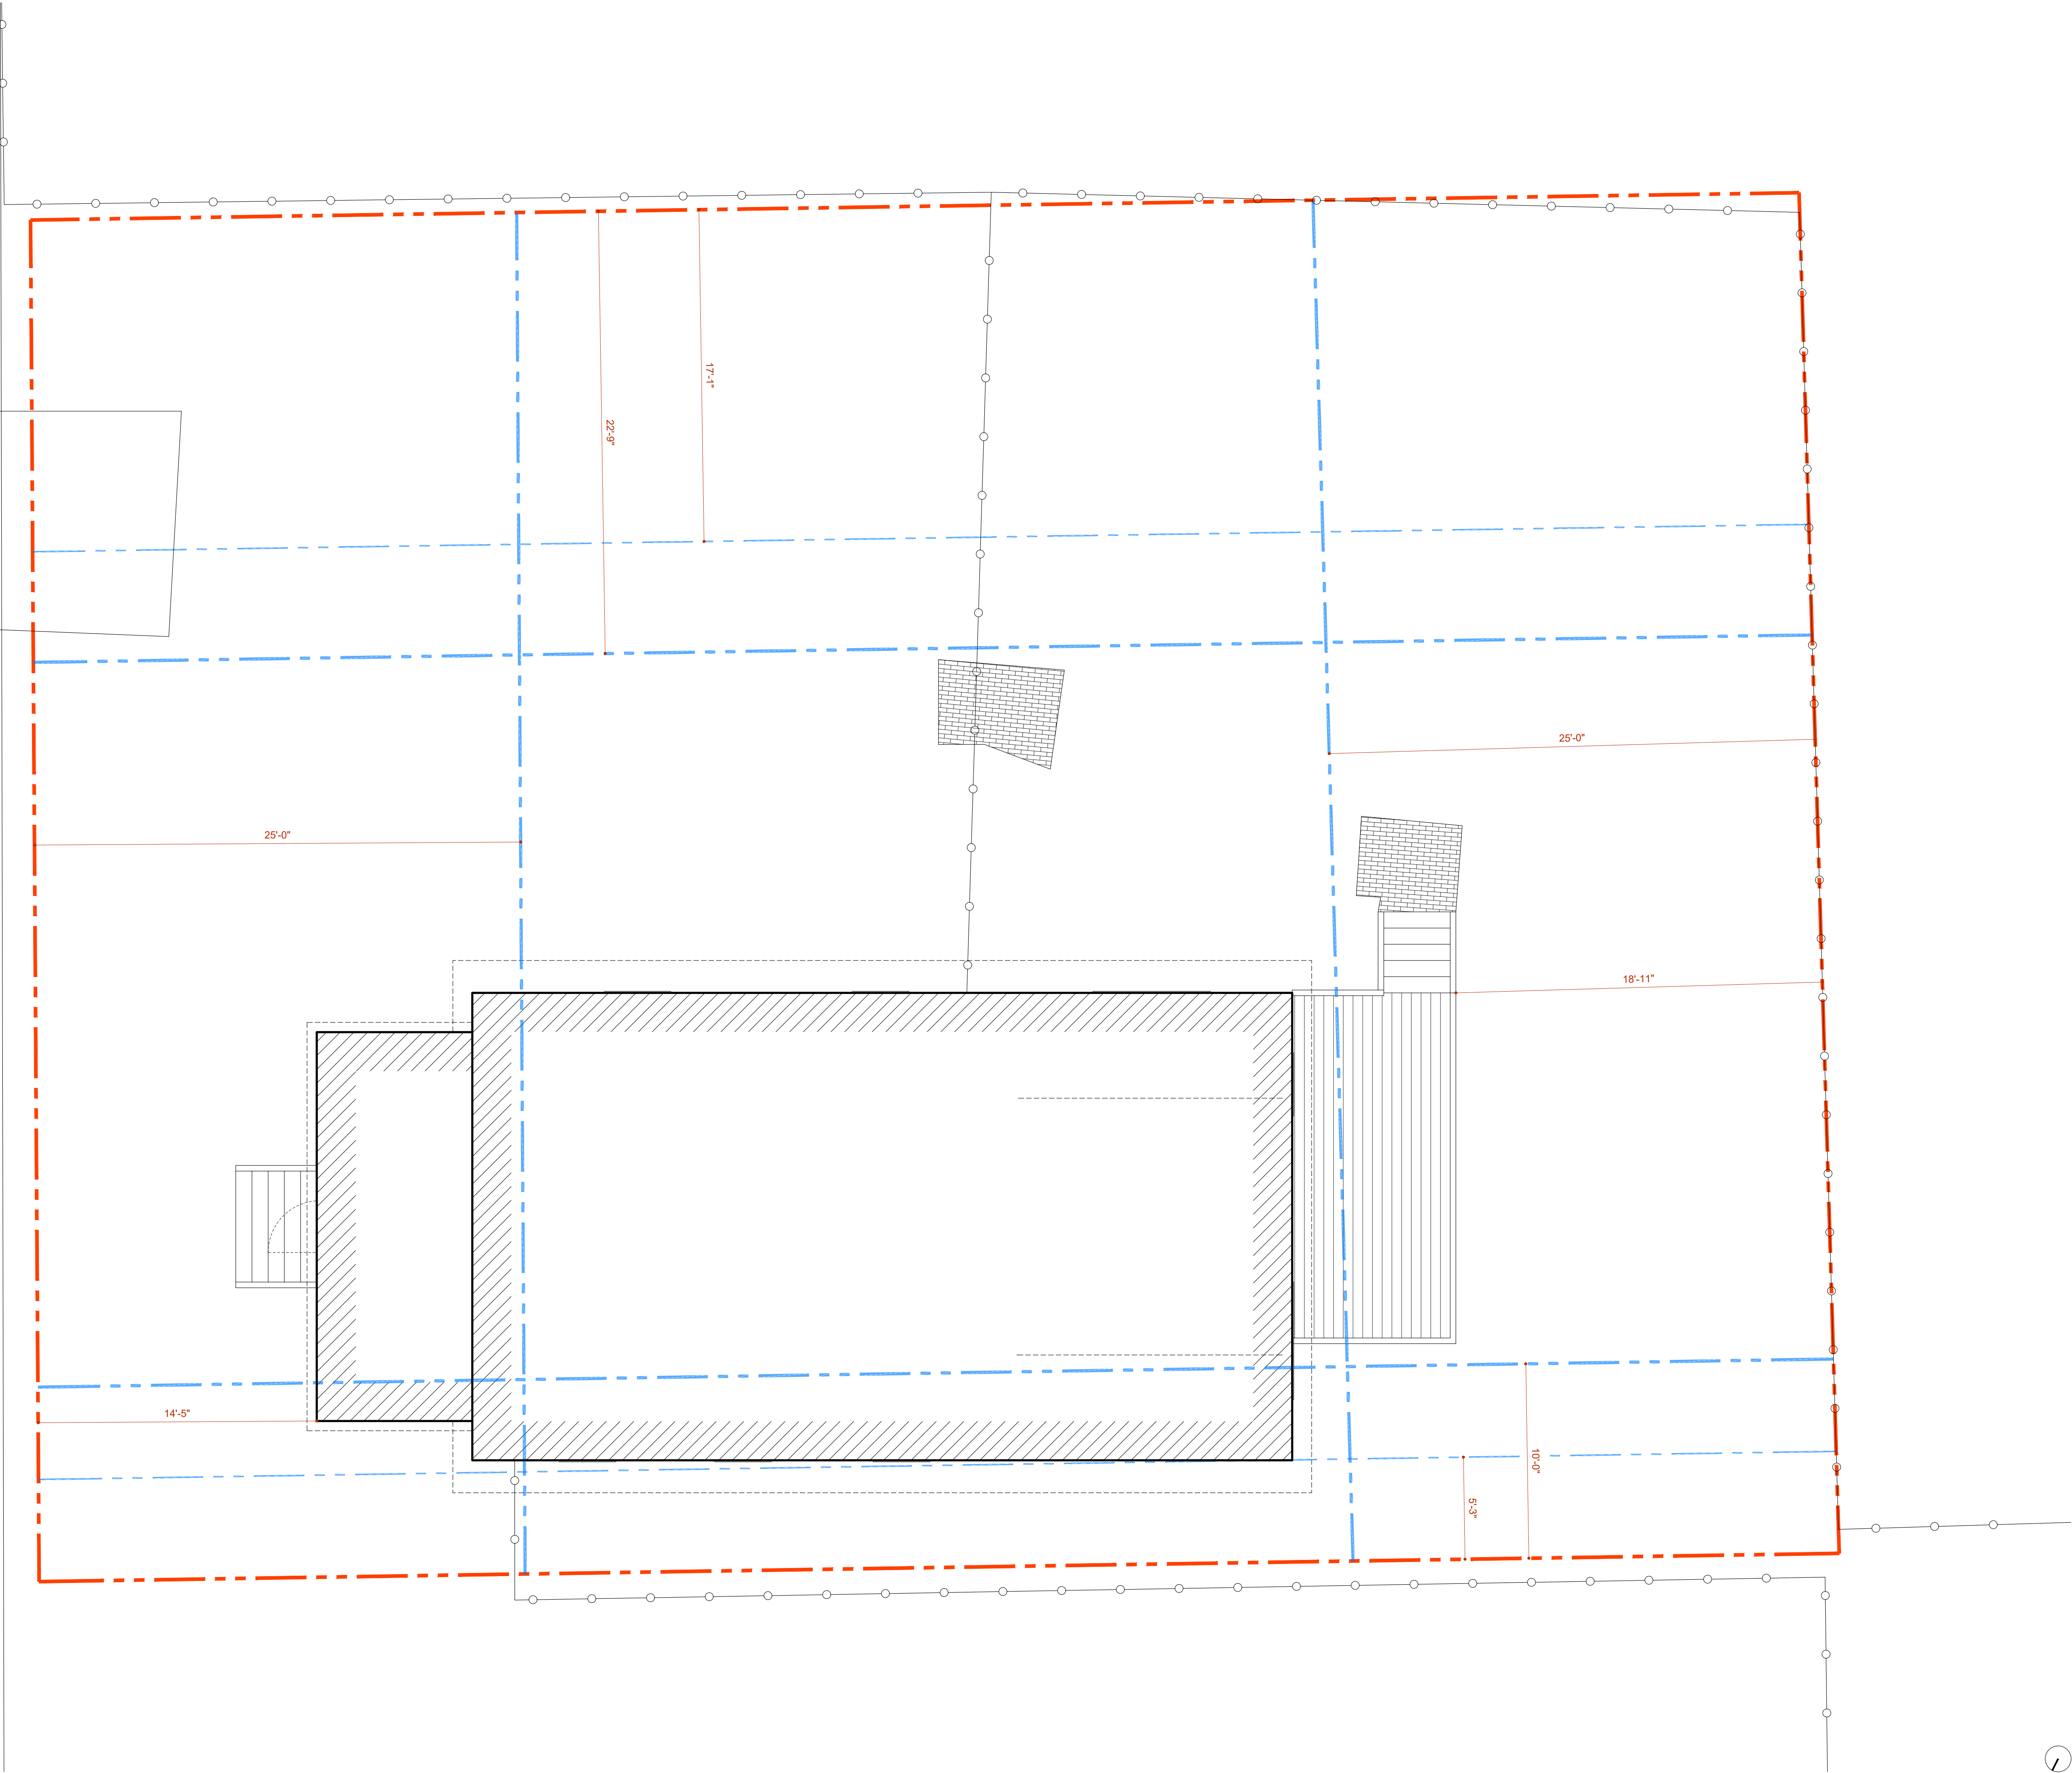

COTTAGE
RENOVATION

409 STATION 22-1/2 ST
SULLIVAN'S ISLAND, SC
29482


NO.	ISSUE	DATE
01	DRB CONCEPTUAL REVIEW	8/21/2026
02	DRB FINAL REVIEW	9/21/2026





SITE PLAN KEY NOTES

- 01 PROPERTY LINE
- 02 BUILDING SETBACK LINE
- 03 EXG BUILDING OUTLINE @ GROUND LEVEL
- 04 PROPOSED ADDITION OUTLINE @ GROUND LEVEL
- 05 EXG SIDEWALK
- 06 EXG CURB CUT
- 07 NEW WOOD FENCE
- 08 TABBY CONCRETE DRIVE, TYP
- 09 BRICK PAVER BORDER, TYP
- 10 PERMEABLE PAVER PATH
- 11 CRUSHED STONE
- 12 UTILITY AREA
- 13 ROOF OVERHANG

STATION 22 1/2 ST

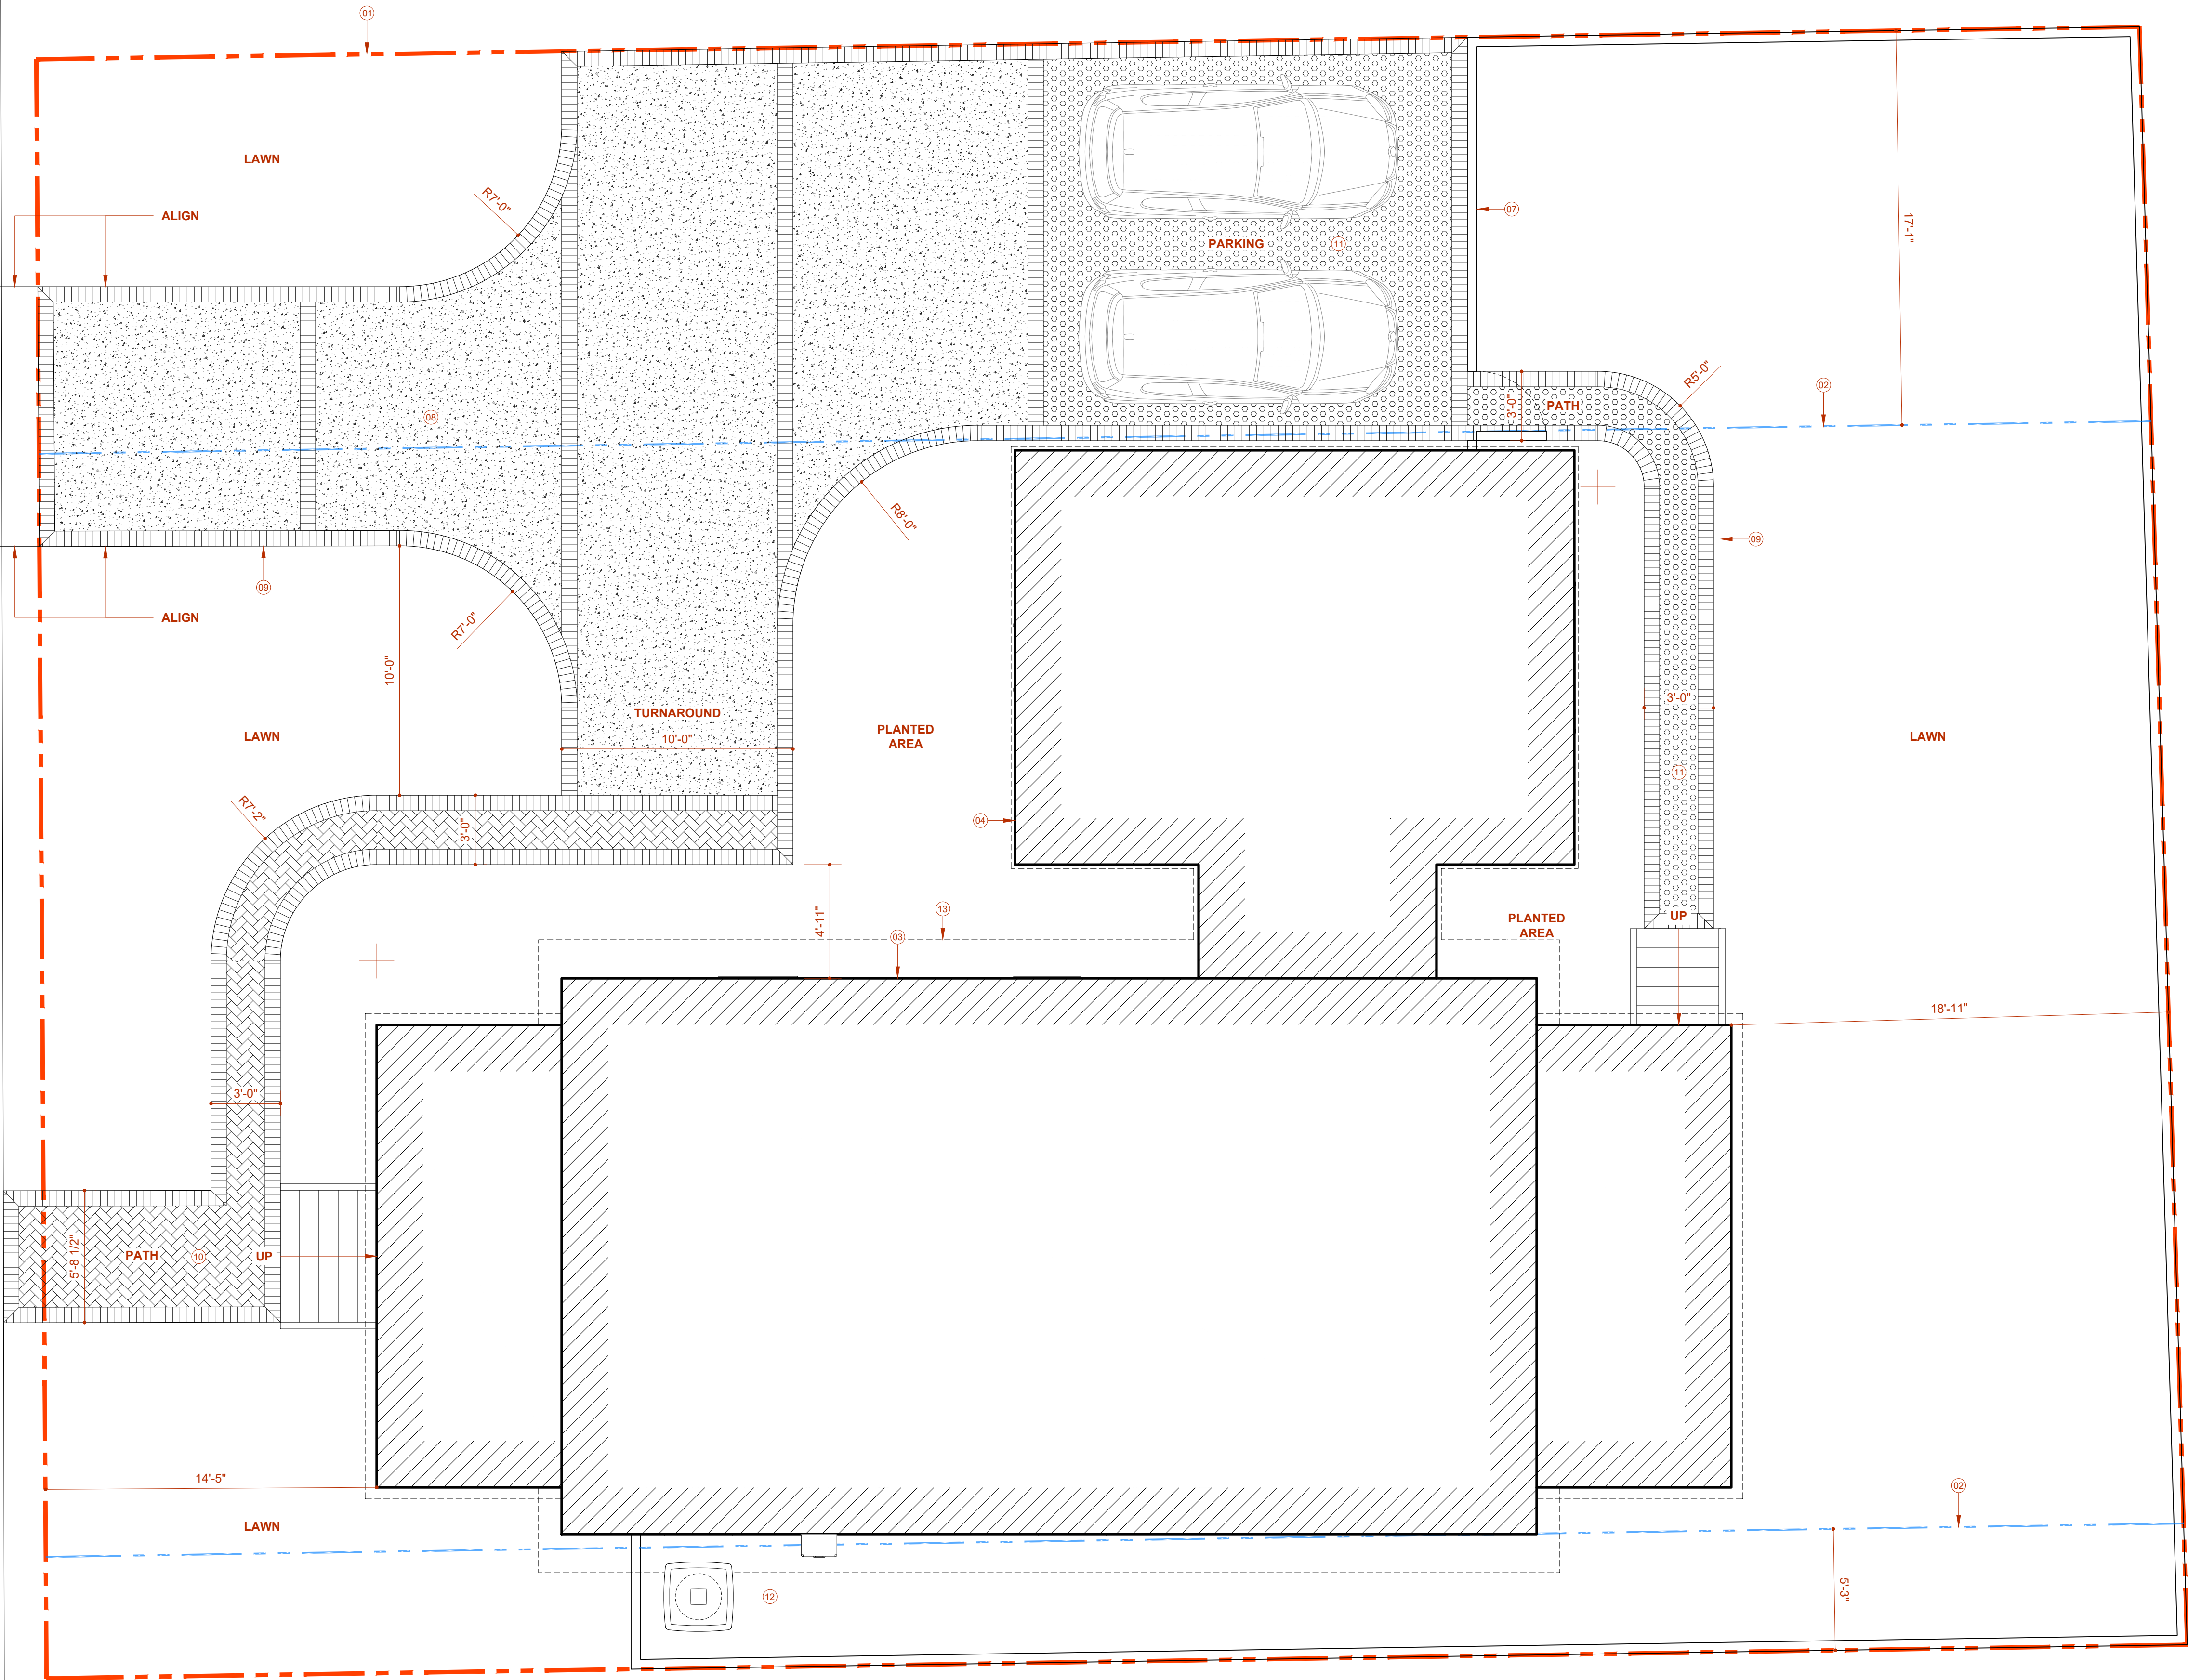

NO.	ISSUE	DATE
01	DRB CONCEPTUAL REVIEW	8/21/2026
02	DRB FINAL REVIEW	9/21/2026

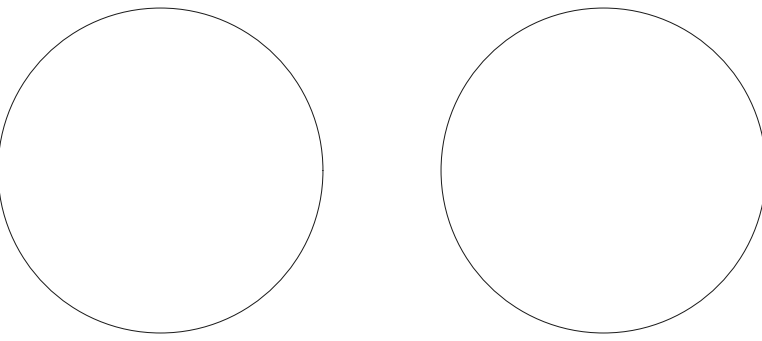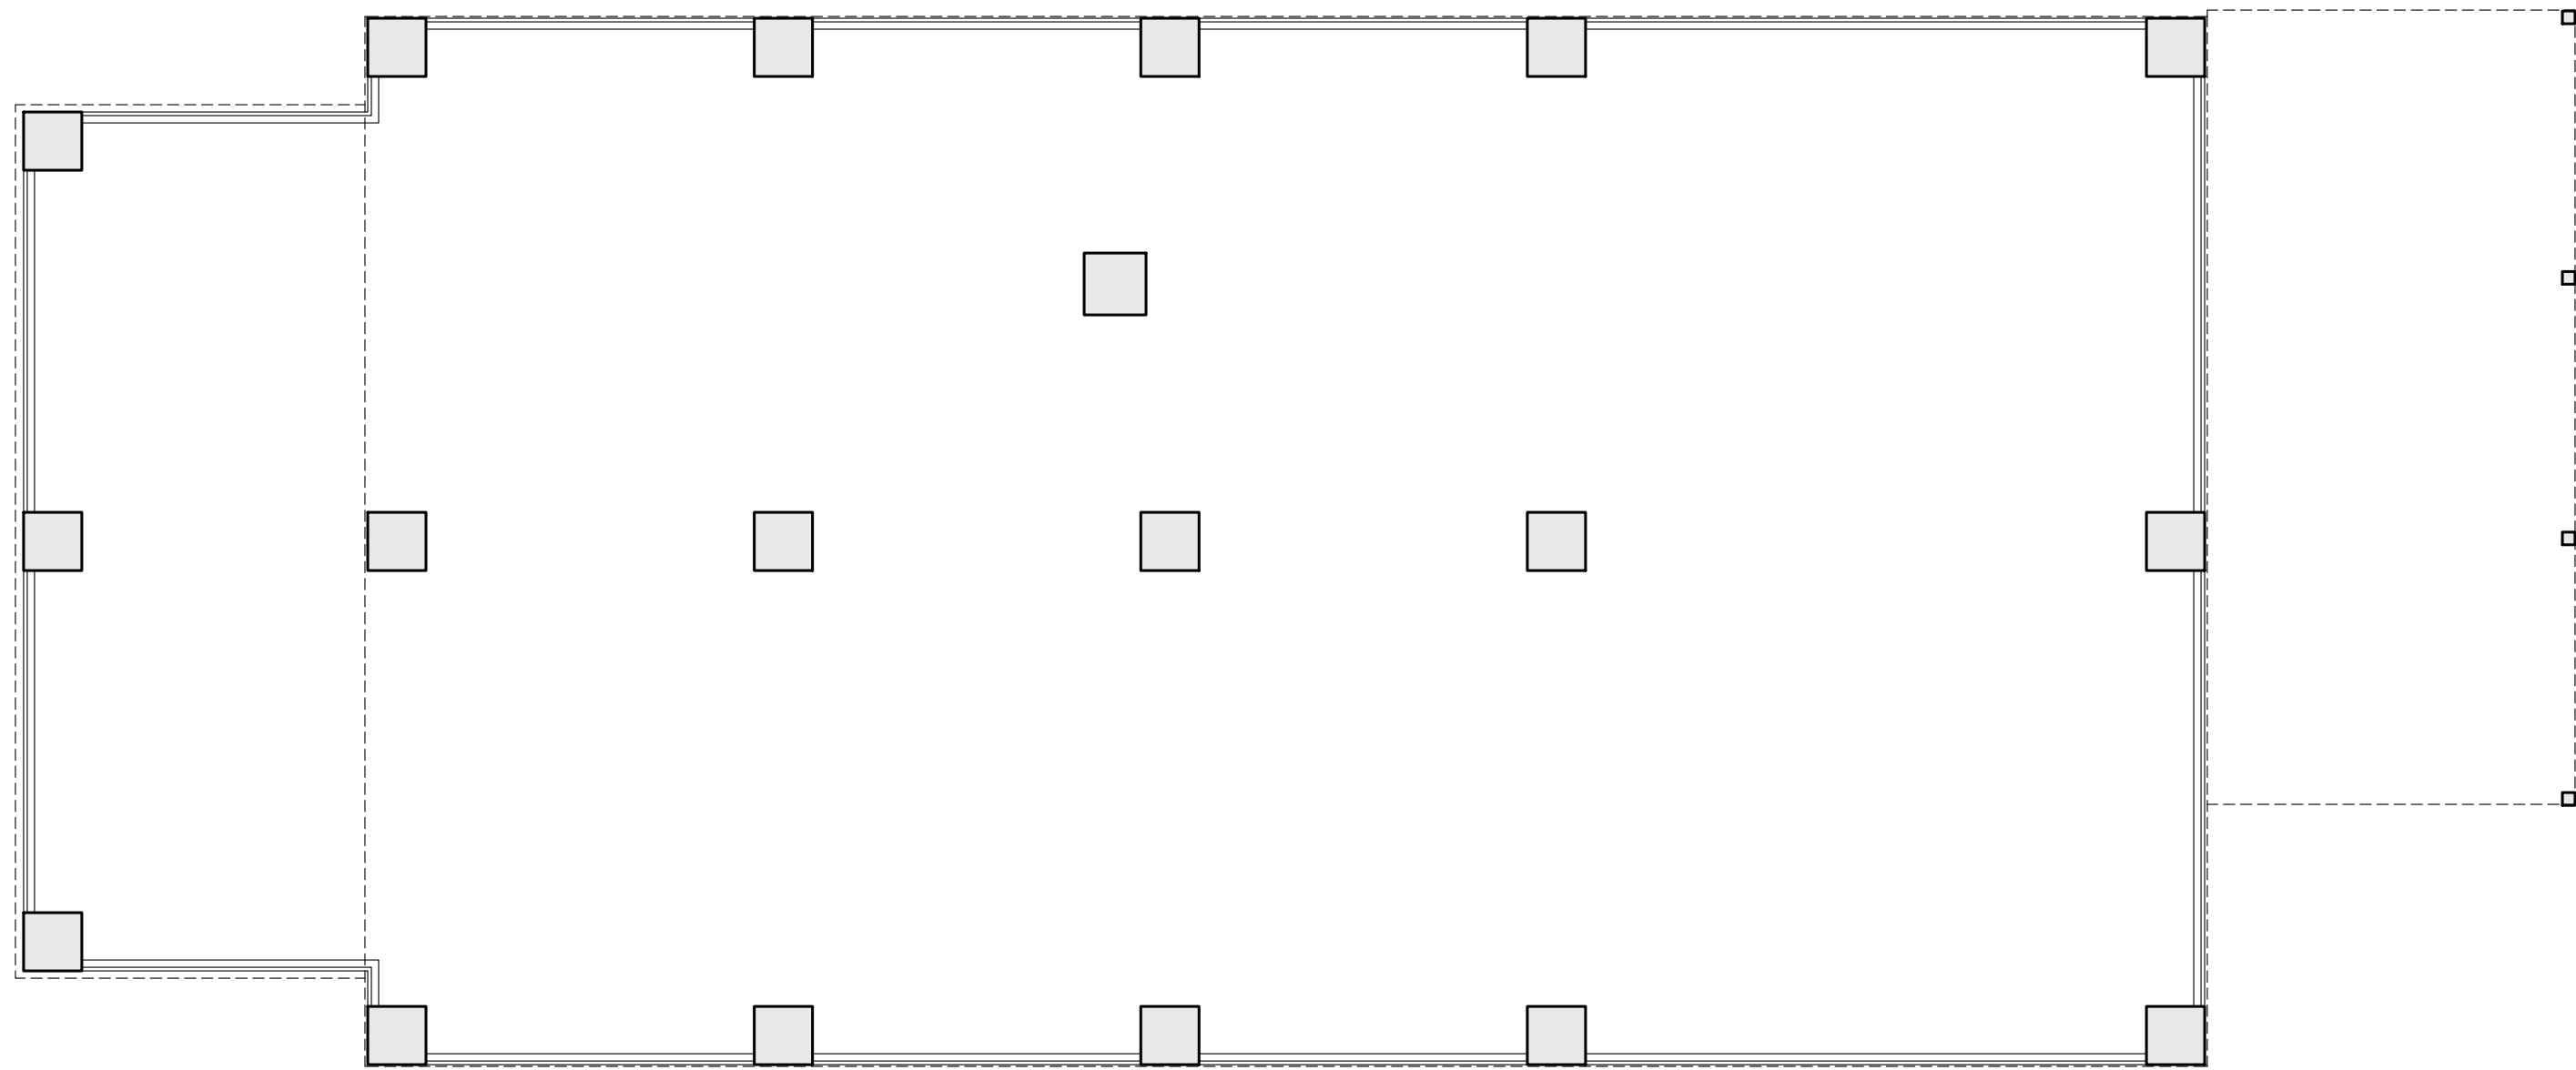



COTTAGE
RENOVATION

409 STATION 22-1/2 ST
SULLIVAN'S ISLAND, SC
29482

NO.	ISSUE	DATE
01	DRB CONCEPTUAL REVIEW	8/21/2026
02	DRB FINAL REVIEW	9/21/2026

PROPOSED FOUNDATION PLAN KEY NOTES



- 01 EXG BRICK FOUNDATION PIER, TYP
- 02 NEW CMU FOUNDATION PIER, TYP
- 03 NEW FOUNDATION SCREEN, TYP
- 04 CONC STRIP FOOTING BELOW, TYP

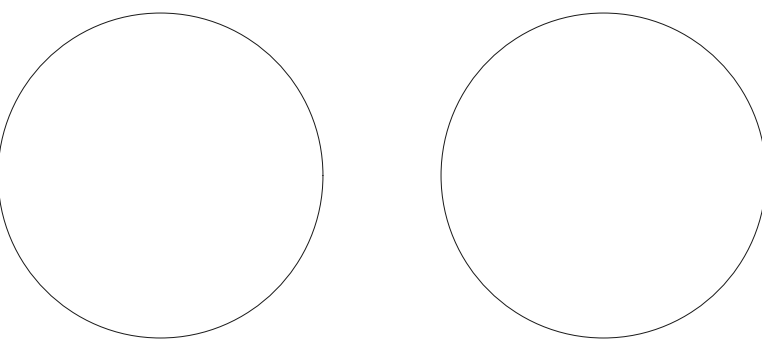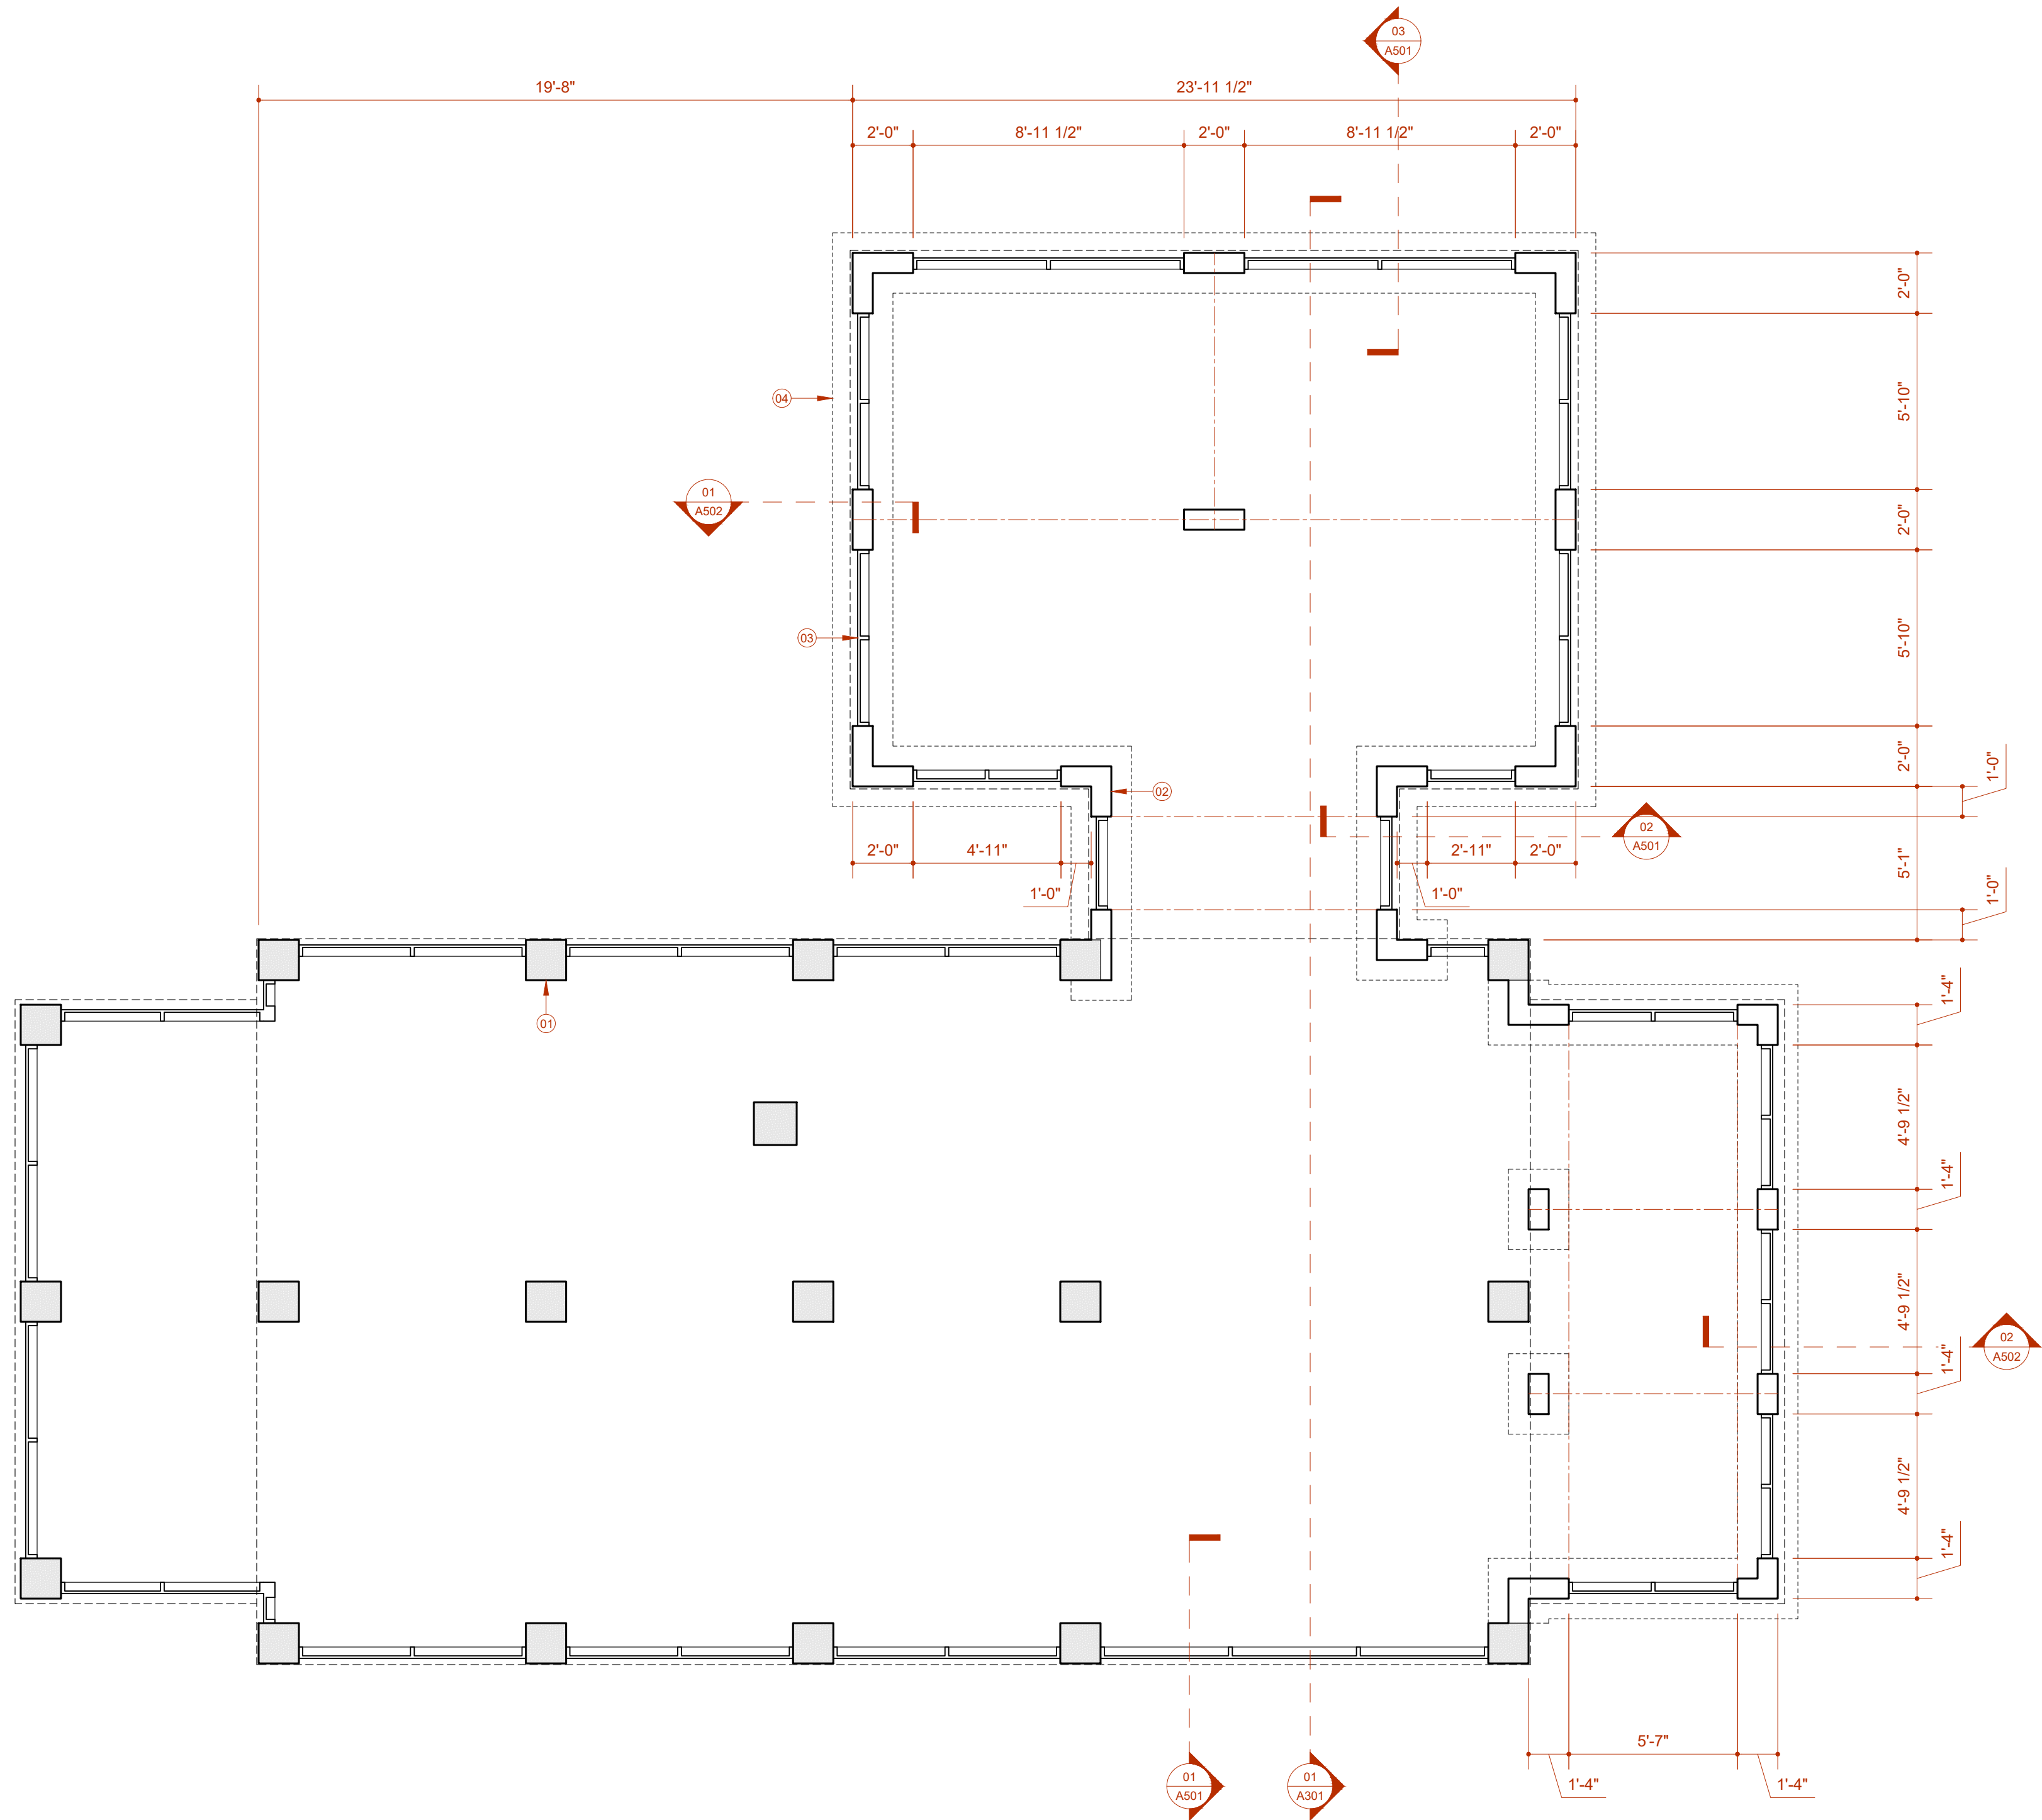

COTTAGE
RENOVATION

409 STATION 22-1/2 ST
SULLIVAN'S ISLAND, SC
29482

NO.	ISSUE	DATE
01	DRB CONCEPTUAL REVIEW	8/21/2026
02	DRB FINAL REVIEW	9/21/2026

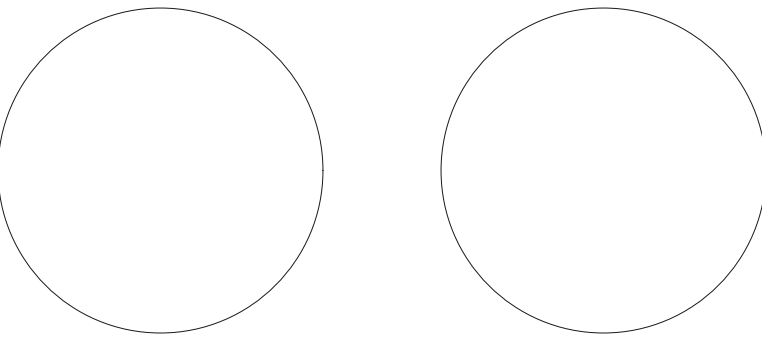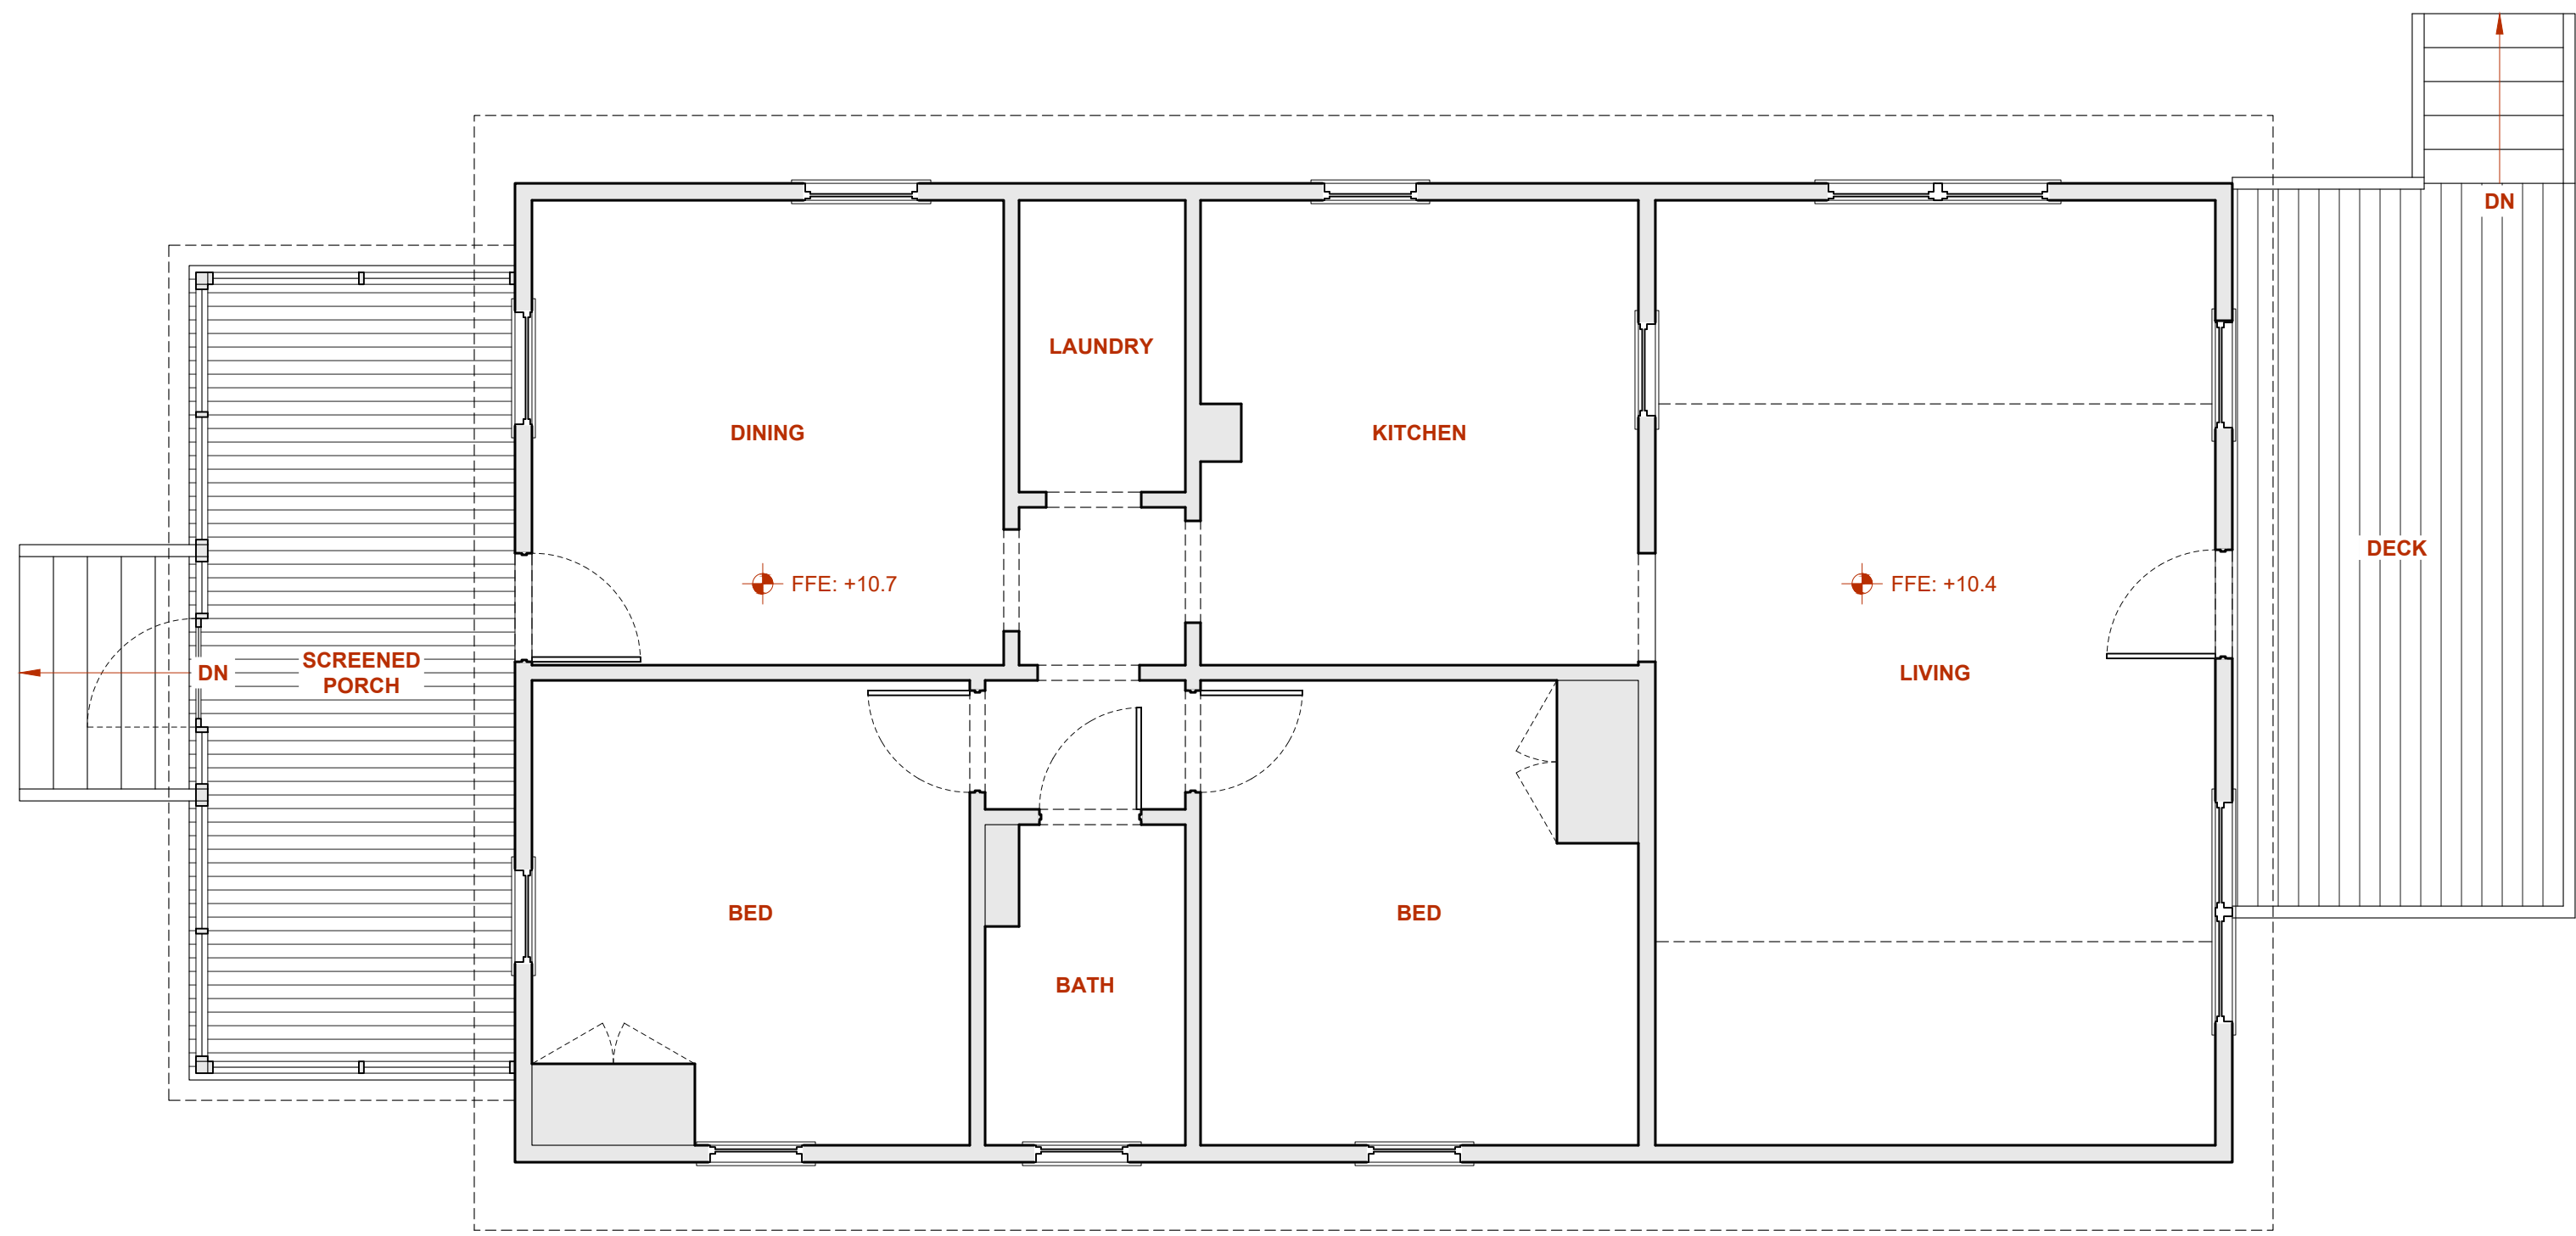

COTTAGE
RENOVATION



409 STATION 22-1/2 ST
SULLIVAN'S ISLAND, SC
29482

NO.	ISSUE	DATE
01	DRB CONCEPTUAL REVIEW	8/21/2026
02	DRB FINAL REVIEW	9/21/2026

PROPOSED FLOOR PLAN KEY NOTES

- 01 EXG FRONT PORCH TO BE RESTORED
SCREEN TO BE ELIMINATED
RAILINGS TO BE REBUILT
- 02 NEW COVERED REAR PORCH TO MATCH EXG
COVERED FRONT PORCH
- 03 ELIMINATE NON-HISTORIC WINDOW
- 04 BUILT-IN BENCH SEATING
- 05 NEW ROOF OVERHANG
- 06 EXG WINDOW/DOOR TO REMAIN
REPAIR AS REQUIRED
- 07 NEW WINDOW
- 08 NEW WOOD FLOORS THROUGHOUT
EXG LIVING ROOM FLOOR TO BE BUILT UP TO MATCH
HEIGHT OF ORIGINAL HOUSE
EXG FLOOR FRAMING TO BE LEVELED, SUBFLOOR TO
BE PATCHED/REPAIRED AS REQUIRED
- 09 NEW TILE FLOOR
- 10 2X10 WALL FRAMING
SEE DETAILS



FINISHED FLOOR ELEVATION (+10.7) BEING BELOW DFE
(+11.0) FOR BOTH THE ORIGINAL STRUCTURE AND NEW
ADDITION HAS BEEN DEEMED ACCEPTABLE (DESPITE IT
BEING A SUBSTANTIAL IMPROVEMENT) BY THE AHJ DUE
TO HISTORIC STATUS OF PROJECT PER 09/17/2026 EMAIL
CORRESPONDENCE

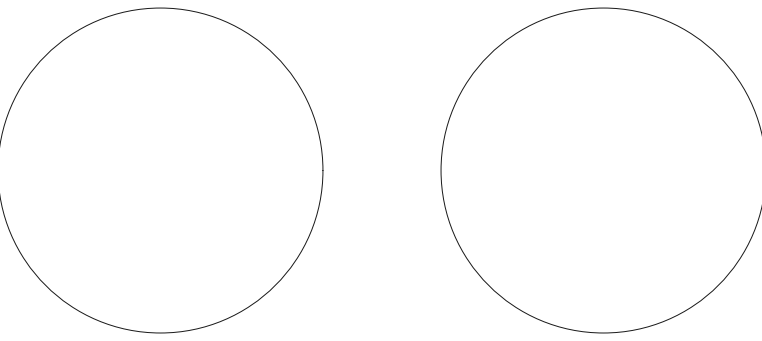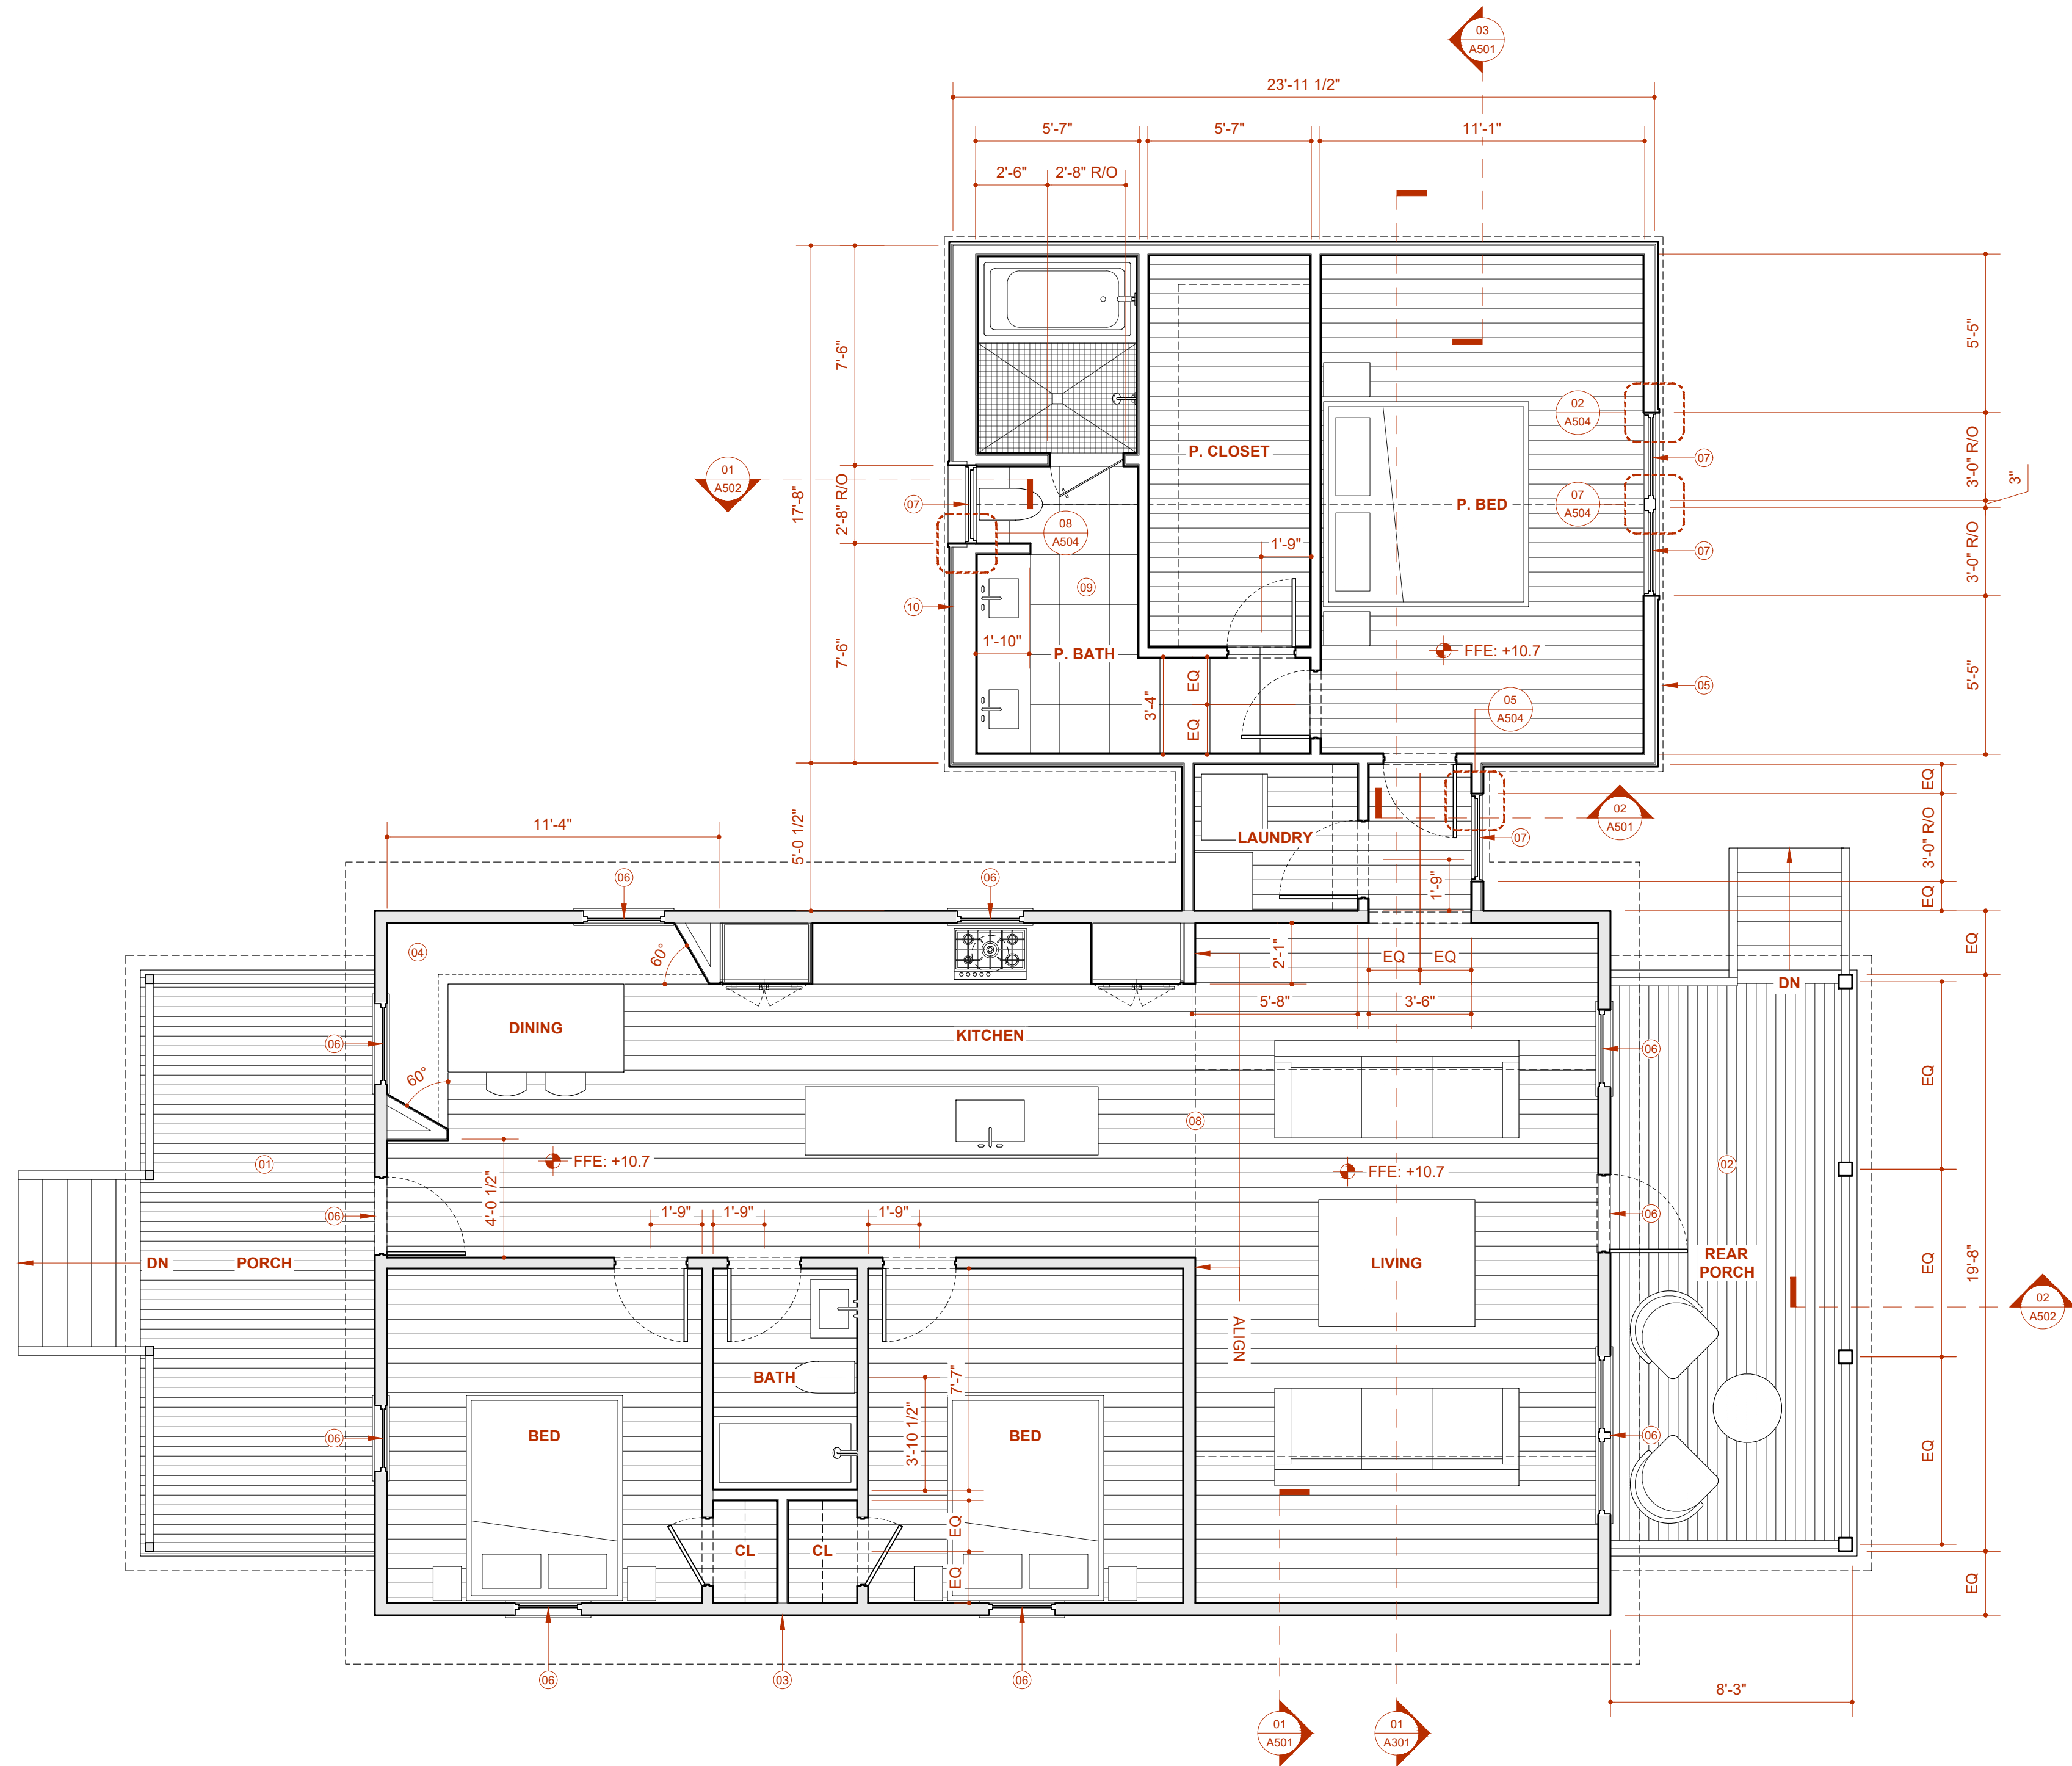

COTTAGE
RENOVATION

409 STATION 22-1/2 ST
SULLIVAN'S ISLAND, SC
29482

NO.	ISSUE	DATE
01	DRB CONCEPTUAL REVIEW	8/21/2026
02	DRB FINAL REVIEW	9/21/2026

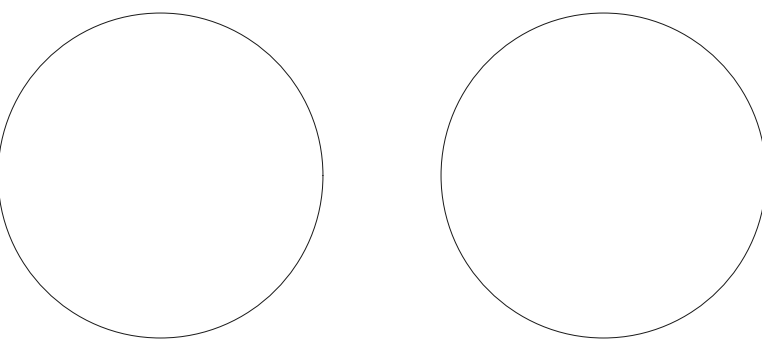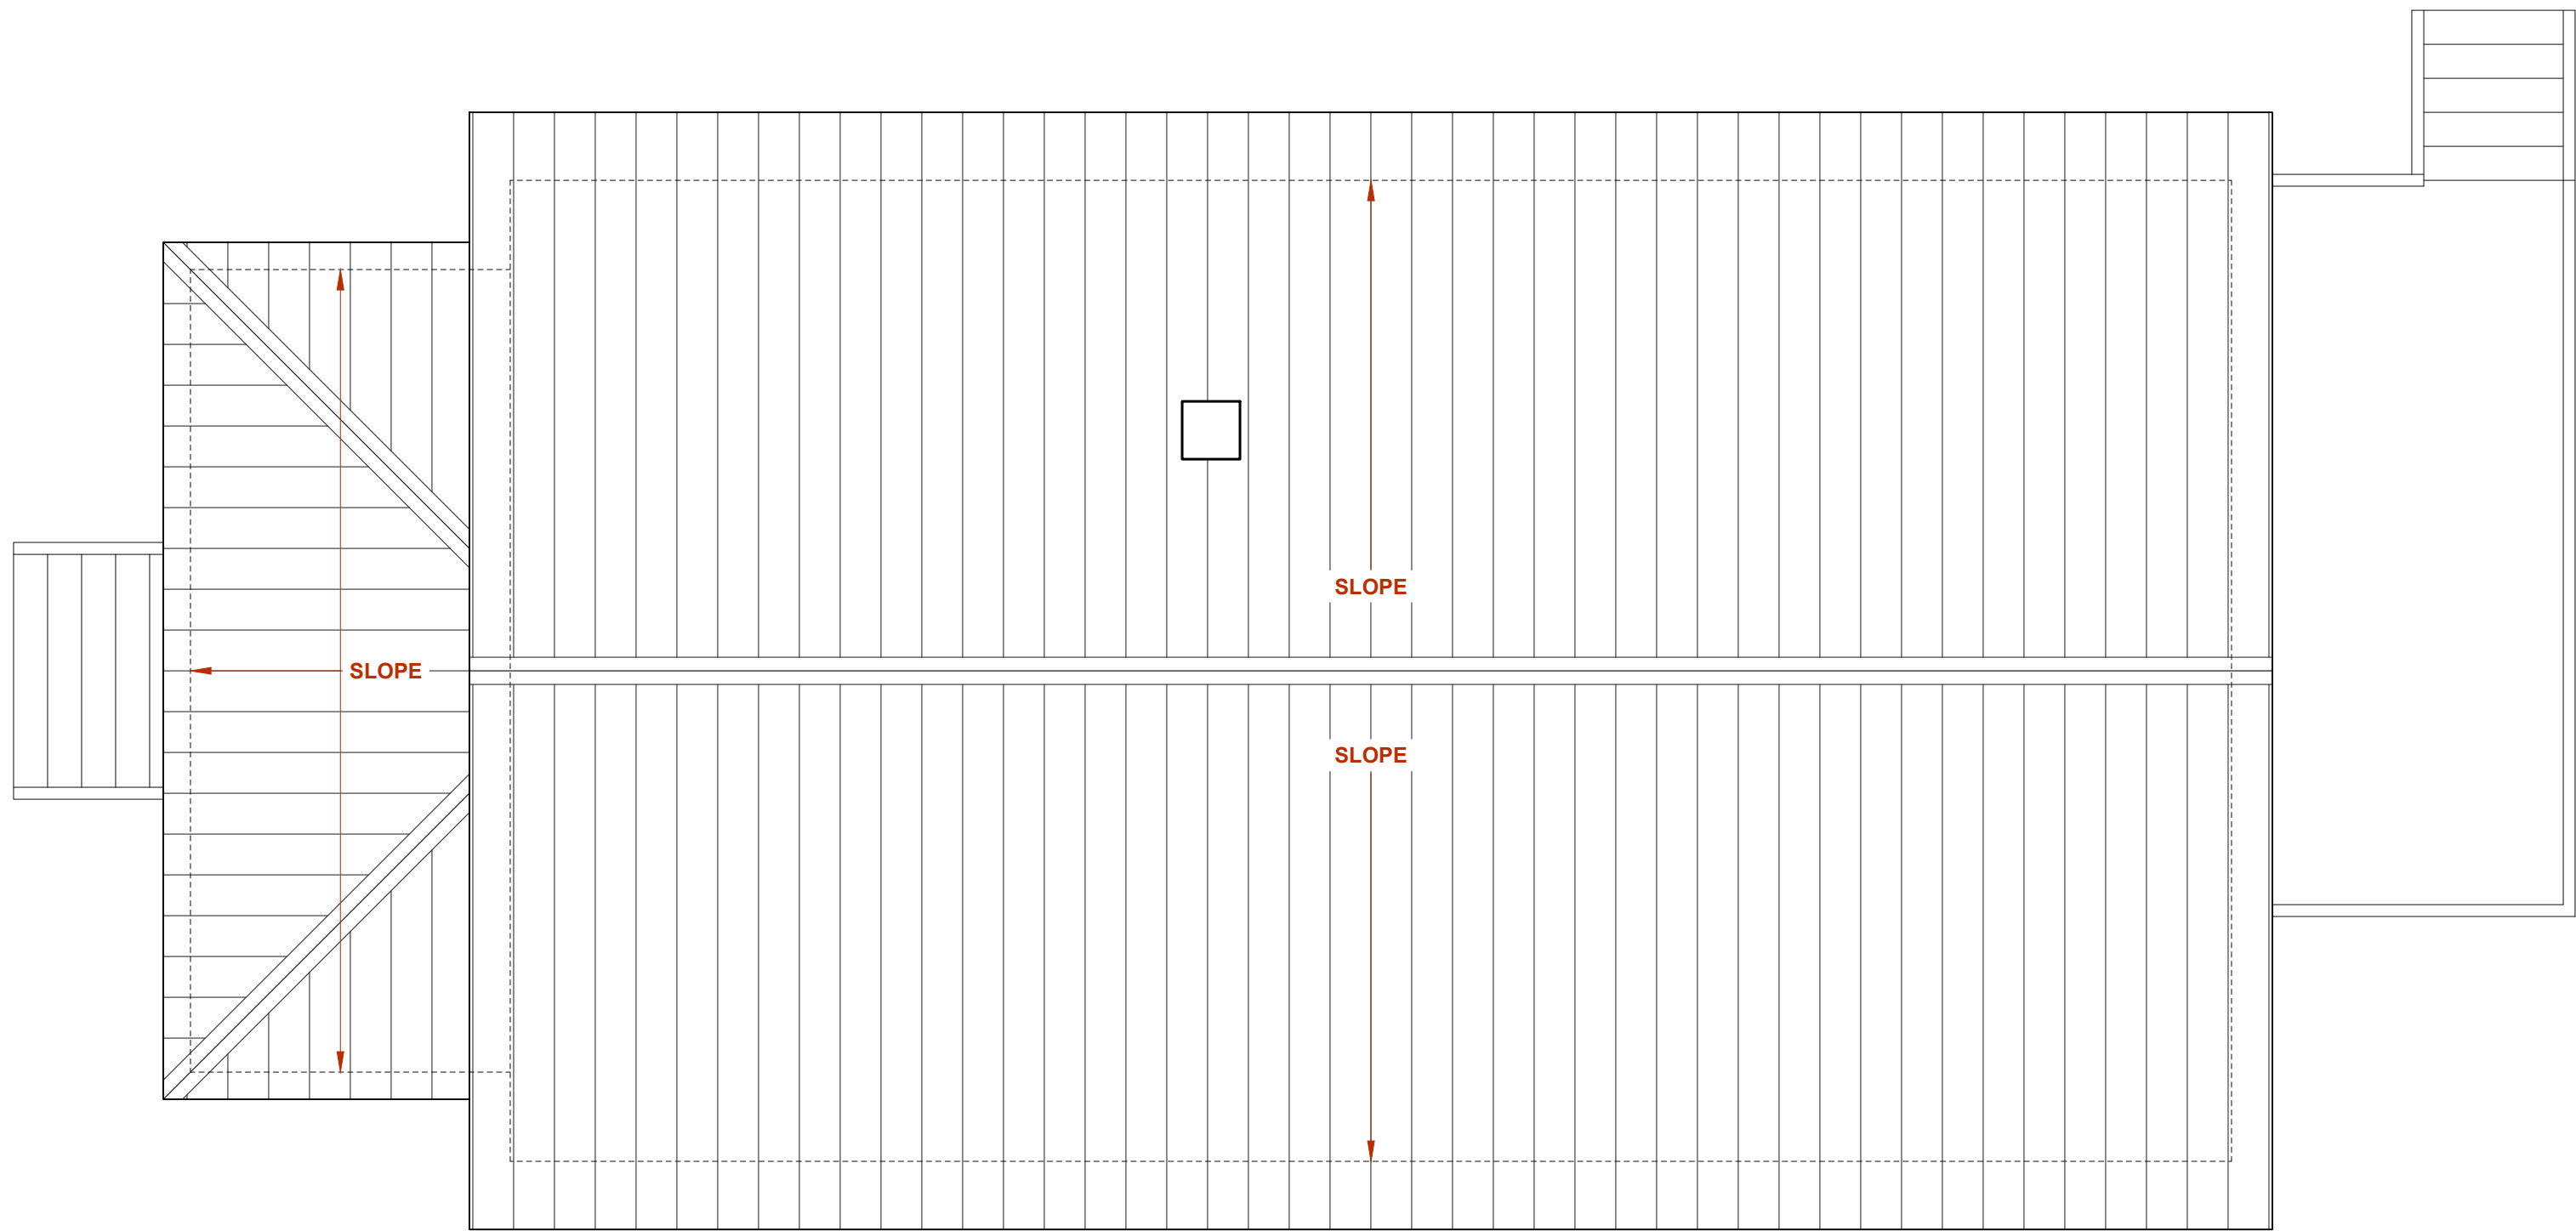

COTTAGE
RENOVATION

409 STATION 22-1/2 ST
SULLIVAN'S ISLAND, SC
29482



NO.	ISSUE	DATE
01	DRB CONCEPTUAL REVIEW	8/21/2026
02	DRB FINAL REVIEW	9/21/2026

PROPOSED ROOF PLAN KEY NOTES

- 01 REPAIR/REPLACE EXG 5V MTL ROOFING PANELS IN KIND AS REQUIRED
- 02 NEW 5V MTL ROOFING PANELS TO MATCH EXG
- 03 EXG CHIMNEY TO REMAIN

SLOPE LEGEND


- SLOPE SLOPE OF EXG ROOF TO REMAIN UNCHANGED
- SLOPE A SLOPE OF NEW HYPHEN ROOF TO MATCH THAT OF EXG MAIN HOUSE ROOF
- SLOPE B SLOPE OF NEW ADDITION ROOF TO BE DETERMINED BY ALIGNING NEW EAVE W/ EXG EAVE AND NEW RIDGE W/ EXG RIDGE SEE ELEVATIONS
- SLOPE C SLOPE OF NEW COVERED REAR PORCH TO MATCH THAT OF EXG COVERED FRONT PORCH

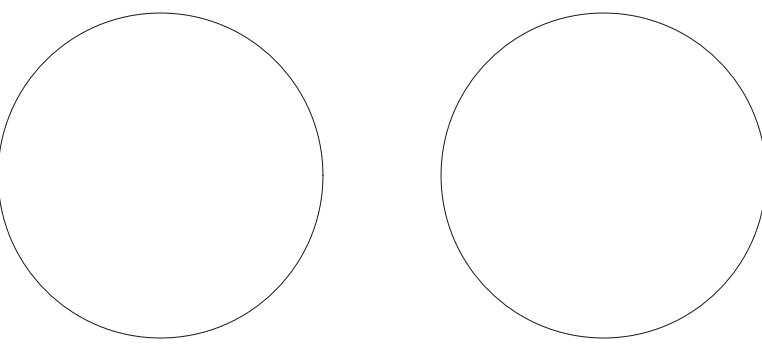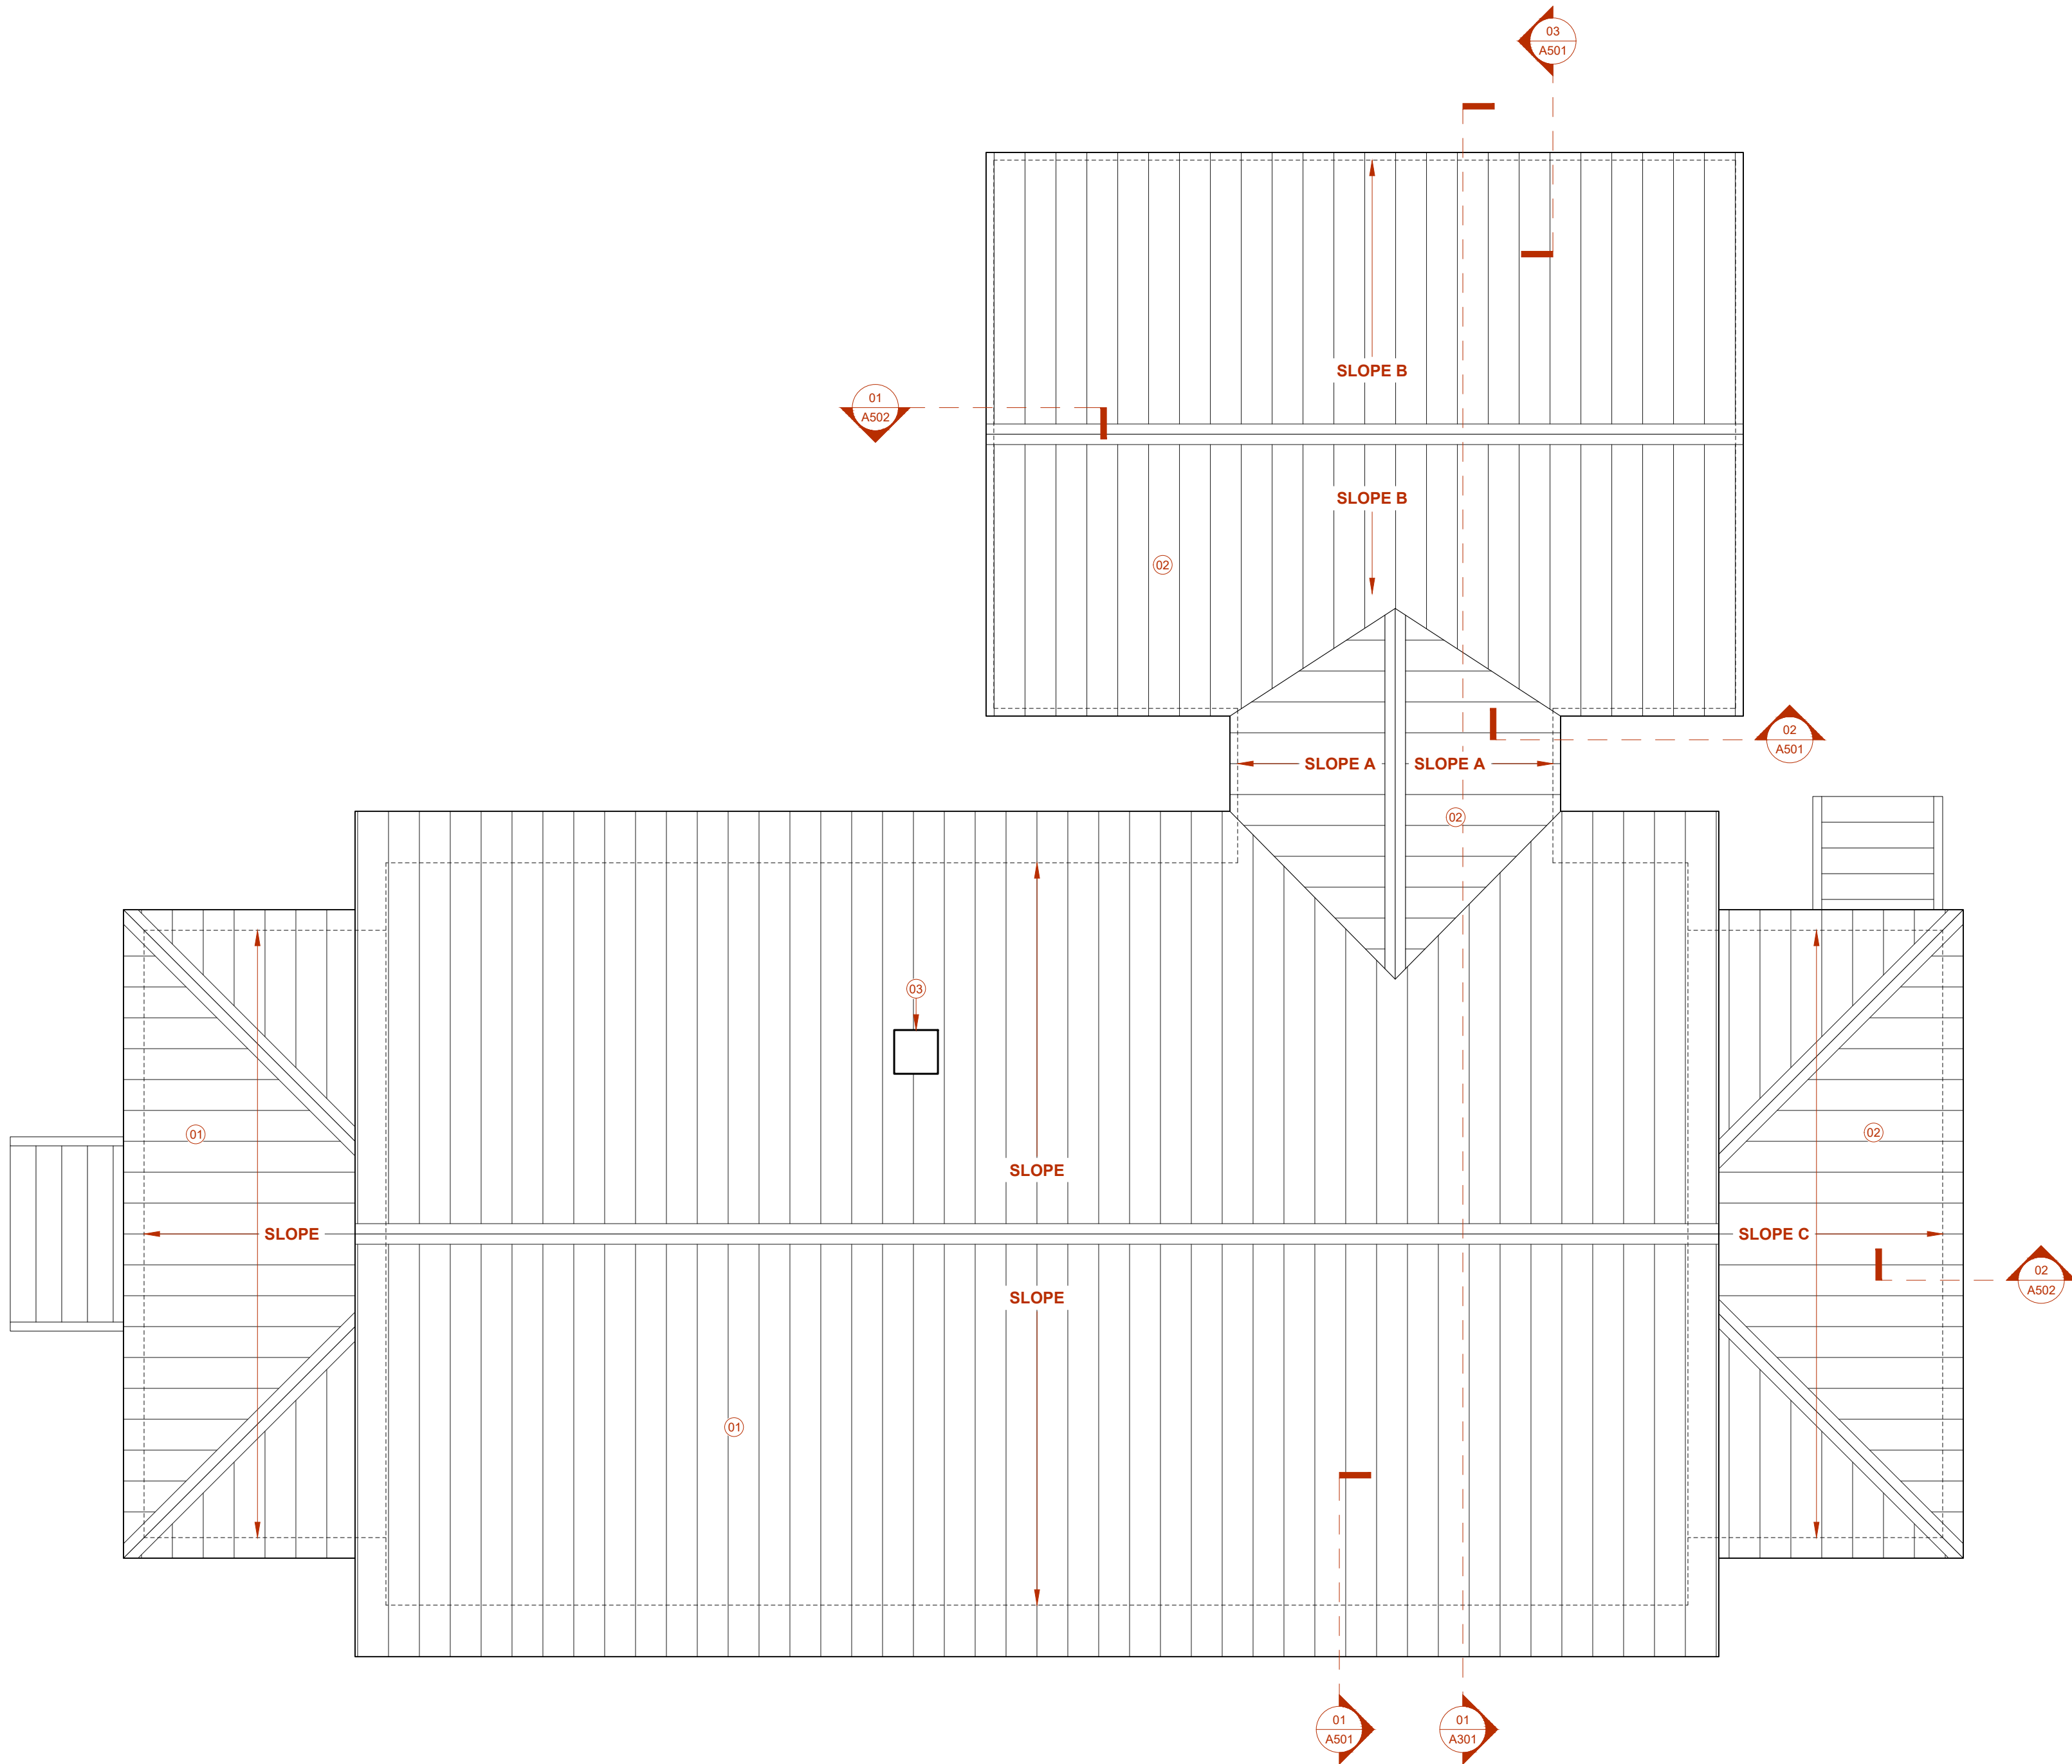

COTTAGE
RENOVATION

409 STATION 22-1/2 ST
SULLIVAN'S ISLAND, SC
29482


NO.	ISSUE	DATE
01	DRB CONCEPTUAL REVIEW	8/21/2026
02	DRB FINAL REVIEW	9/21/2026

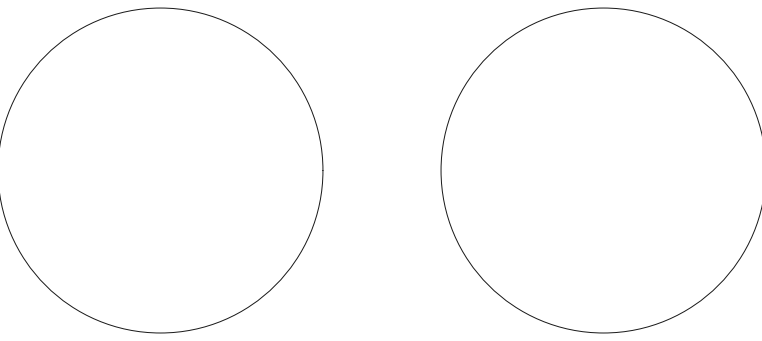

COTTAGE
RENOVATION

409 STATION 22-1/2 ST
SULLIVAN'S ISLAND, SC
29482

NO.	ISSUE	DATE
01	DRB CONCEPTUAL REVIEW	8/21/2026
02	DRB FINAL REVIEW	9/21/2026

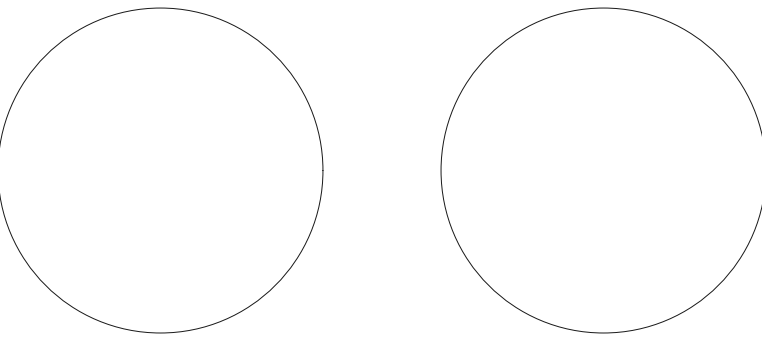

COTTAGE
RENOVATION

409 STATION 22-1/2 ST
SULLIVAN'S ISLAND, SC
29482

NO.	ISSUE	DATE
01	DRB CONCEPTUAL REVIEW	8/21/2026
02	DRB FINAL REVIEW	9/21/2026



CHIMNEY

- EXISTING CHIMNEY IS BRICK WITH TWO CORBELLED COURSES, A POINTED ARCH CHIMNEY CAP, AND EXTENDS DOWN INTO THE KITCHEN
- THE CHIMNEY APPEARS TO BE IN GOOD CONDITION AND WILL BE MAINTAINED ABOVE THE INTERIOR CEILING LINE
- BRICK WILL BE REPOINTED AS REQUIRED, AND FLASHING AT THE JUNCTION BETWEEN THE BRICK AND THE METAL ROOF WILL BE REPLACED

ROOFING

- EXISTING ROOFING IS UNFINISHED 5V METAL ROOFING PANELS WITH EXPOSED FASTENERS
- ROOFING PANELS WILL BE REMOVED IN ORDER TO REPAIR ROOF SHEATHING AND INSTALL NEW ICE AND WATER SHIELD THROUGHOUT
- EXISTING ROOFING PANELS THAT CAN BE REUSED SHALL BE REINSTALLED USING NEW FASTENERS W/ RUBBER WASHERS, PANELS THAT ARE DAMAGED BEYOND REPAIR/REUSE SHALL BE REPLACED IN KIND
- MANY PANELS APPEAR TO BE IN POOR CONDITION AND WILL REQUIRE REPLACEMENT
- ROOFING PANELS THAT ARE PROPOSED FOR THE NEW ADDITION WILL MATCH THE PROFILE AND COLOR OF THE EXISTING PANELS

SIDING

- EXISTING SIDING IS WOOD DUTCH LAP SIDING W/ ~6" EXPOSURE AND WILL REMAIN
- SIDING AND TRIM BOARDS WILL BE PATCHED, REPAIRED, OR REPLACED AS REQUIRED
- ANY LARGE DEFECTS WILL BE REPAIRED AND ONLY BROKEN/MISSING PIECES WILL BE REPLACED IN KIND
- SIDING APPEARS TO BE IN RELATIVELY GOOD CONDITION AND THE ANTICIPATED REPLACEMENT SCOPE IS MINIMAL
- NEW SIDING THAT IS PROPOSED FOR THE HYPHEN WILL MATCH THE PROFILE OF THE EXISTING SIDING

RAFTER TAILS & TRIM

- EXISTING RAFTER TAILS ARE TRUE EXPRESSIONS OF THE 2X6 STRUCTURAL ROOF MEMBERS
- EXISTING SOFFIT, FASCIA, RAKE, FRIEZE TRIM IS ALL WOOD OF VARYING SHAPES AND SIZES
- ANY LARGE DEFECTS WILL BE REPAIRED AND ONLY BROKEN/MISSING PIECES WILL BE REPLACED IN KIND
- RAFTER TAILS AND TRIM APPEAR TO BE IN GOOD CONDITION AND THE ANTICIPATED REPLACEMENT SCOPE IS MINIMAL

WINDOWS

- EXISTING WINDOWS HAVE WOOD FRAMES, SASHES, AND MUNTINS WITH TRUE DIVIDED SINGLE-PANEL LITES IN A SIX-OVER-SIX PATTERN
- WINDOWS IN REAR ADDITION ARE MORE MODERN AND VARY IN THEIR CONSISTENCY WITH THE ORIGINAL WINDOWS
- WINDOWS APPEAR TO BE IN GOOD CONDITION AND WILL BE RETAINED
- ANY LARGE IMPERFECTIONS IN THE WOOD WILL BE REPAIRED, BROKEN LITES WILL BE REPLACED, PAINT WILL BE REMOVED FROM GLASS, AND OPERABILITY WILL BE RESTORED TO ALL UNITS PRIOR TO REFINISHING

FRONT PORCH

- EXISTING FRONT PORCH FEATURES ROOF DETAILING THAT MATCHES THE MAIN ROOF, 4X4 COLUMNS WITH NO BASE OR CAPITALS, INSECT SCREEN PANELS, AND A WOOD STAIR WITH WHAT APPEAR TO BE NON-HISTORIC RAILINGS
- THE CONDITION OF THE VARIOUS PORCH ELEMENTS VARIES FROM FAIR TO GOOD
- THE ROOF, RAFTER TAILS, AND TRIM WILL RECEIVE THE SAME TREATMENT AS THOSE ON THE MAIN HOUSE
- THE INSECT SCREENS WILL BE REMOVED AND THE STAIR WILL BE REBUILT SUCH THAT THE RISERS ARE EVEN AND CODE COMPLIANT
- NEW CUSTOM RAILINGS ARE PROPOSED FOR THROUGHOUT (NOT JUST THE STAIR) THAT FEATURE WOOD RAILS AND ROPE PICKETS

FOUNDATION SCREENS


- EXISTING FOUNDATION SCREENS ARE WOOD 1X6 SLATS
- SCREENS DO NOT APPEAR TO BE ORIGINAL AND ARE IN POOR CONDITION
- PROPOSAL INVOLVES REPLACEMENT OF ALL SCREENS WITH NEW KDAT WOOD UNITS THAT MEET DRB GUIDELINES AND MATCH THOSE THAT ARE PROPOSED FOR THE NEW ADDITION

FOUNDATION PIERS

- EXISTING FOUNDATION PIERS ARE SOLID BRICK AND VARY IN SIZE WITH ~16" WIDE BEING THE MOST COMMON
- BRICK DOES NOT APPEAR TO BE HISTORIC (ALTHOUGH THIS IS NOT CONFIRMED) AS IT LOOKS MORE NEW AND WIRE-CUT THAN EVEN THE CHIMNEY BRICK
- PIERS WILL BE RETAINED BUT THE PROPOSED DESIGN INVOLVES INSTALLING A STUCCO FINISH ON TOP OF THE EXISTING BRICK
- PIERS FOR THE NEW ADDITION WILL BE CMU WITH A MATCHING STUCCO FINISH

REAR DECK

- EXISTING REAR WOOD DECK IS UNCOVERED, ASYMMETRICAL, AND IS NOT HISTORIC
- THE CONDITION OF THE DECK IS POOR
- THE DECK IS TO BE DEMOLISHED AND REPLACED WITH A COVERED PORCH THAT MATCHES THE SIZE AND DETAILING OF THE FRONT PORCH

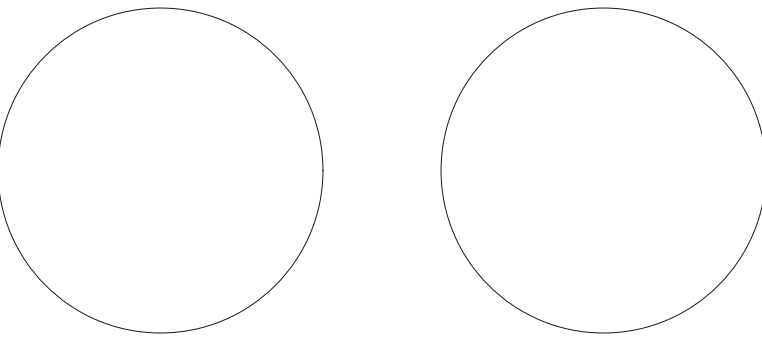


COTTAGE
RENOVATION

409 STATION 22-1/2 ST
SULLIVAN'S ISLAND, SC
29482


NO.	ISSUE	DATE
01	DRB CONCEPTUAL REVIEW	8/21/2026
02	DRB FINAL REVIEW	9/21/2026



02 | EXISTING REAR (WEST) ELEVATION
SCALE: 1/4" = 1'-0"

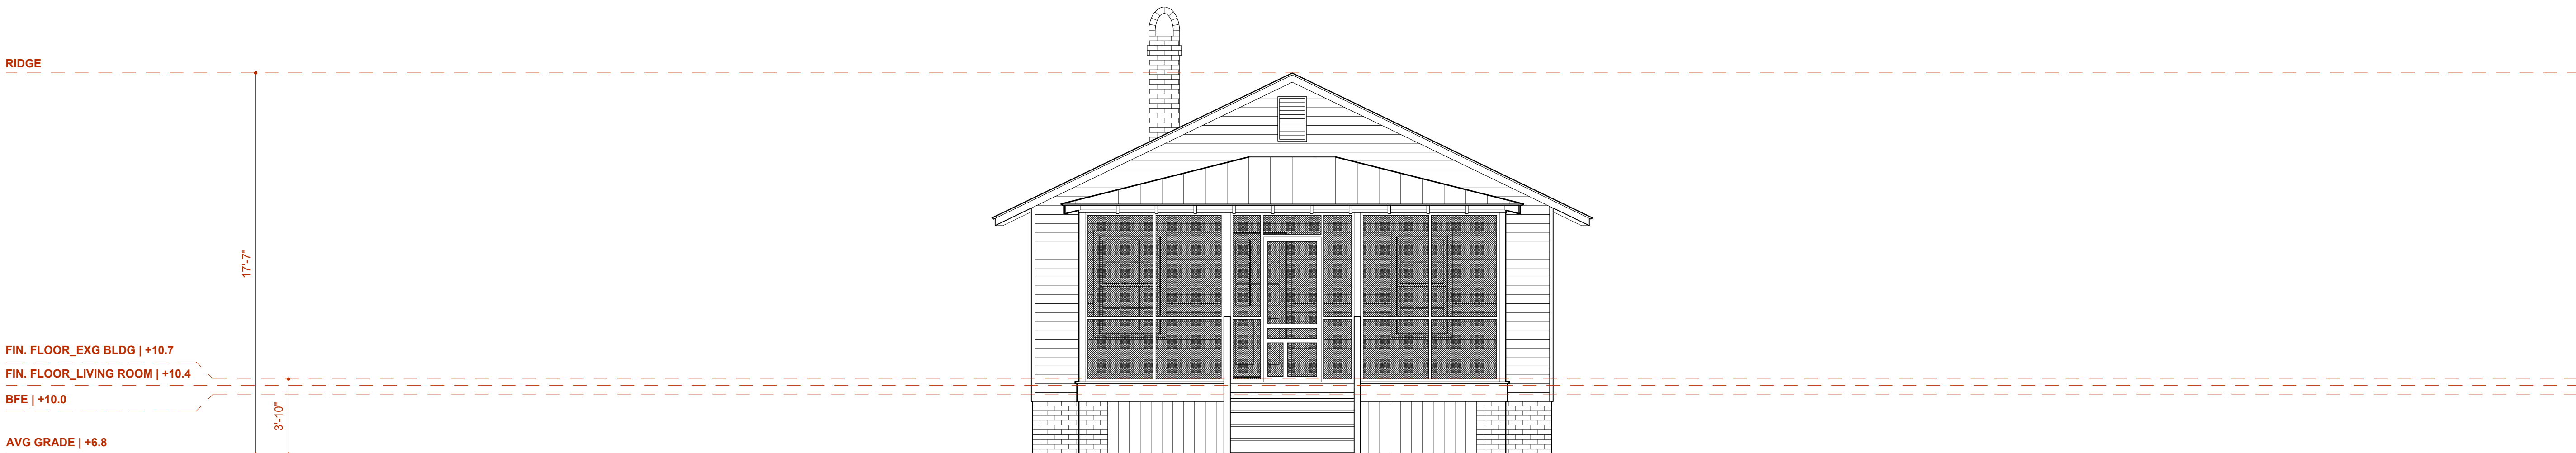

01 | EXISTING FRONT (EAST) ELEVATION
SCALE: 1/4" = 1'-0"

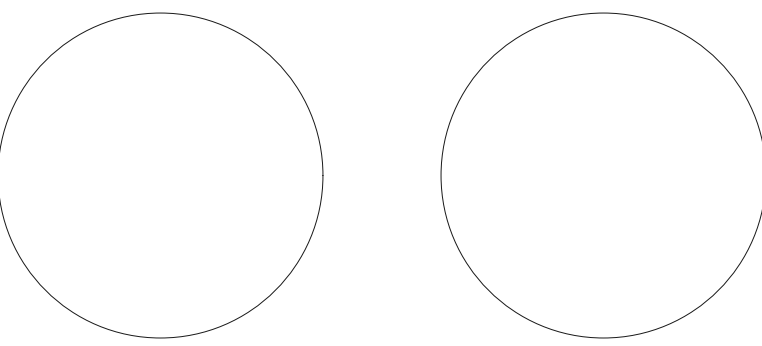


COTTAGE
RENOVATION

409 STATION 22-1/2 ST
SULLIVAN'S ISLAND, SC
29482


NO.	ISSUE	DATE
01	DRB CONCEPTUAL REVIEW	8/21/2026
02	DRB FINAL REVIEW	9/21/2026

ELEVATION KEY NOTES


- 01 EXG WOOD DUTCH LAP SIDING
PATCH & REPAIR AS REQ'D
- 02 EXG CHIMNEY TO REMAIN
REPOINT BRICK AS REQ'D
- 03 EXG WINDOW/DOOR TO REMAIN
REPAIR AS REQUIRED
- 04 EXG BRICK FOUNDATION PIER
REPOINT AS REQ'D, APPLY STUCCO FINISH
- 05 EXG TRIM, FASCIA, RAFTER TAILS, ETC
PATCH & REPAIR AS REQ'D
- 06 EXG FRONT PORCH TO BE RESTORED
SCREEN TO BE ELIMINATED
- 07 NEW PORCH RAILING W/ ROPE PICKETS
- 08 5V MTL ROOF PANELS
REPAIR/REPLACE EXG IN KIND AS REQUIRED
- 09 NEW CEDAR SHAKE SIDING
- 10 NEW CMU FOUNDATION PIER W/ STUCCO FINISH
- 11 NEW MTL CLAD WINDOW UNIT
- 12 NEW CUSTOM POLY-ASH CHAMFERED WINDOW
TRIM/SURROUND
- 13 NEW WOOD FOUNDATION SCREEN
- 14 NEW WOOD DUTCH LAP SIDING
MATCH EXG
- 15 NEW COVERED REAR PORCH TO
MATCH EXG RESTORED COVERED FRONT PORCH

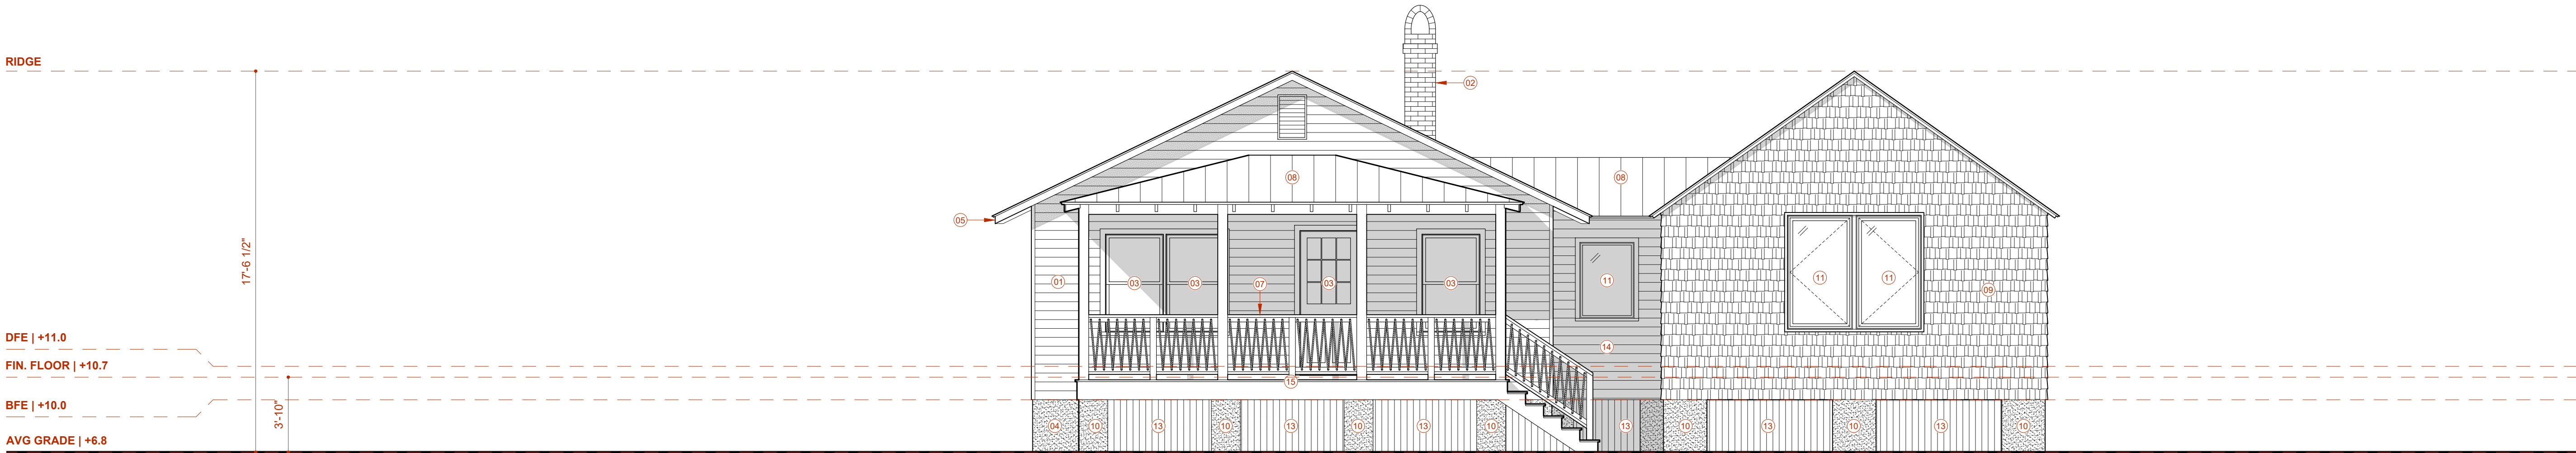

02 | PROPOSED REAR (WEST) ELEVATION
SCALE: 1/4" = 1'-0"

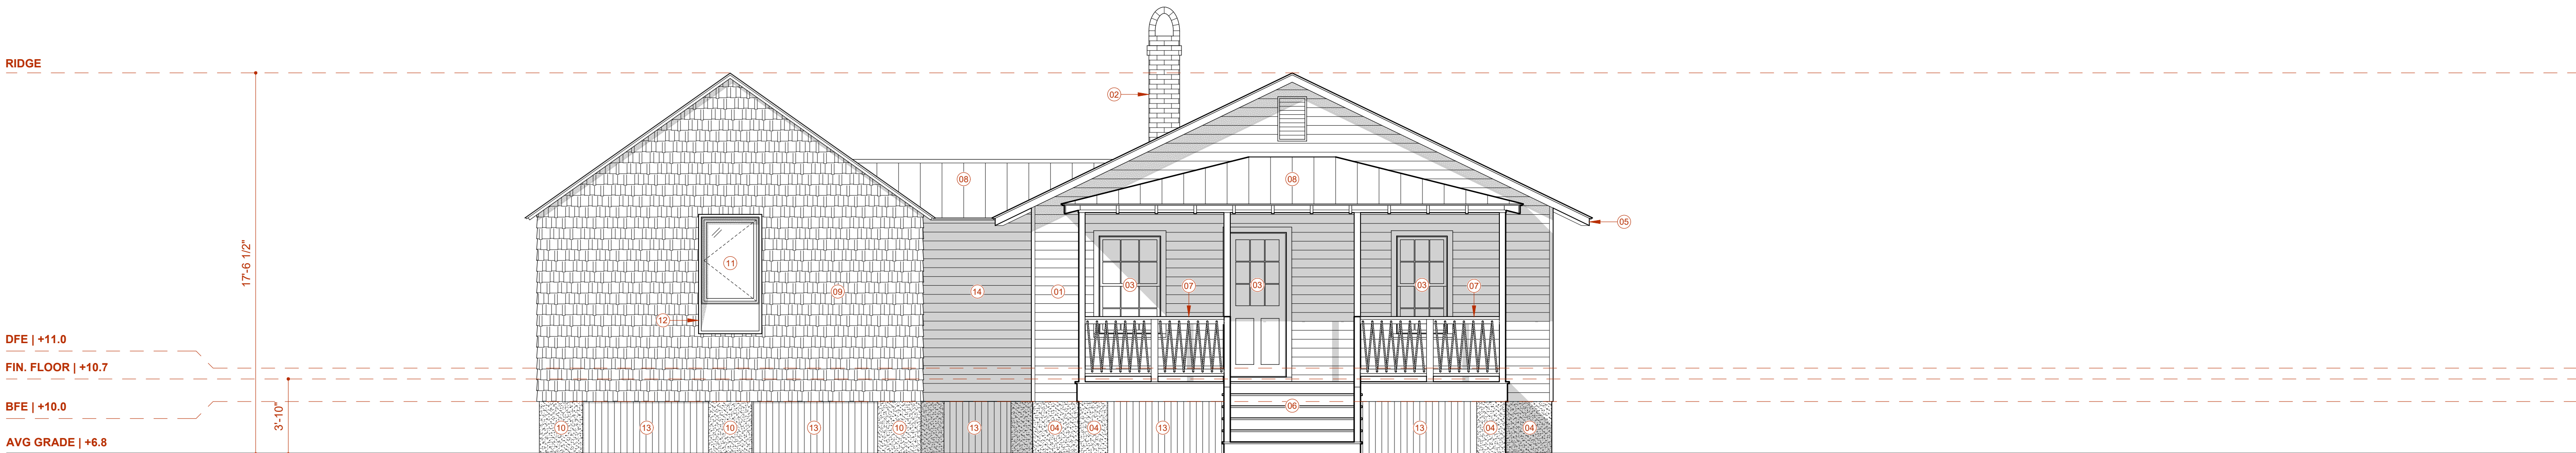


01 | PROPOSED FRONT (EAST) ELEVATION
SCALE: 1/4" = 1'-0"

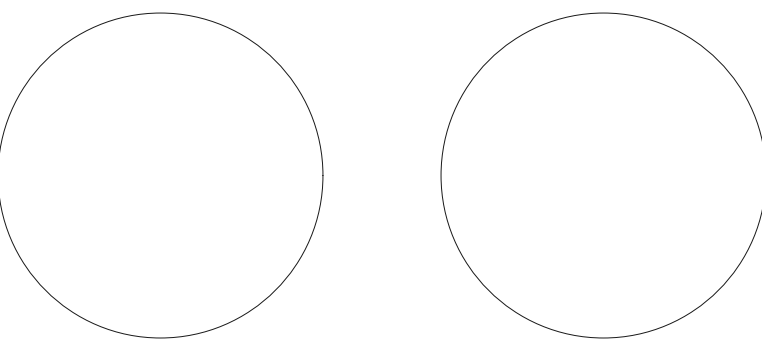


COTTAGE
RENOVATION

409 STATION 22-1/2 ST
SULLIVAN'S ISLAND, SC
29482


NO.	ISSUE	DATE
01	DRB CONCEPTUAL REVIEW	8/21/2026
02	DRB FINAL REVIEW	9/21/2026

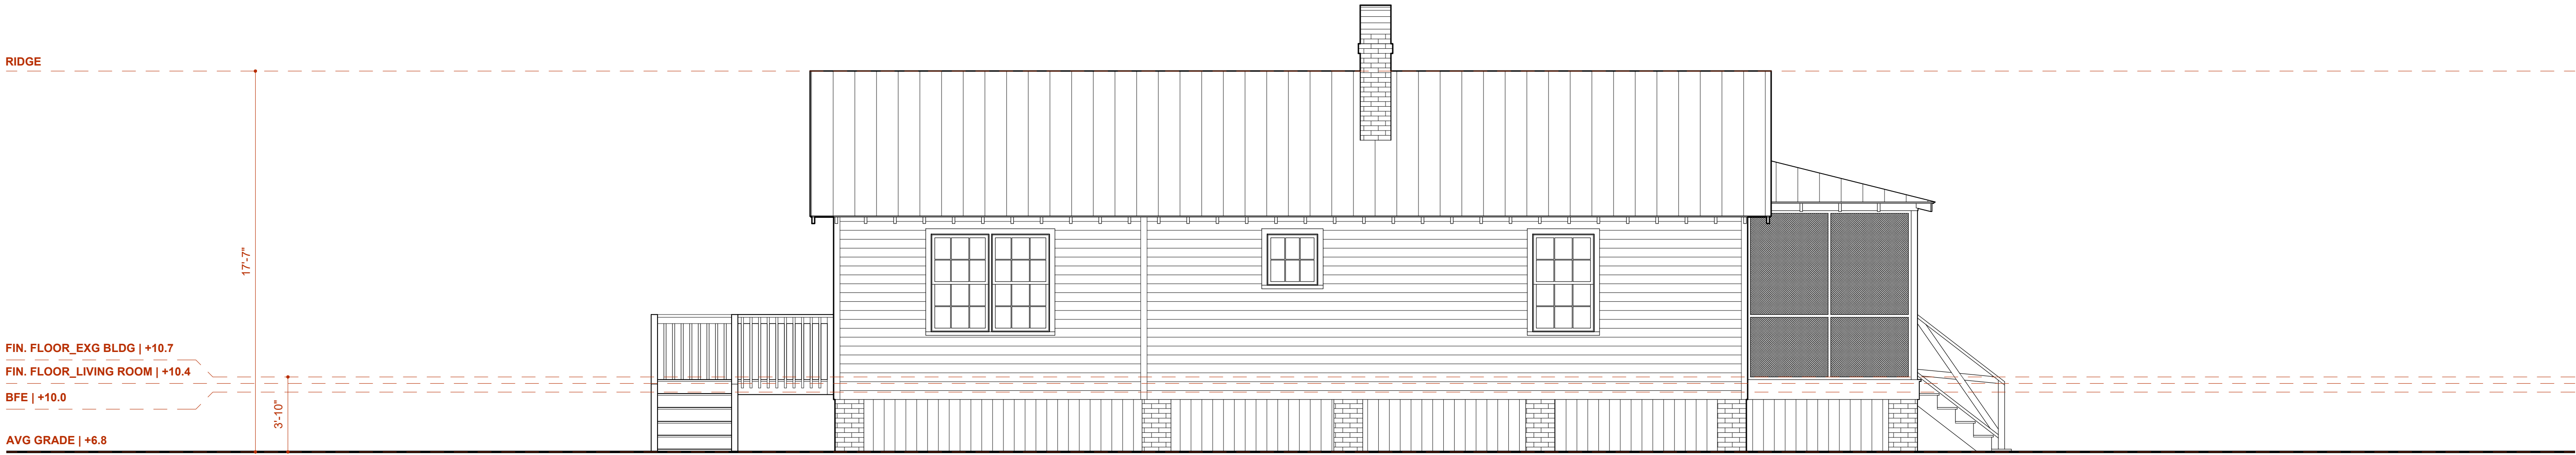

02 | EXISTING SIDE (SOUTH) ELEVATION
SCALE: 1/4" = 1'-0"

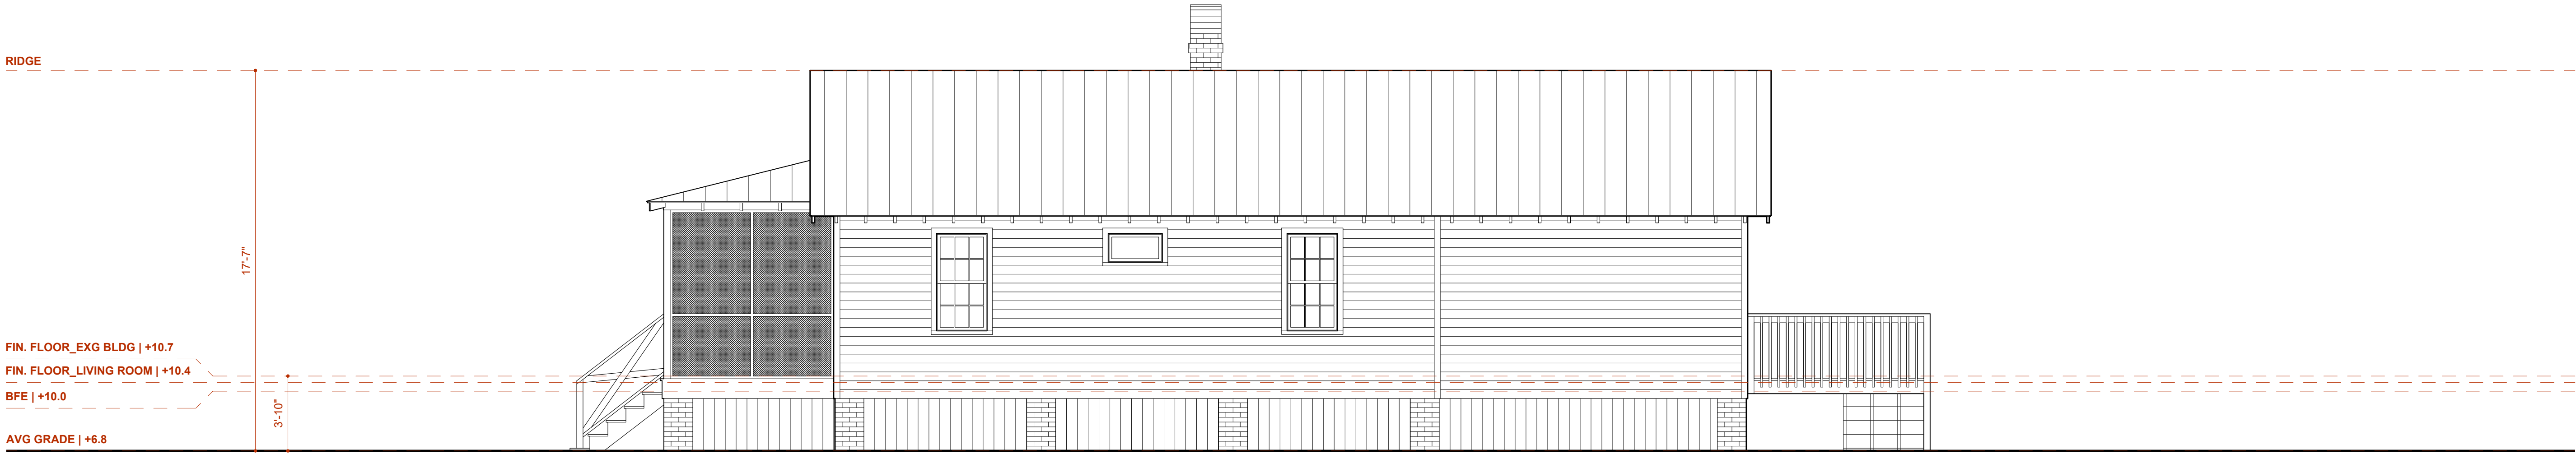

01 | EXISTING SIDE (NORTH) ELEVATION
SCALE: 1/4" = 1'-0"

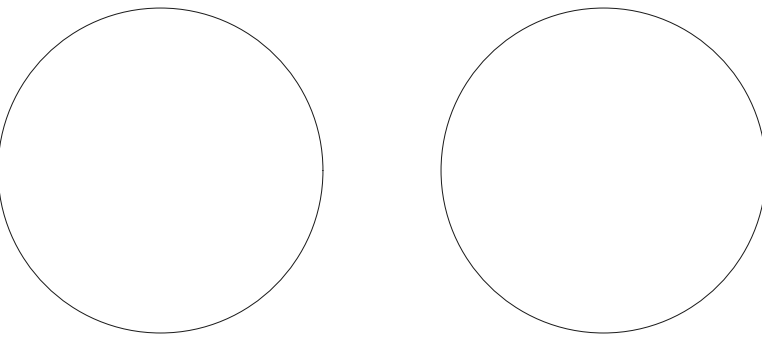


COTTAGE
RENOVATION

409 STATION 22-1/2 ST
SULLIVAN'S ISLAND, SC
29482


NO.	ISSUE	DATE
01	DRB CONCEPTUAL REVIEW	8/21/2026
02	DRB FINAL REVIEW	9/21/2026

ELEVATION KEY NOTES


- 01 EXG WOOD DUTCH LAP SIDING
PATCH & REPAIR AS REQ'D
- 02 EXG CHIMNEY TO REMAIN
REPOINT BRICK AS REQ'D
- 03 EXG WINDOW/DOOR TO REMAIN
REPAIR AS REQUIRED
- 04 EXG BRICK FOUNDATION PIER
REPOINT AS REQ'D, APPLY STUCCO FINISH
- 05 EXG TRIM, FASCIA, RAFTER TAILS, ETC
PATCH & REPAIR AS REQ'D
- 06 EXG FRONT PORCH TO BE RESTORED
SCREEN TO BE ELIMINATED
- 07 NEW PORCH RAILING W/ ROPE PICKETS
- 08 5V MTL ROOF PANELS
REPAIR/REPLACE EXG IN KIND AS REQUIRED
- 09 NEW CEDAR SHAKE SIDING
- 10 NEW CMU FOUNDATION PIER W/ STUCCO FINISH
- 11 NEW MTL CLAD WINDOW UNIT
- 12 NEW CUSTOM POLY-ASH CHAMFERED WINDOW
TRIM/SURROUND
- 13 NEW WOOD FOUNDATION SCREEN
- 14 NEW WOOD DUTCH LAP SIDING
MATCH EXG
- 15 NEW COVERED REAR PORCH TO
MATCH EXG RESTORED COVERED FRONT PORCH

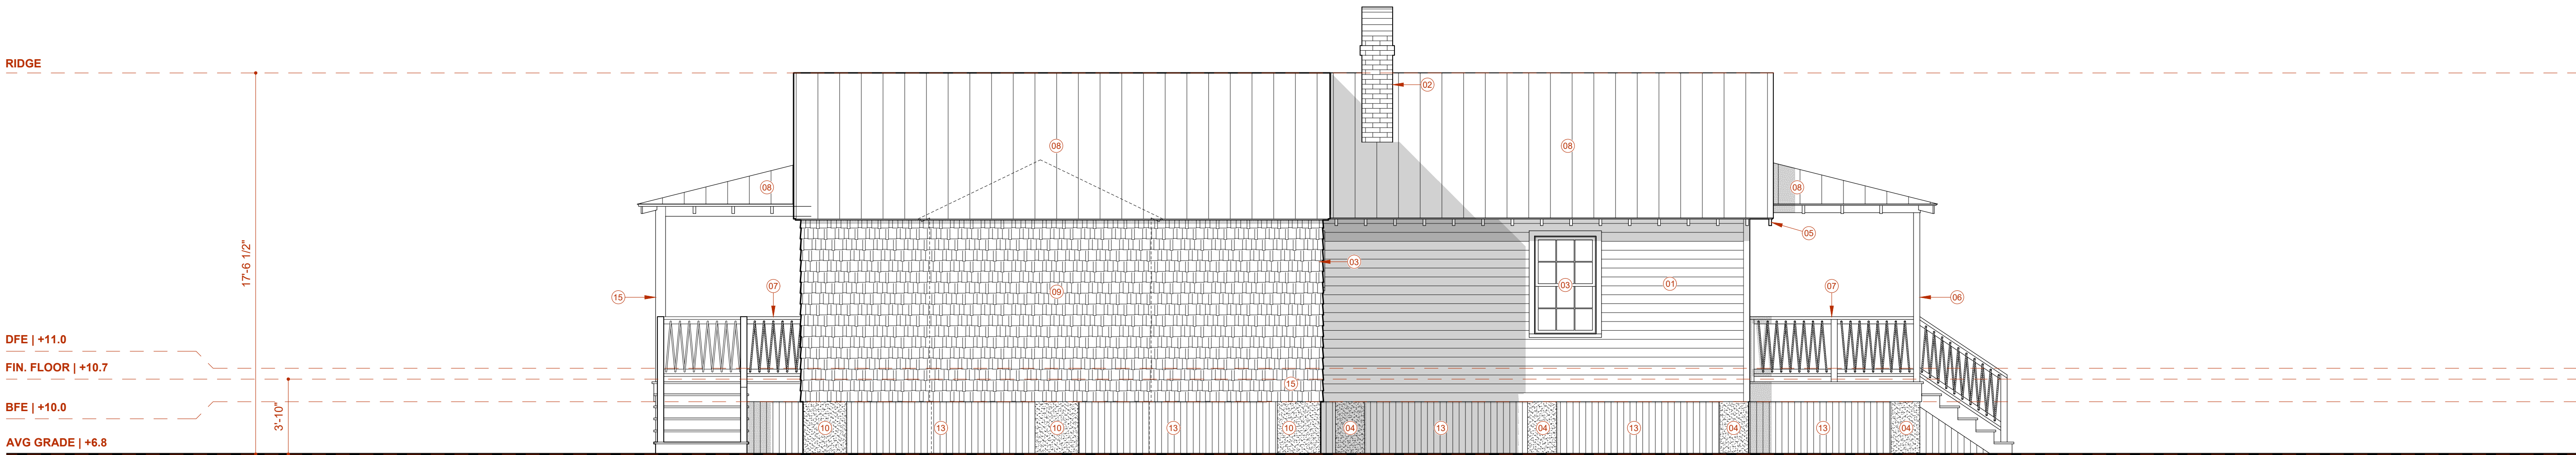

02 | PROPOSED SIDE (SOUTH) ELEVATION
SCALE: 1/4" = 1'-0"

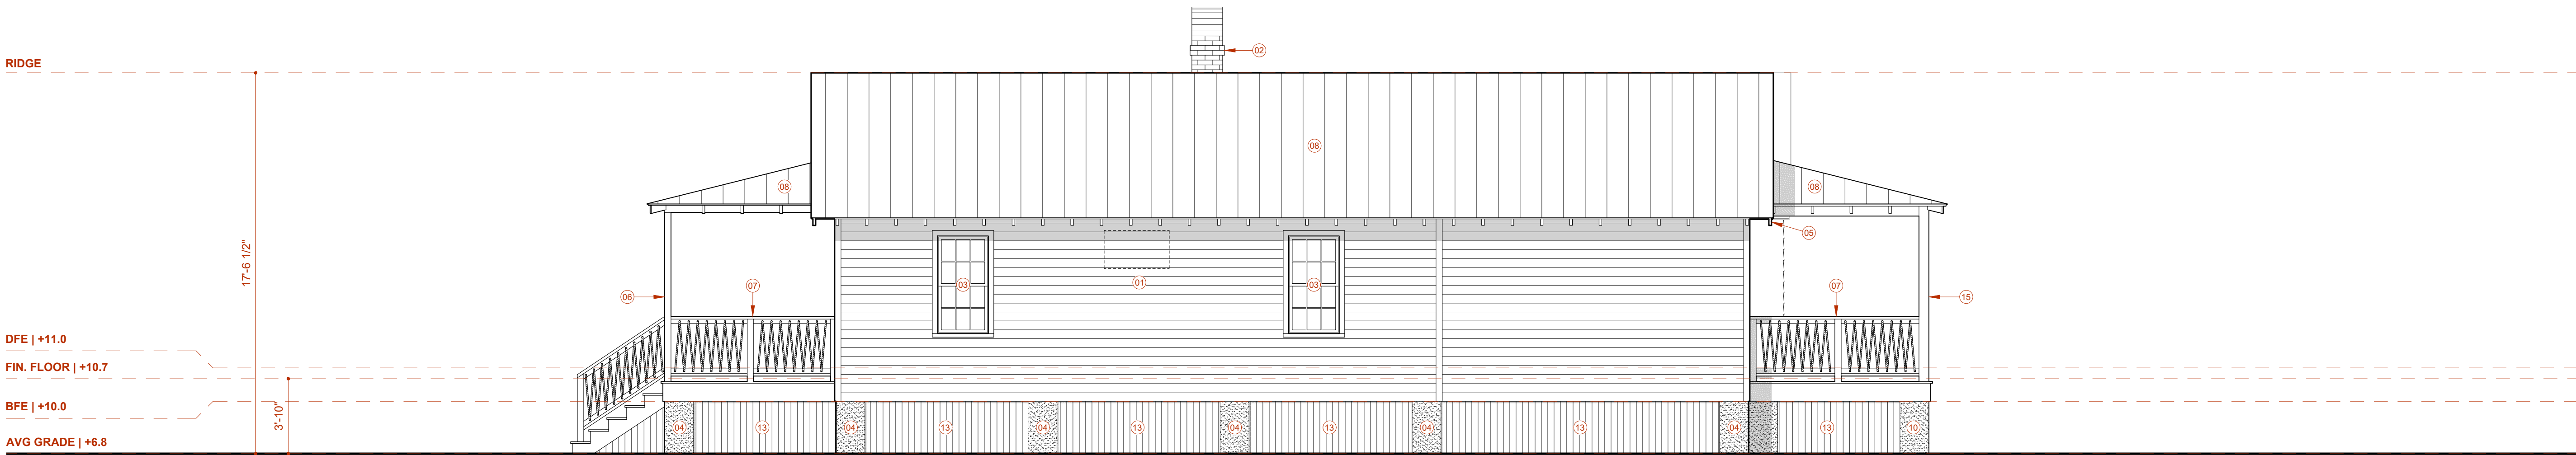

01 | PROPOSED SIDE (NORTH) ELEVATION
SCALE: 1/4" = 1'-0"

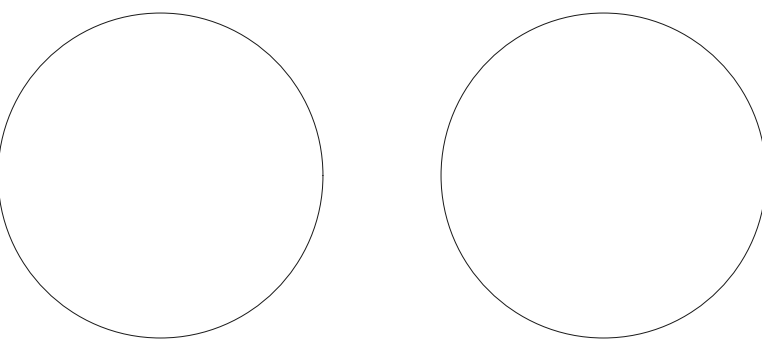


COTTAGE
RENOVATION

409 STATION 22-1/2 ST
SULLIVAN'S ISLAND, SC
29482

NO.	ISSUE	DATE
01	DRB CONCEPTUAL REVIEW	8/21/2026
02	DRB FINAL REVIEW	9/21/2026

CROSS SECTION KEY NOTES


- 01 EXG WINDOW/DOOR TO REMAIN
REPAIR AS REQUIRED
- 02 EXG BRICK FOUNDATION PIER
REPOINT AS REQ'D, APPLY STUCCO FINISH
- 03 EXG TRIM, FASCIA, RAFTER TAILS, ETC
PATCH & REPAIR AS REQ'D
- 04 NEW CMU FOUNDATION PIER W/ STUCCO FINISH
- 05 NEW MTL CLAD WINDOW UNIT
- 06 NEW WOOD FOUNDATION SCREEN
- 07 NEW RIDGE BEAM
- 08 NEW RIM BEAM, TYP
- 09 NEW 2X10 RAFTERS
- 10 NEW 2X8 RAFTERS
- 11 NEW 2X12 FLOOR STRUCTURE

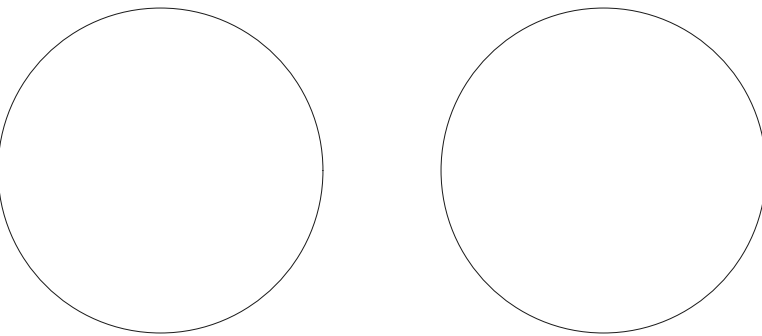


COTTAGE
RENOVATION

409 STATION 22-1/2 ST
SULLIVAN'S ISLAND, SC
29482


NO.	ISSUE	DATE
01	DRB CONCEPTUAL REVIEW	8/21/2026
02	DRB FINAL REVIEW	9/21/2026

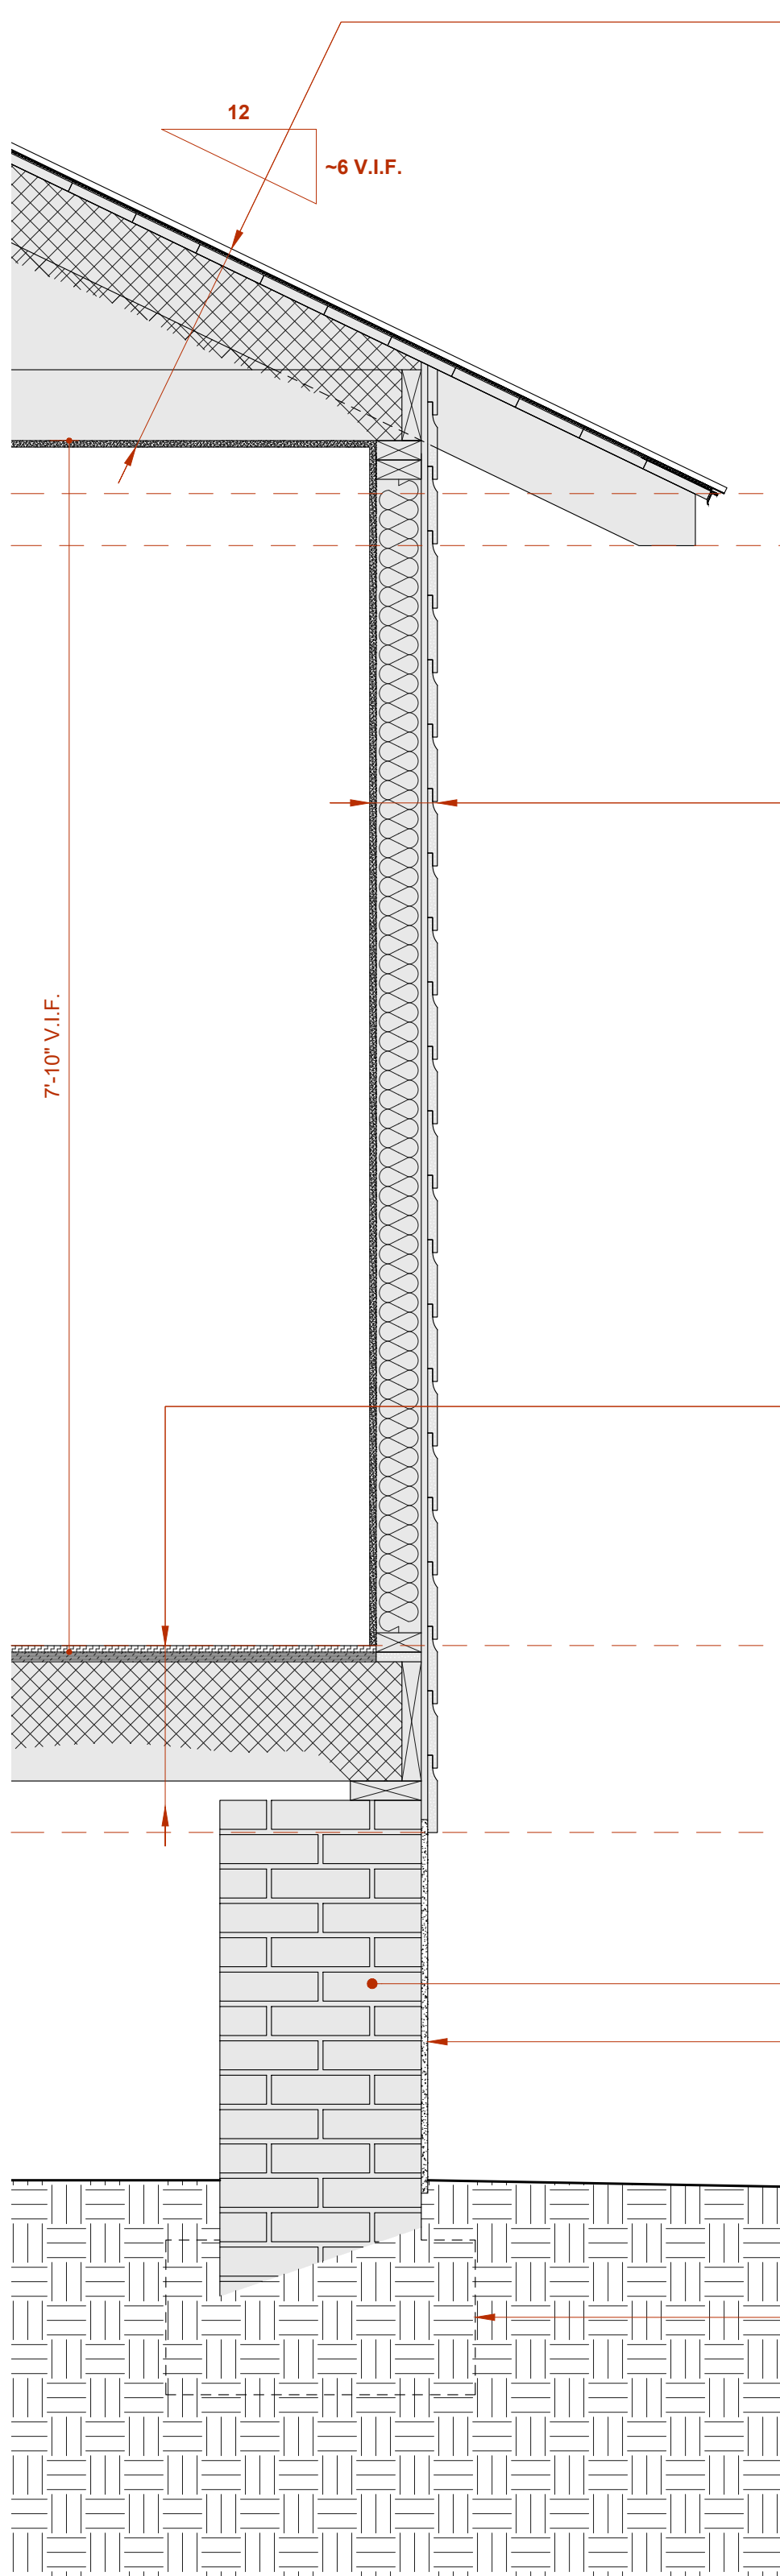


01 | TYP SECTION THRU EXG BUILDING @ EAVE
SCALE: 1" = 1'-0"

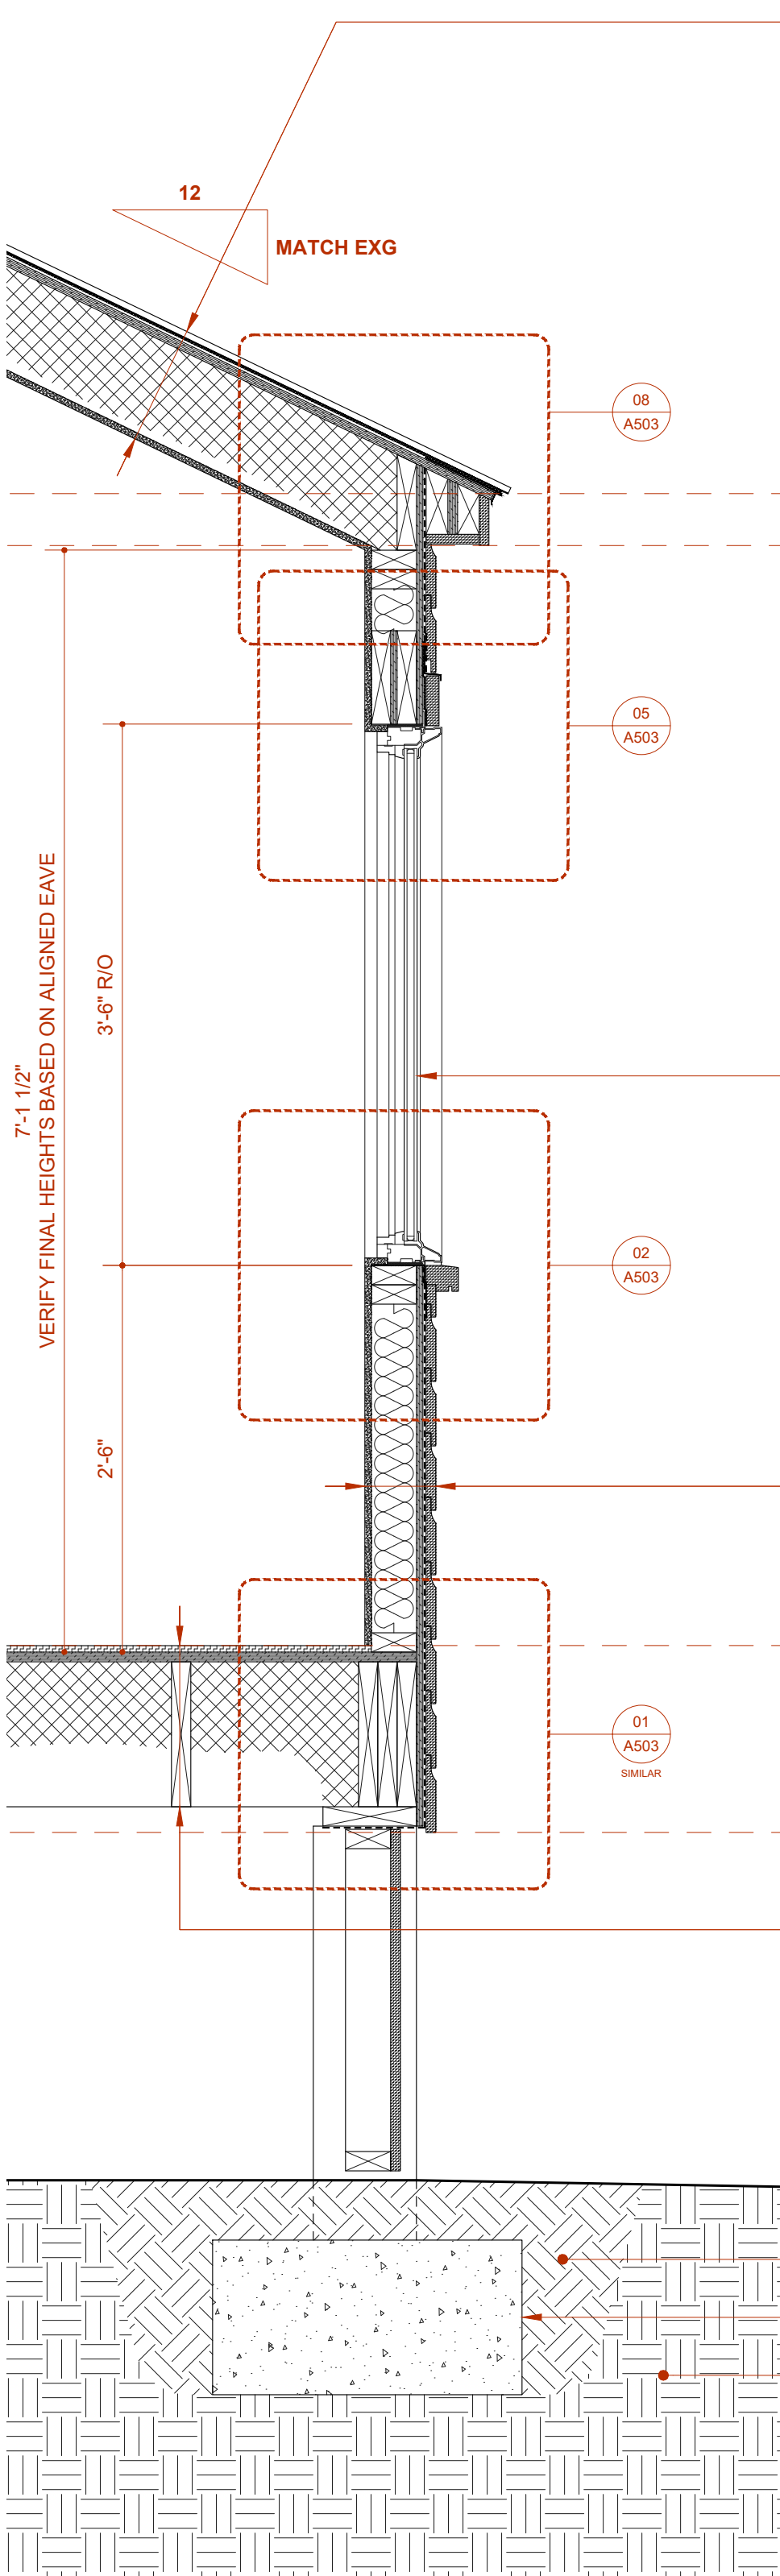

02 | TYP SECTION NEW HYPHEN @ EAVE THRU
SCALE: 1" = 1'-0"

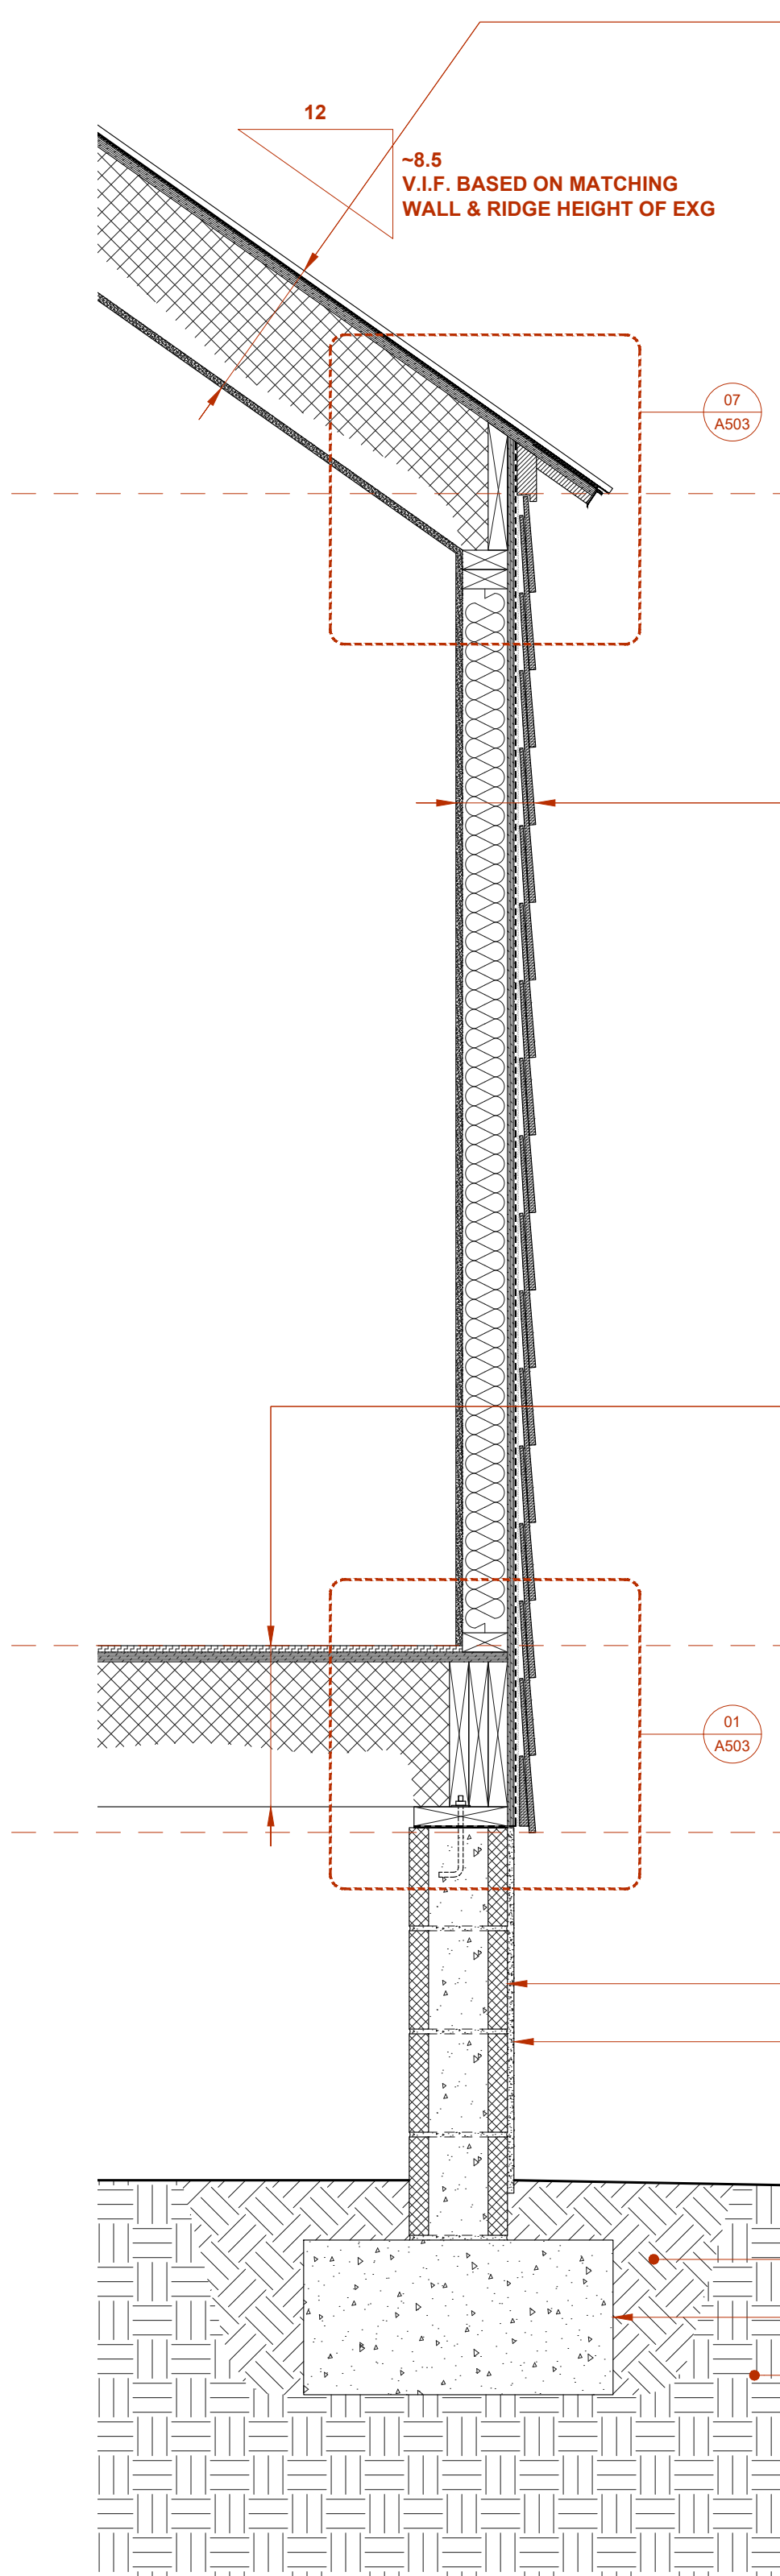




03 | TYP SECTION THRU NEW ADDITION @ EAVE
SCALE: 1" = 1'-0"

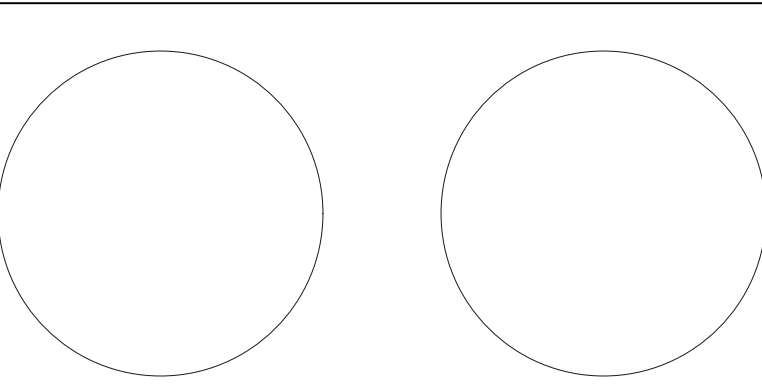

COTTAGE
RENOVATION

409 STATION 22-1/2 ST
SULLIVANS ISLAND, SC
29482


NO.	ISSUE	DATE
01	DRB CONCEPTUAL REVIEW	8/21/2026
02	DRB FINAL REVIEW	9/21/2026

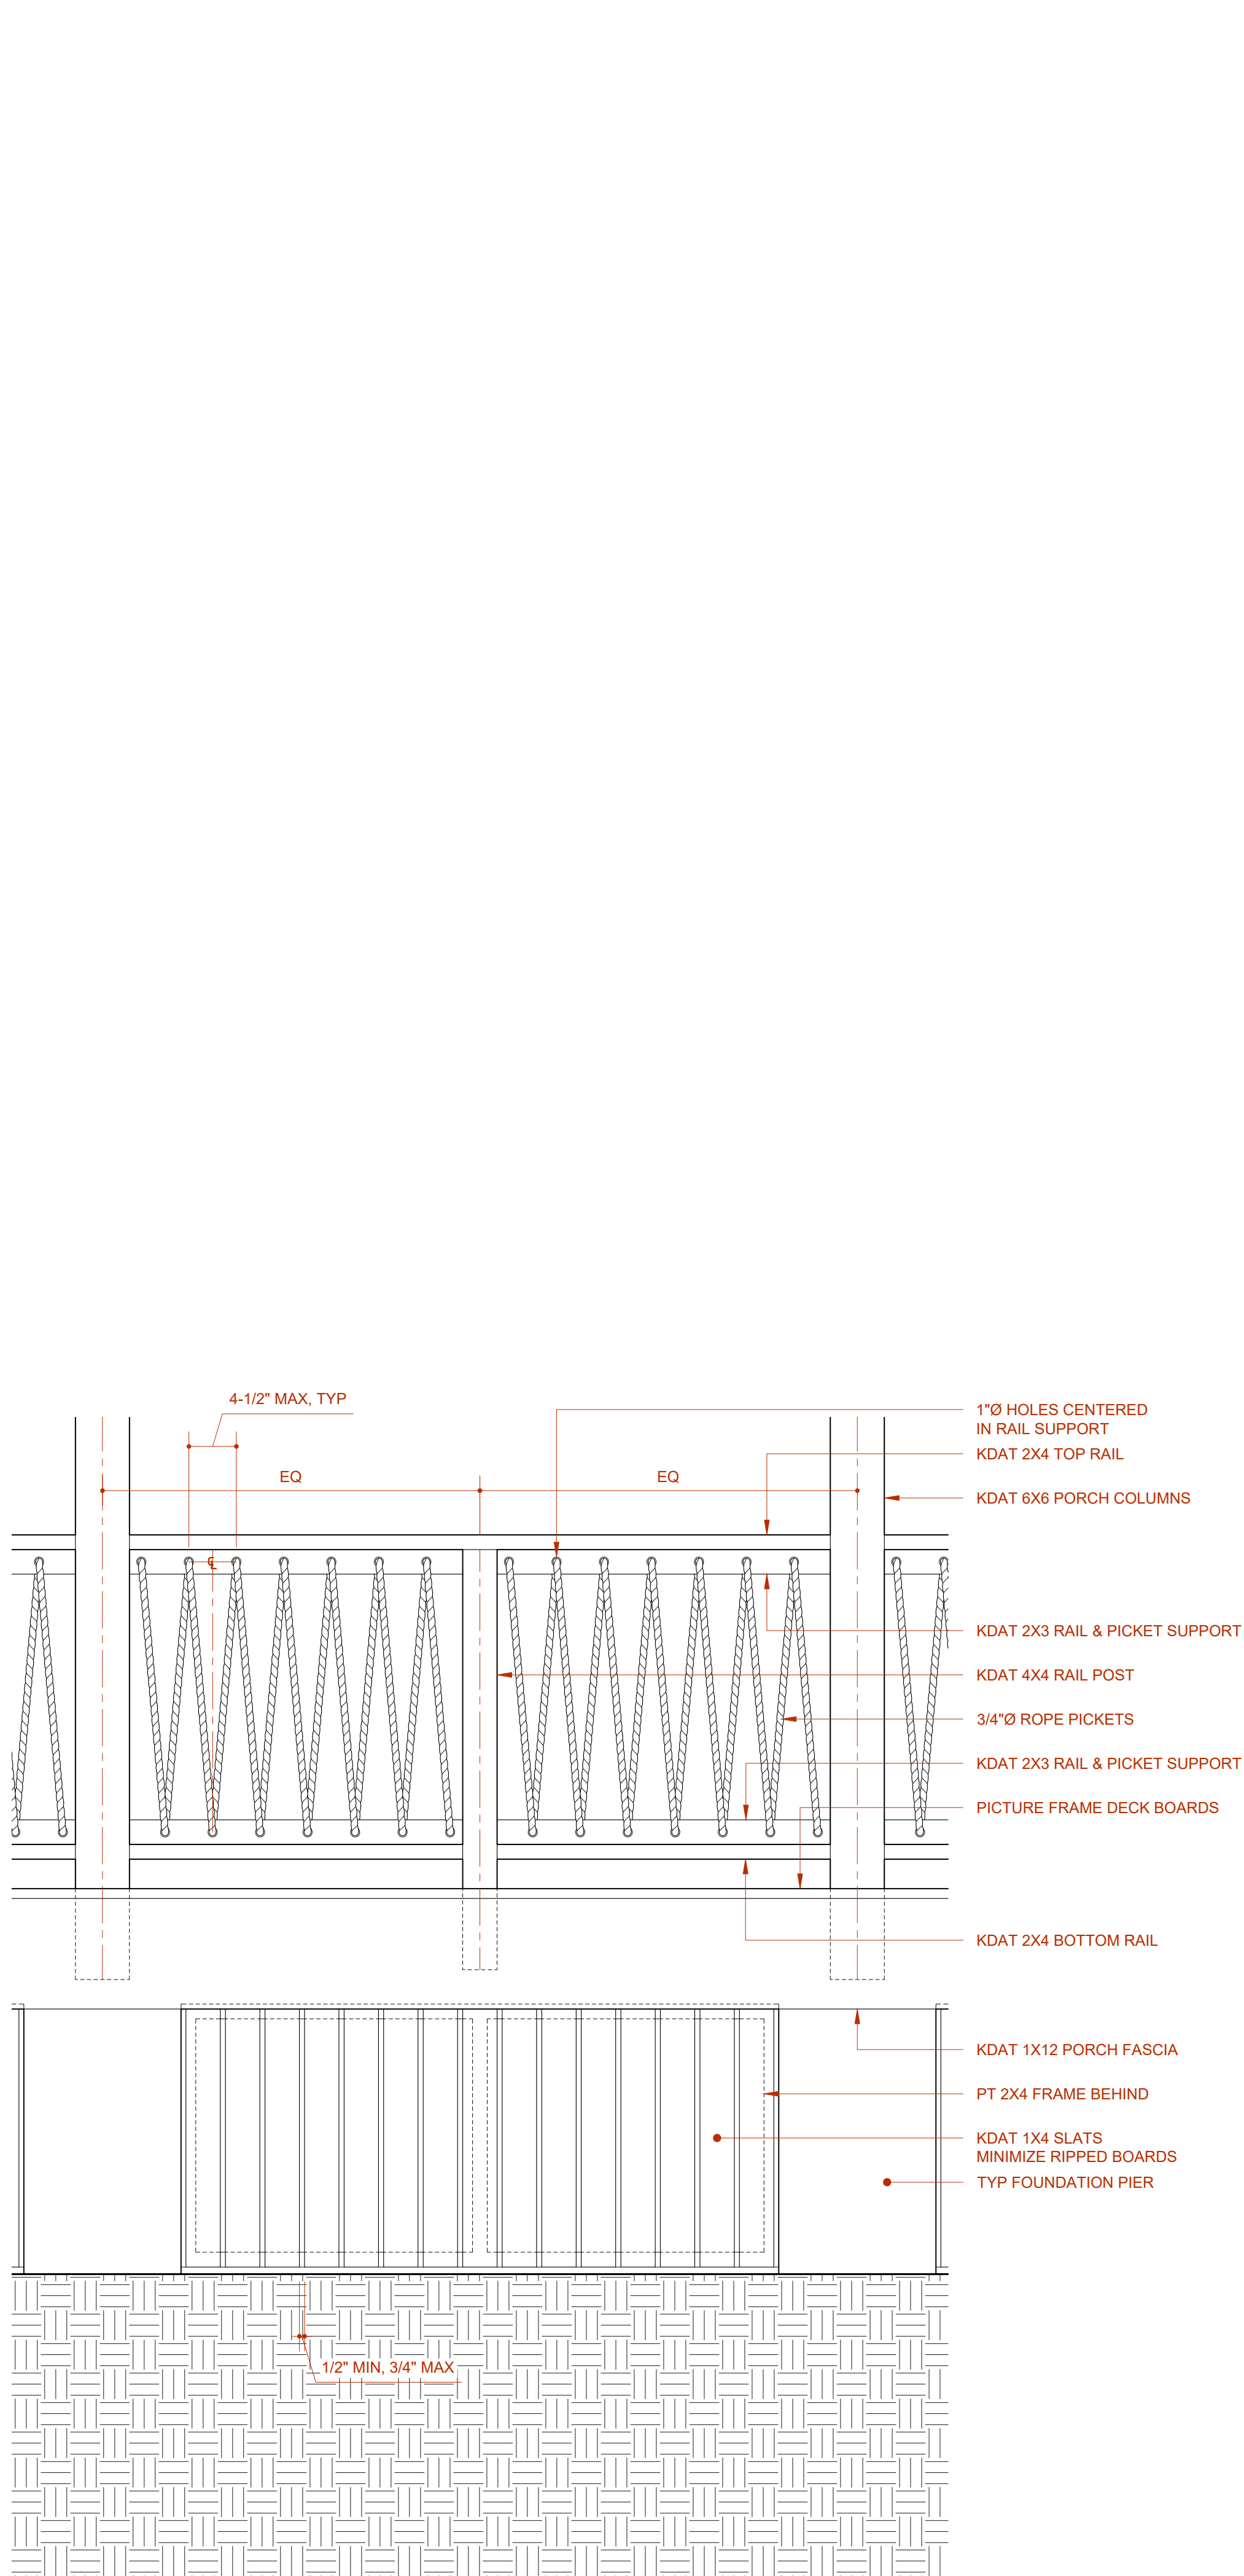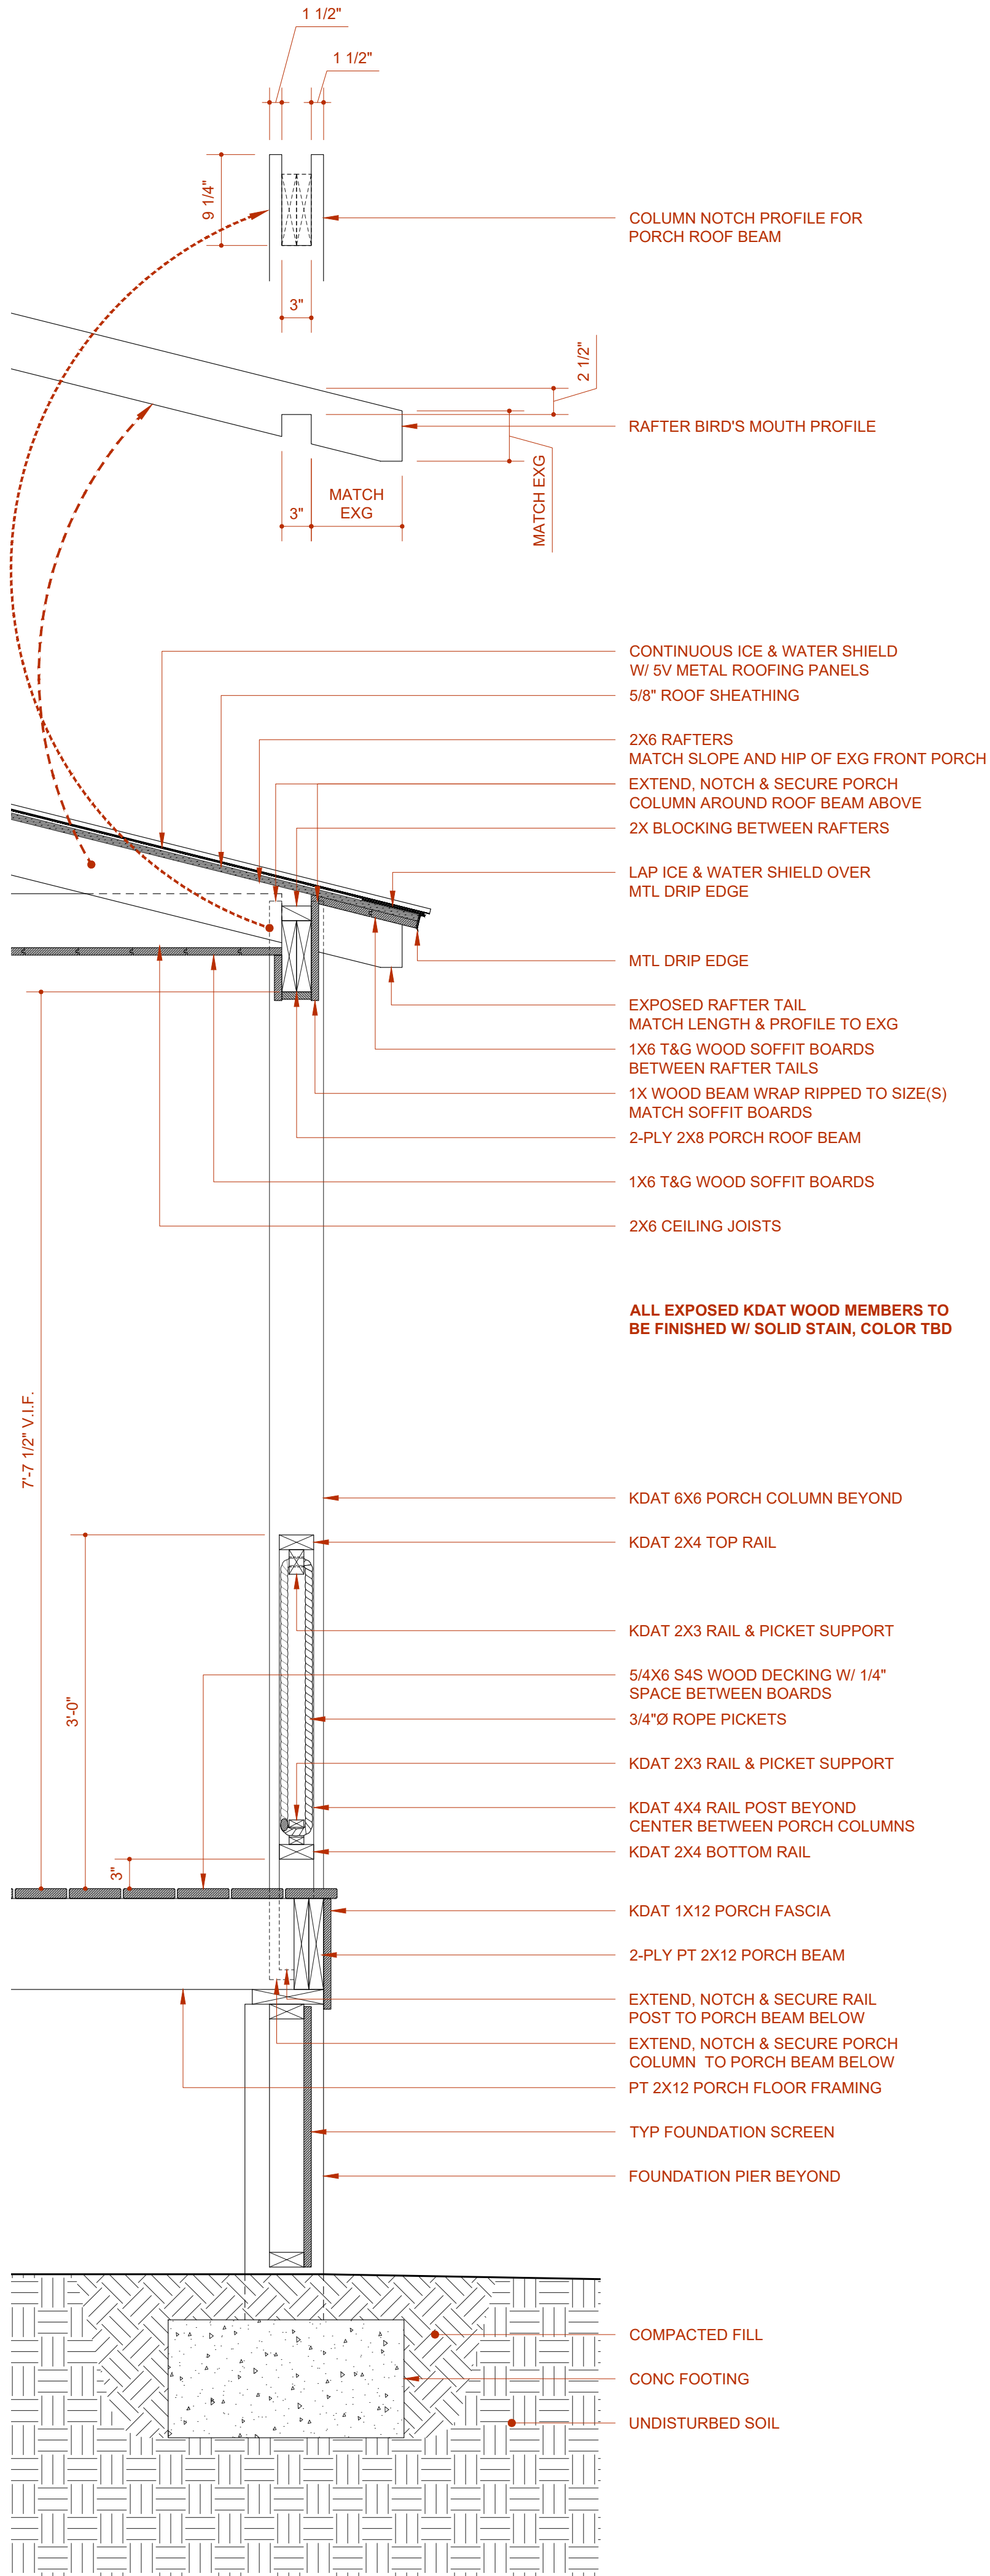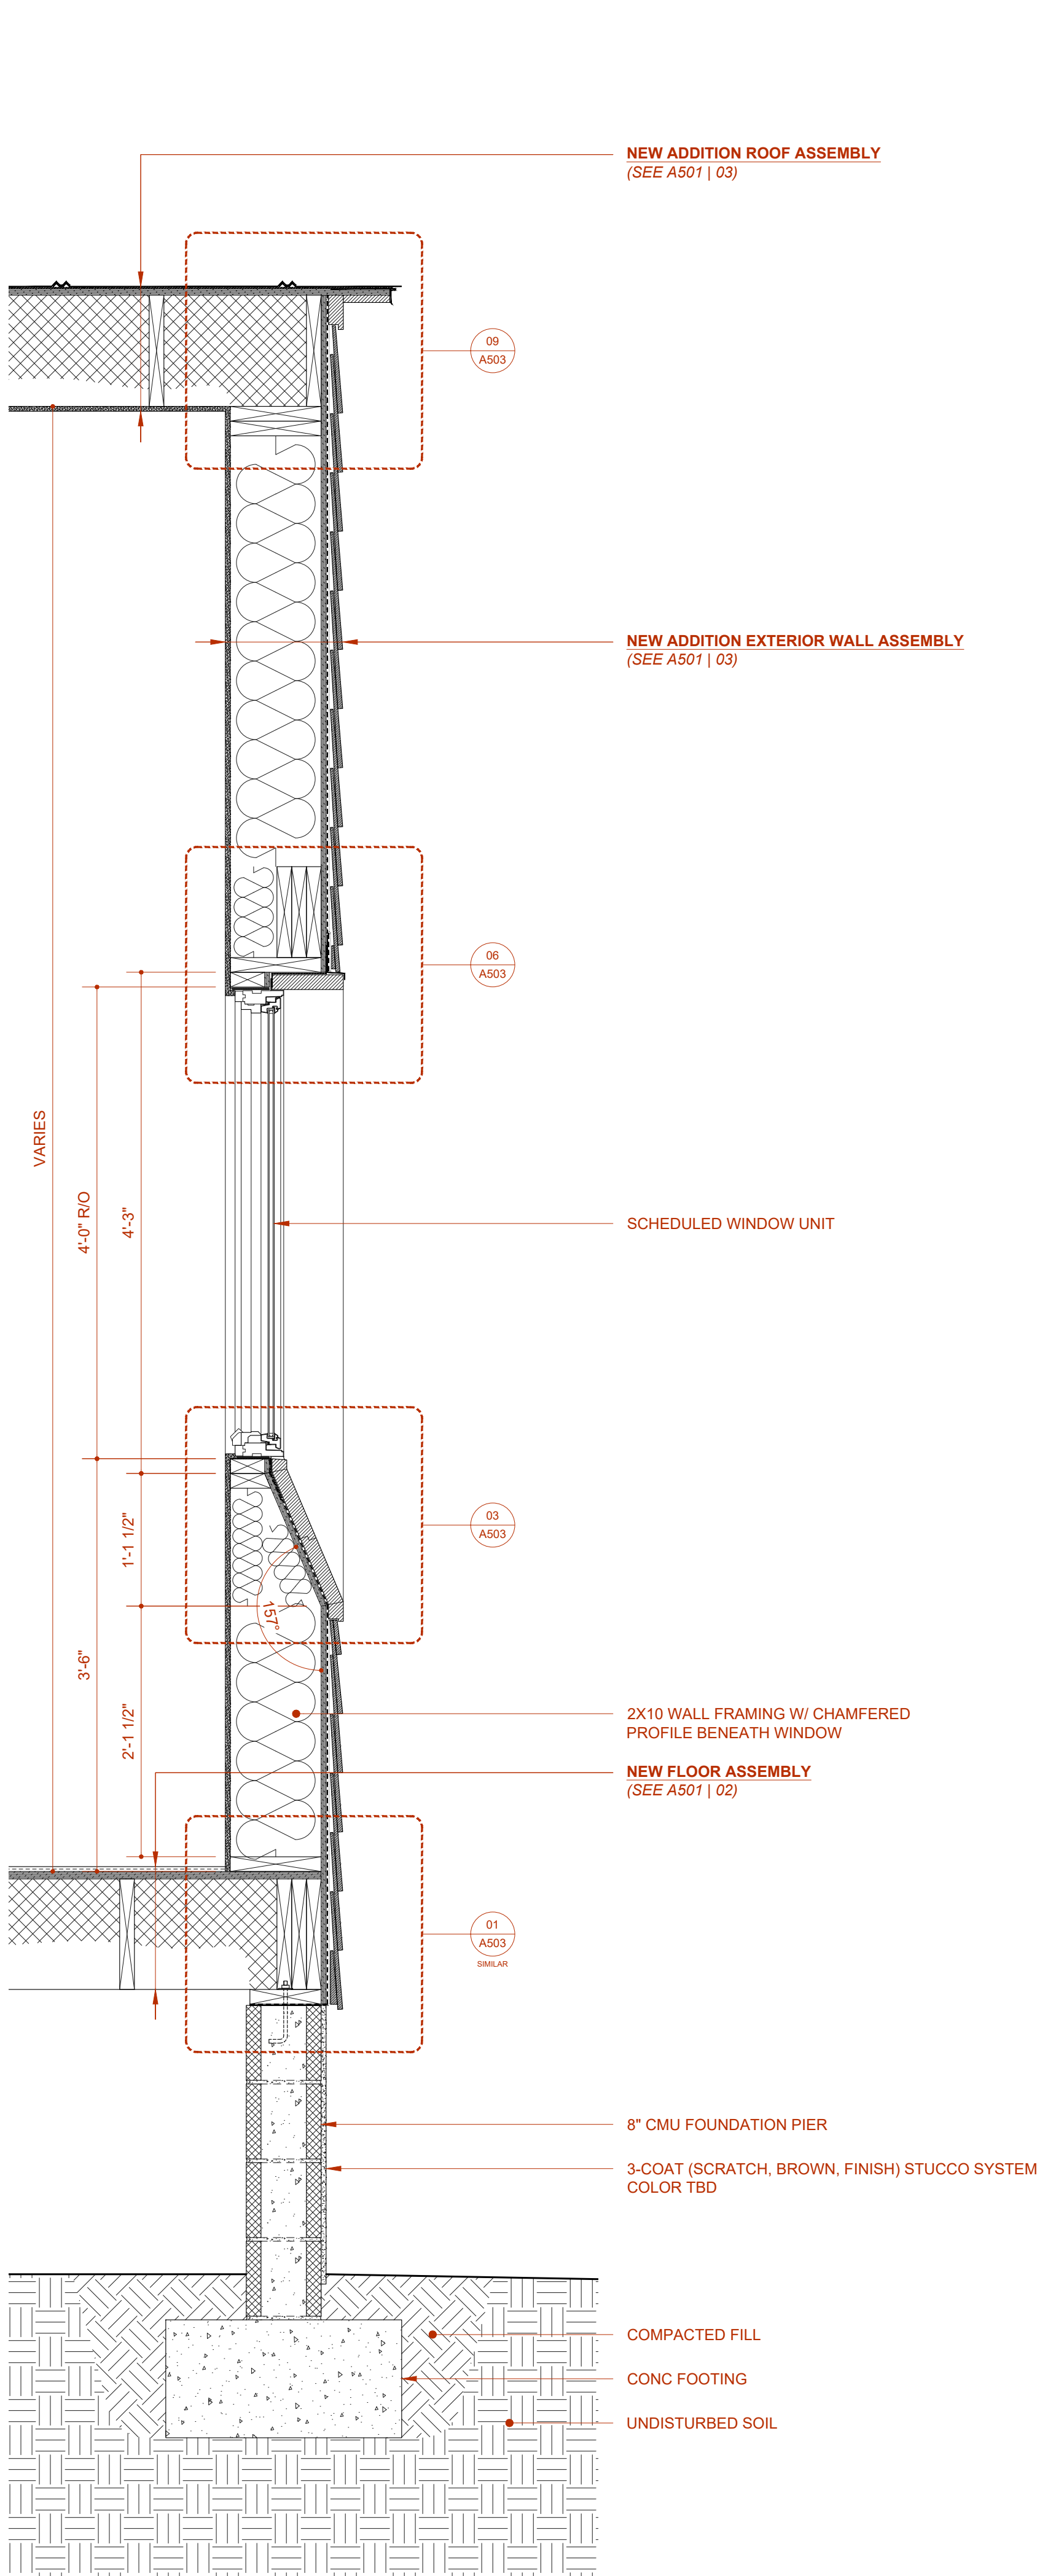


COTTAGE
RENOVATION

409 STATION 22-1/2 ST
SULLIVANS ISLAND, SC
29482


NO.	ISSUE	DATE
01	DRB CONCEPTUAL REVIEW	8/21/2026
02	DRB FINAL REVIEW	9/21/2026

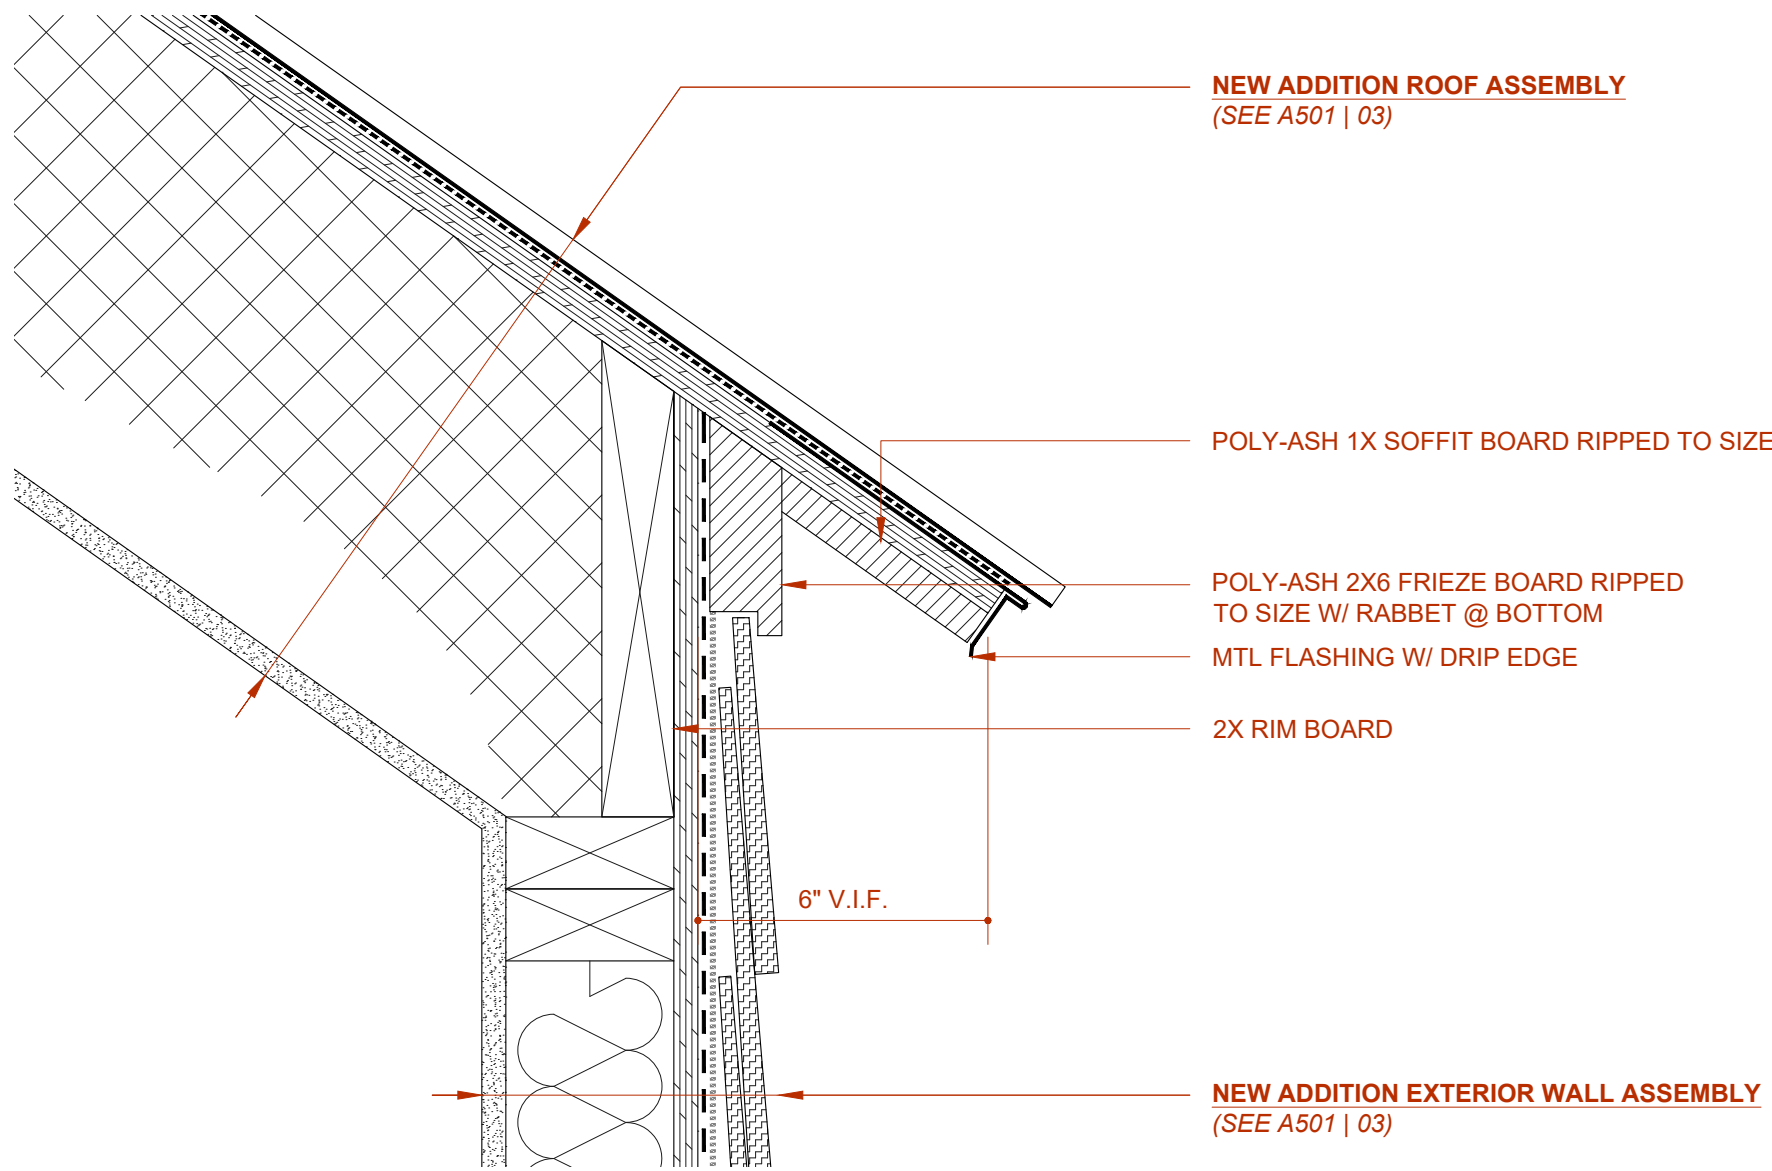


07 | EAVE @ NEW ADDITION
SCALE: 3" = 1'-0"

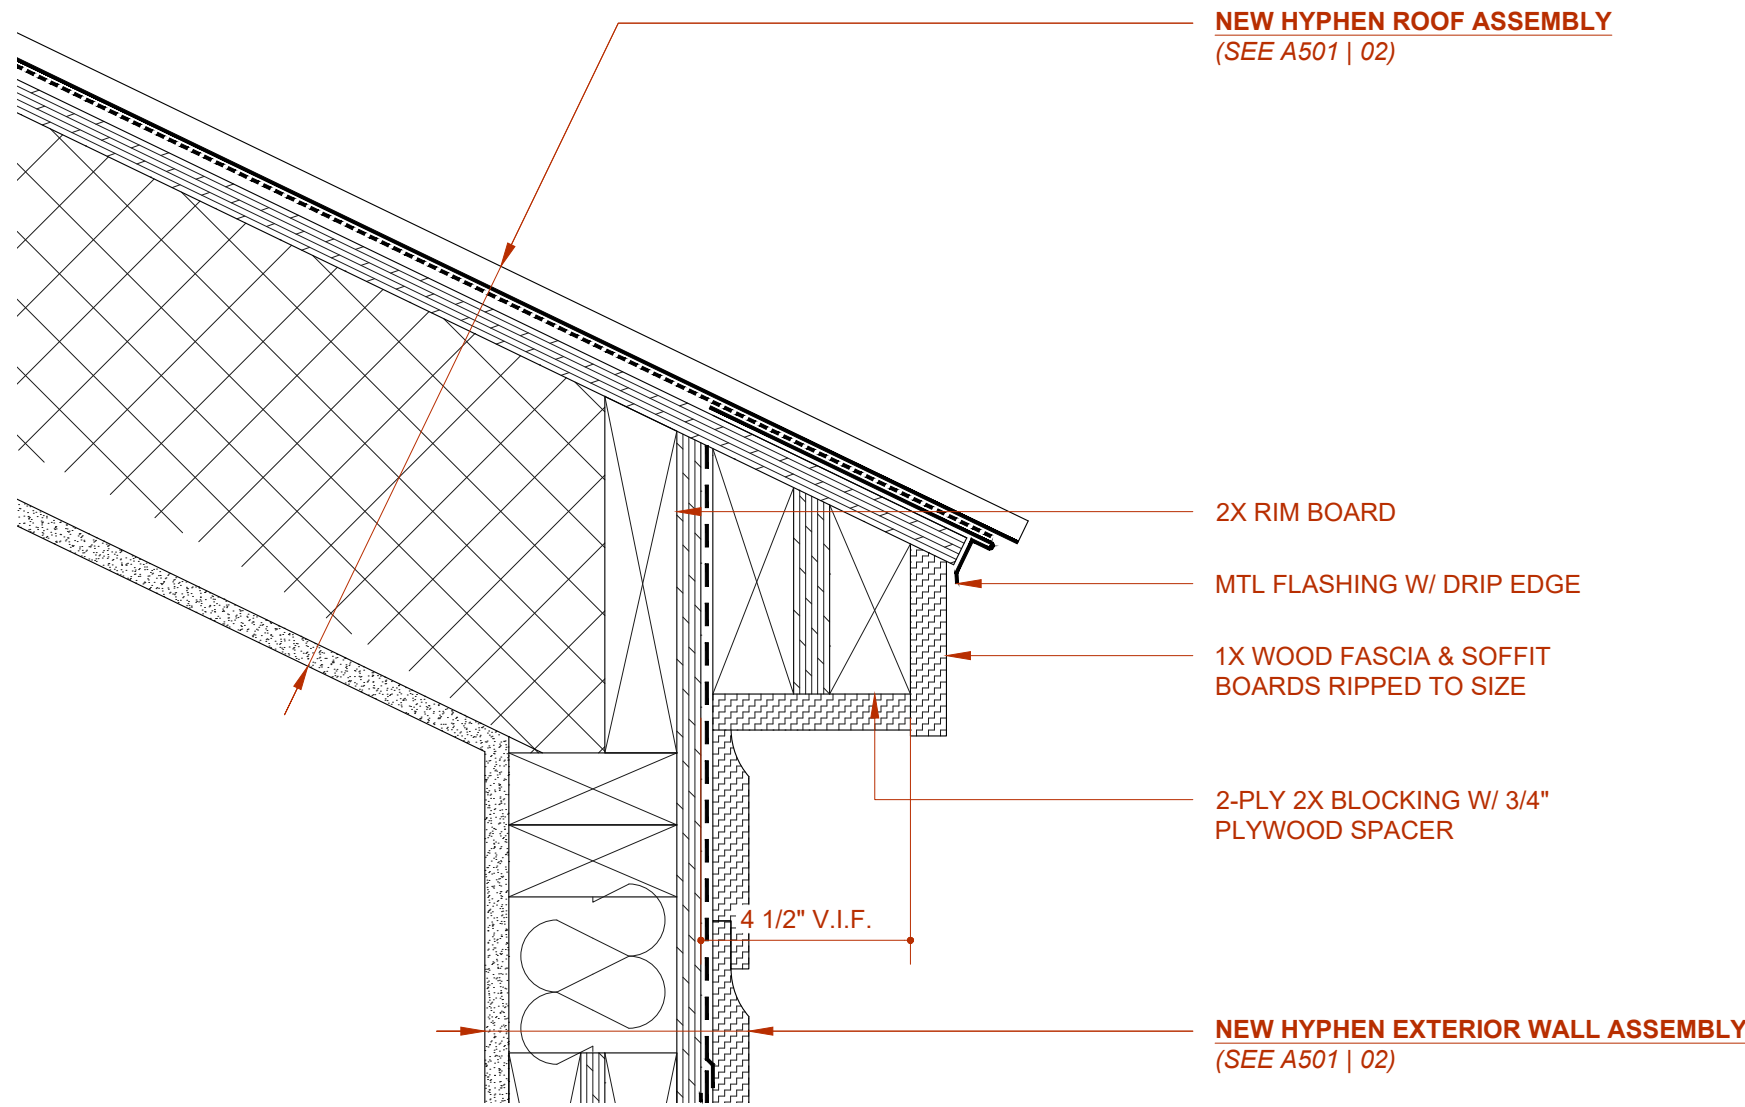


08 | EAVE @ NEW HYPHEN
SCALE: 3" = 1'-0"

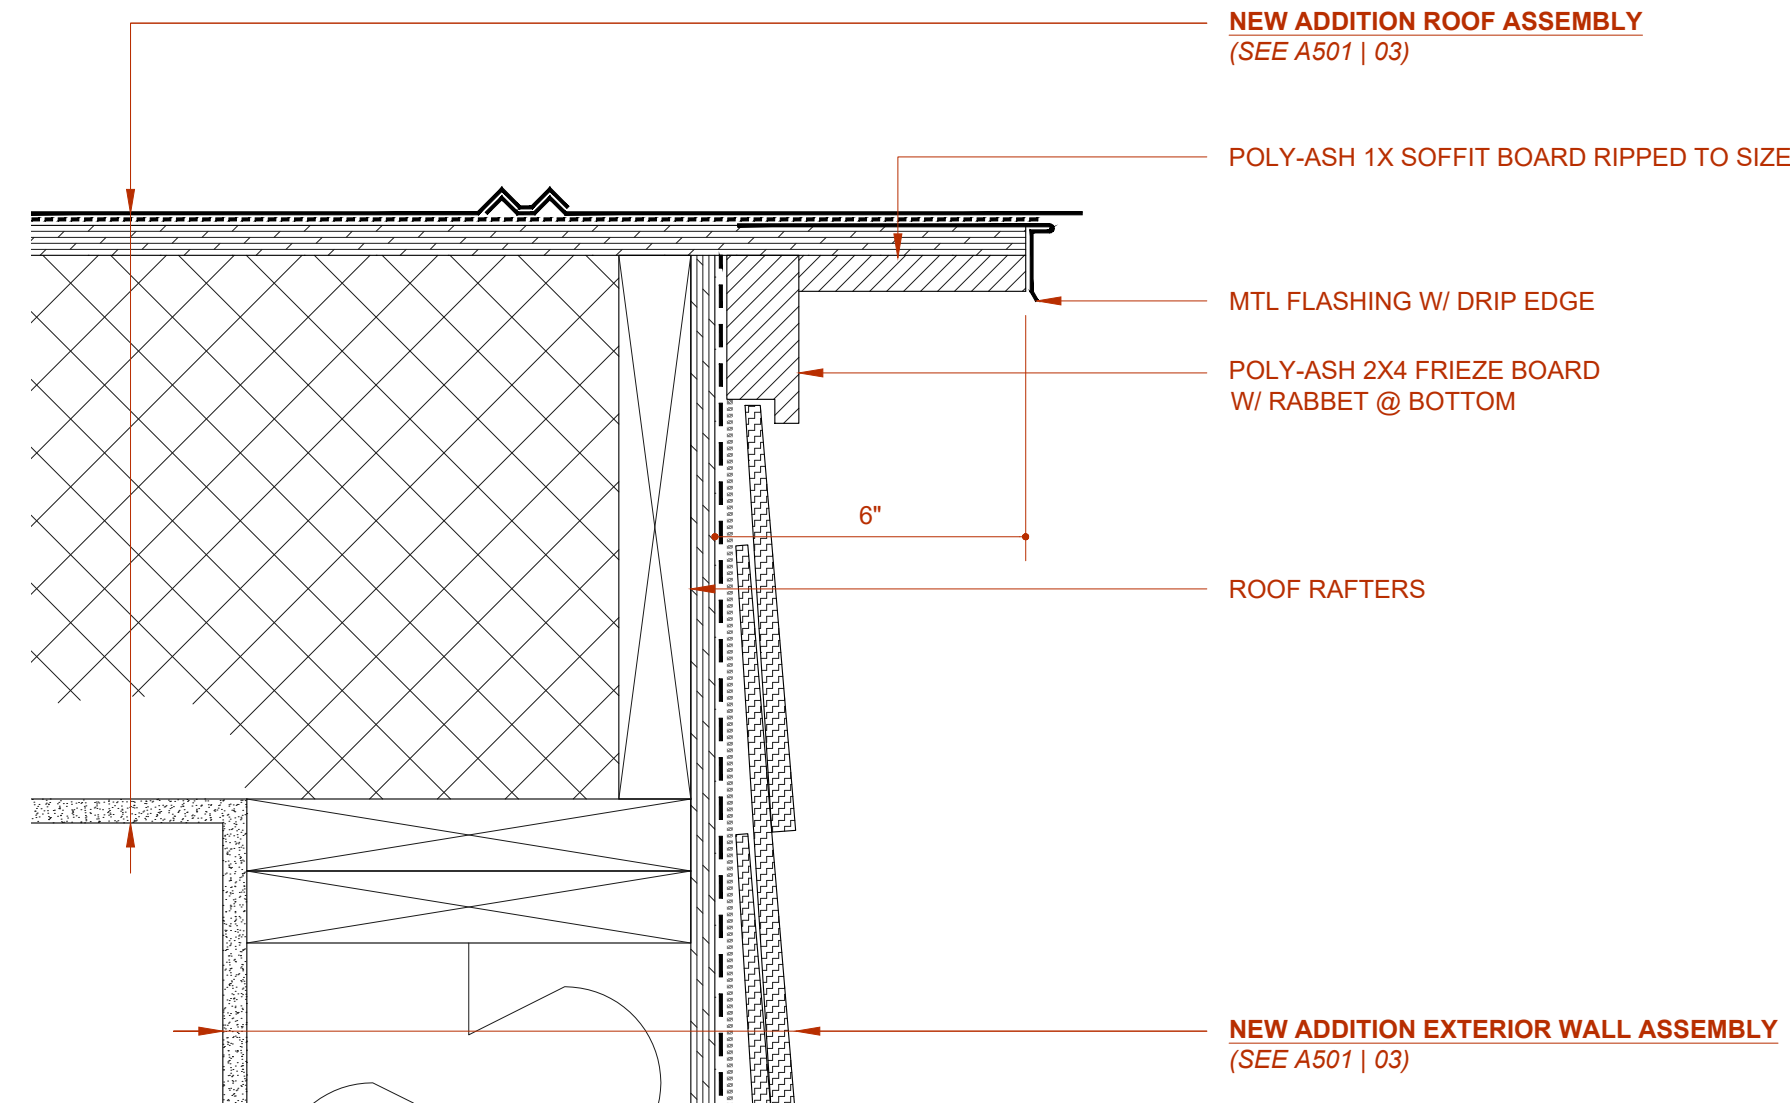


09 | RAKE @ NEW ADDITION
SCALE: 3" = 1'-0"

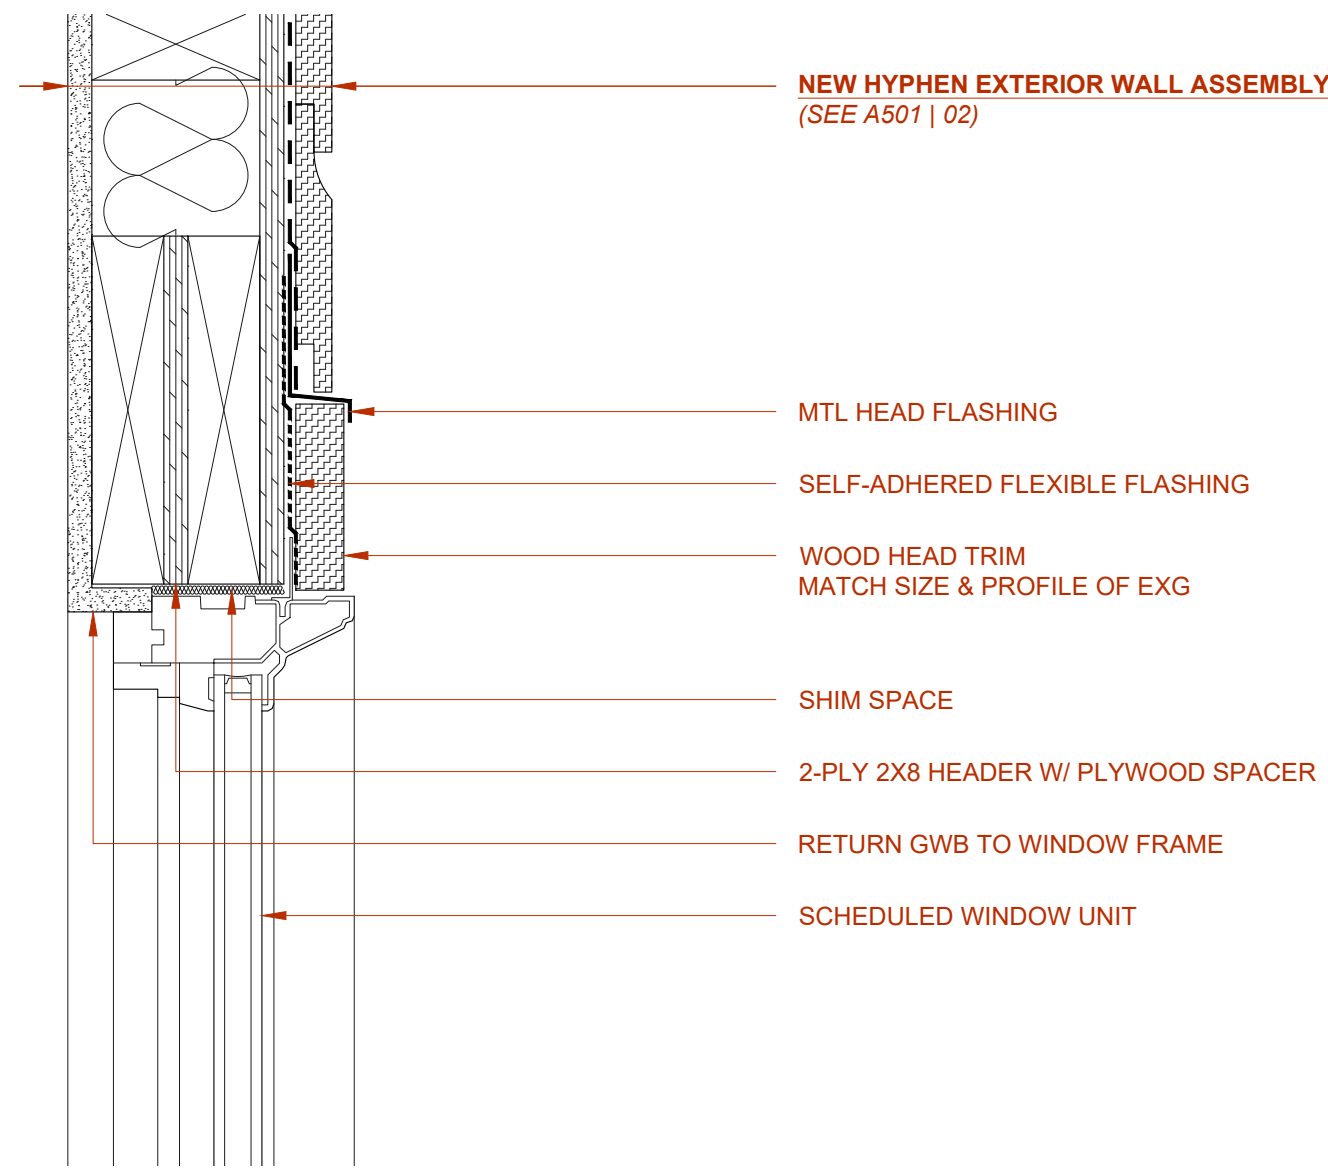


05 | WINDOW HEAD @ NEW HYPHEN
SCALE: 3" = 1'-0"

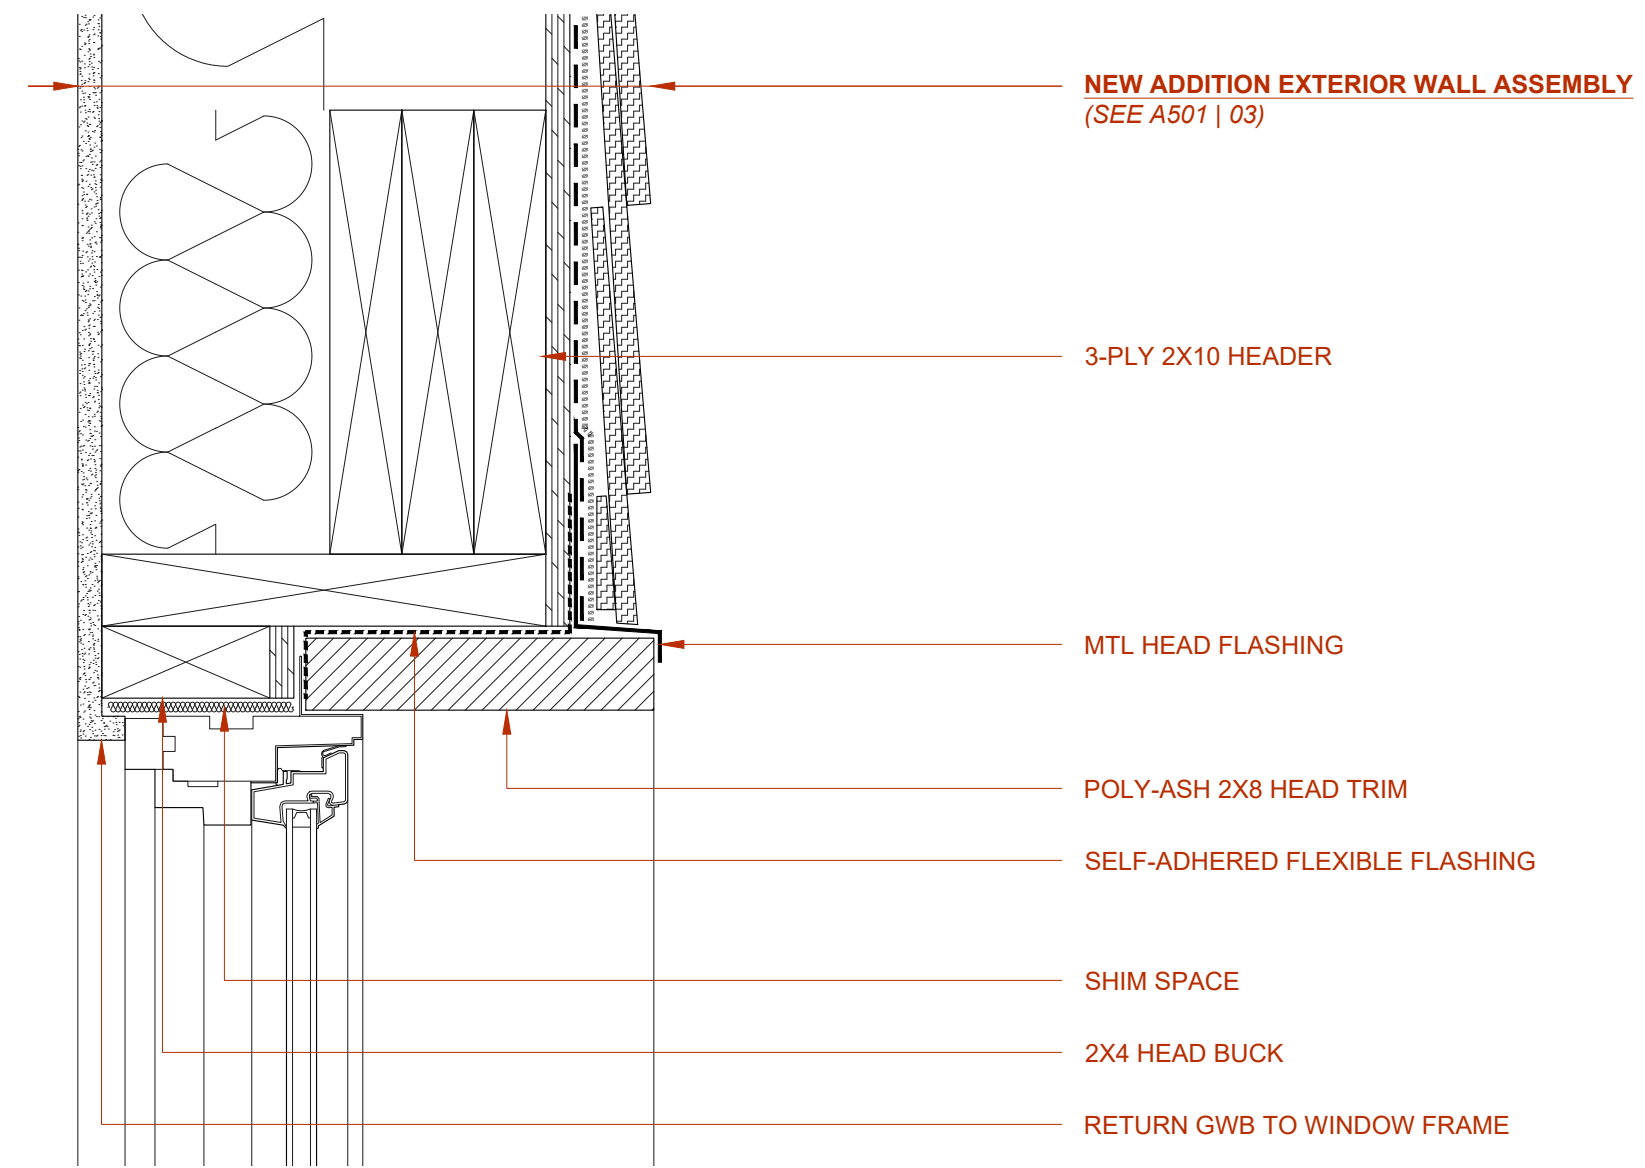


06 | WINDOW HEAD @ NEW ADDITION FRONT WALL
SCALE: 3" = 1'-0"

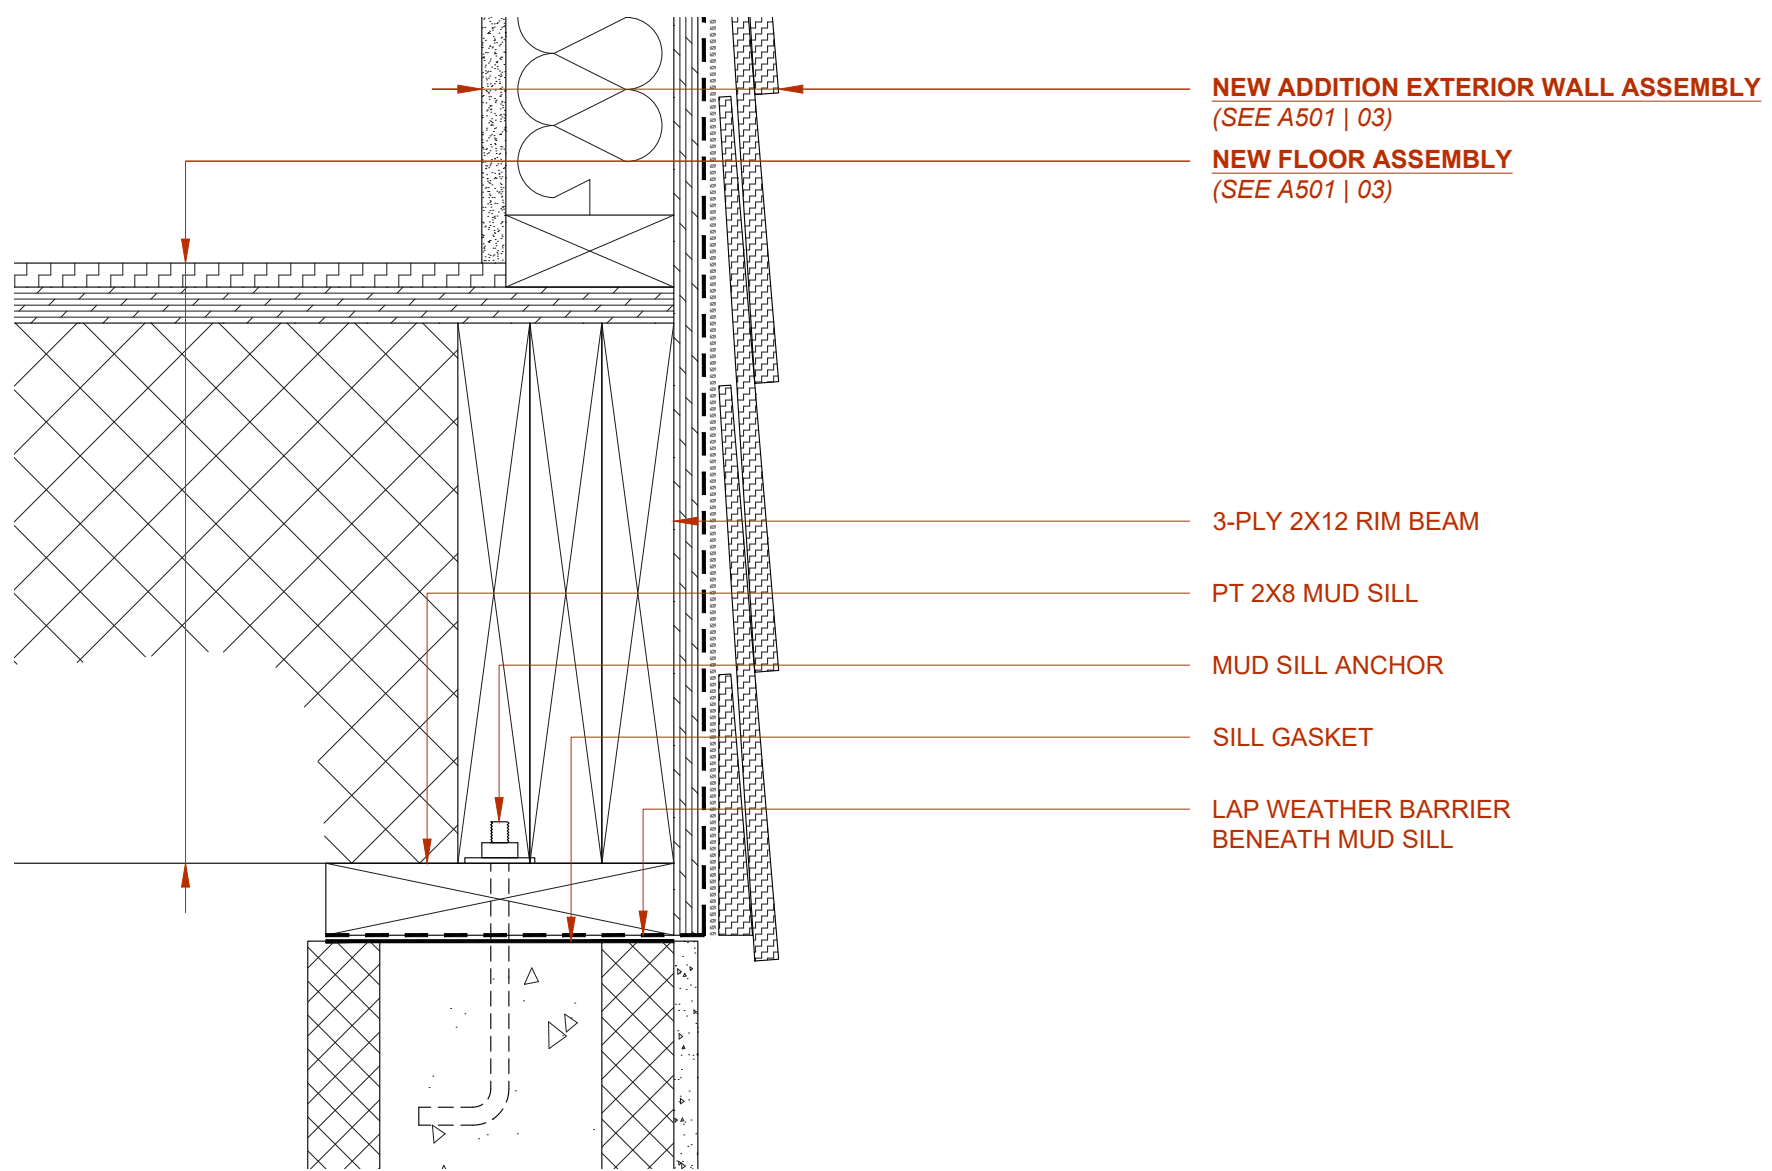

01 | WALL BASE @ NEW ADDITION
SCALE: 3" = 1'-0"

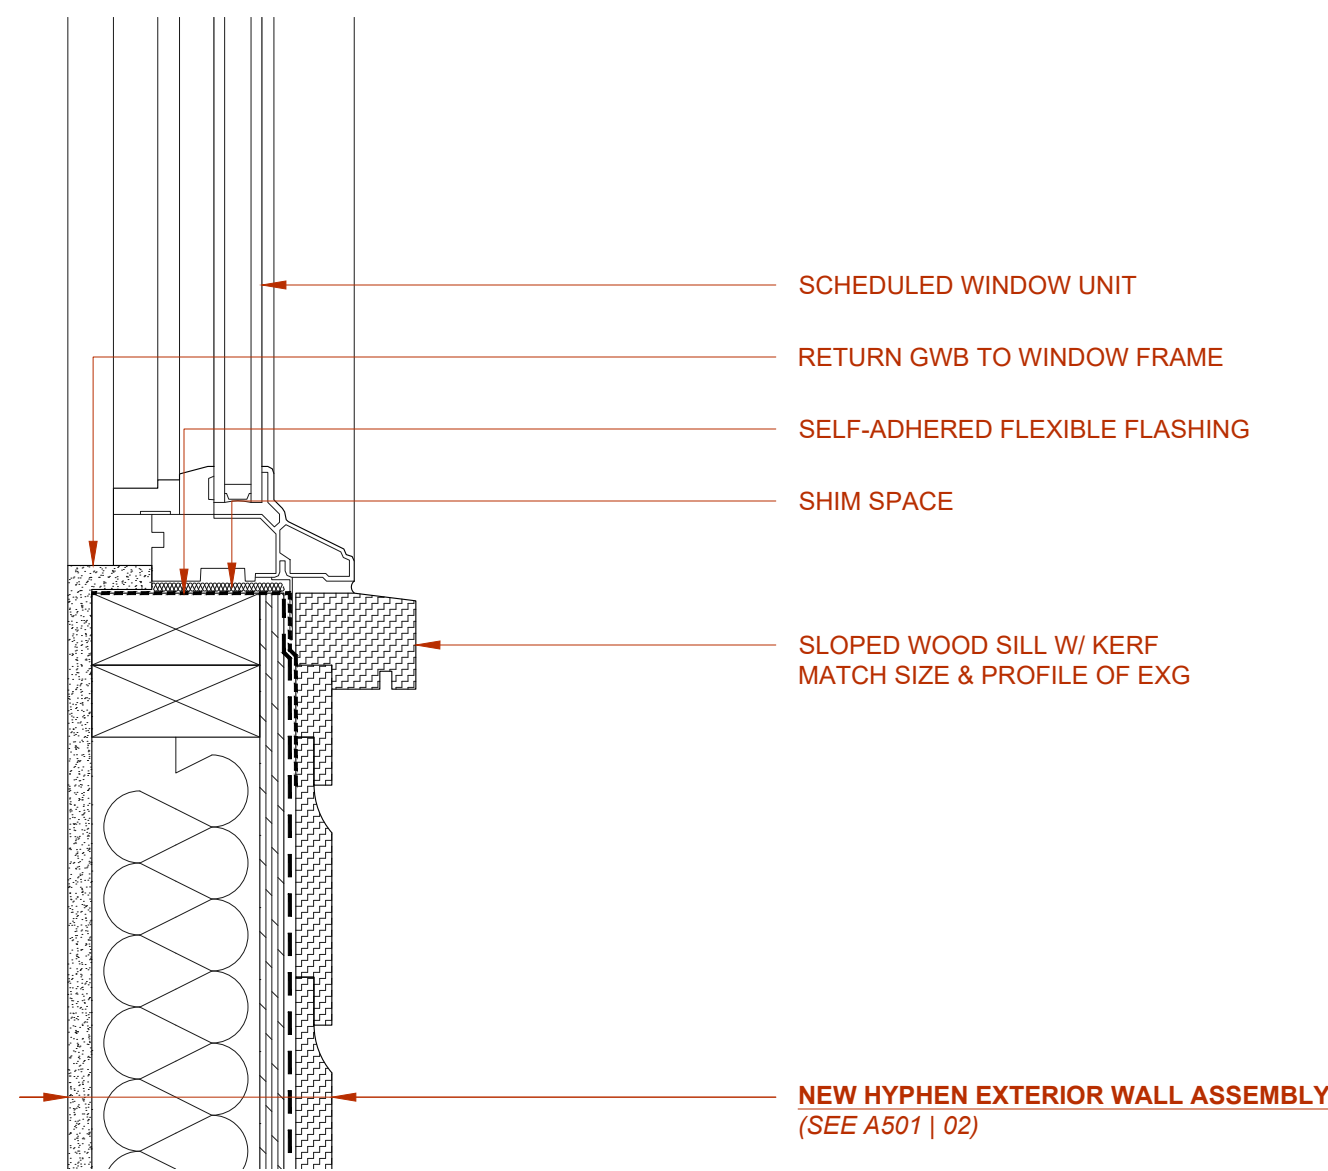

02 | WINDOW SILL @ NEW HYPHEN
SCALE: 3" = 1'-0"

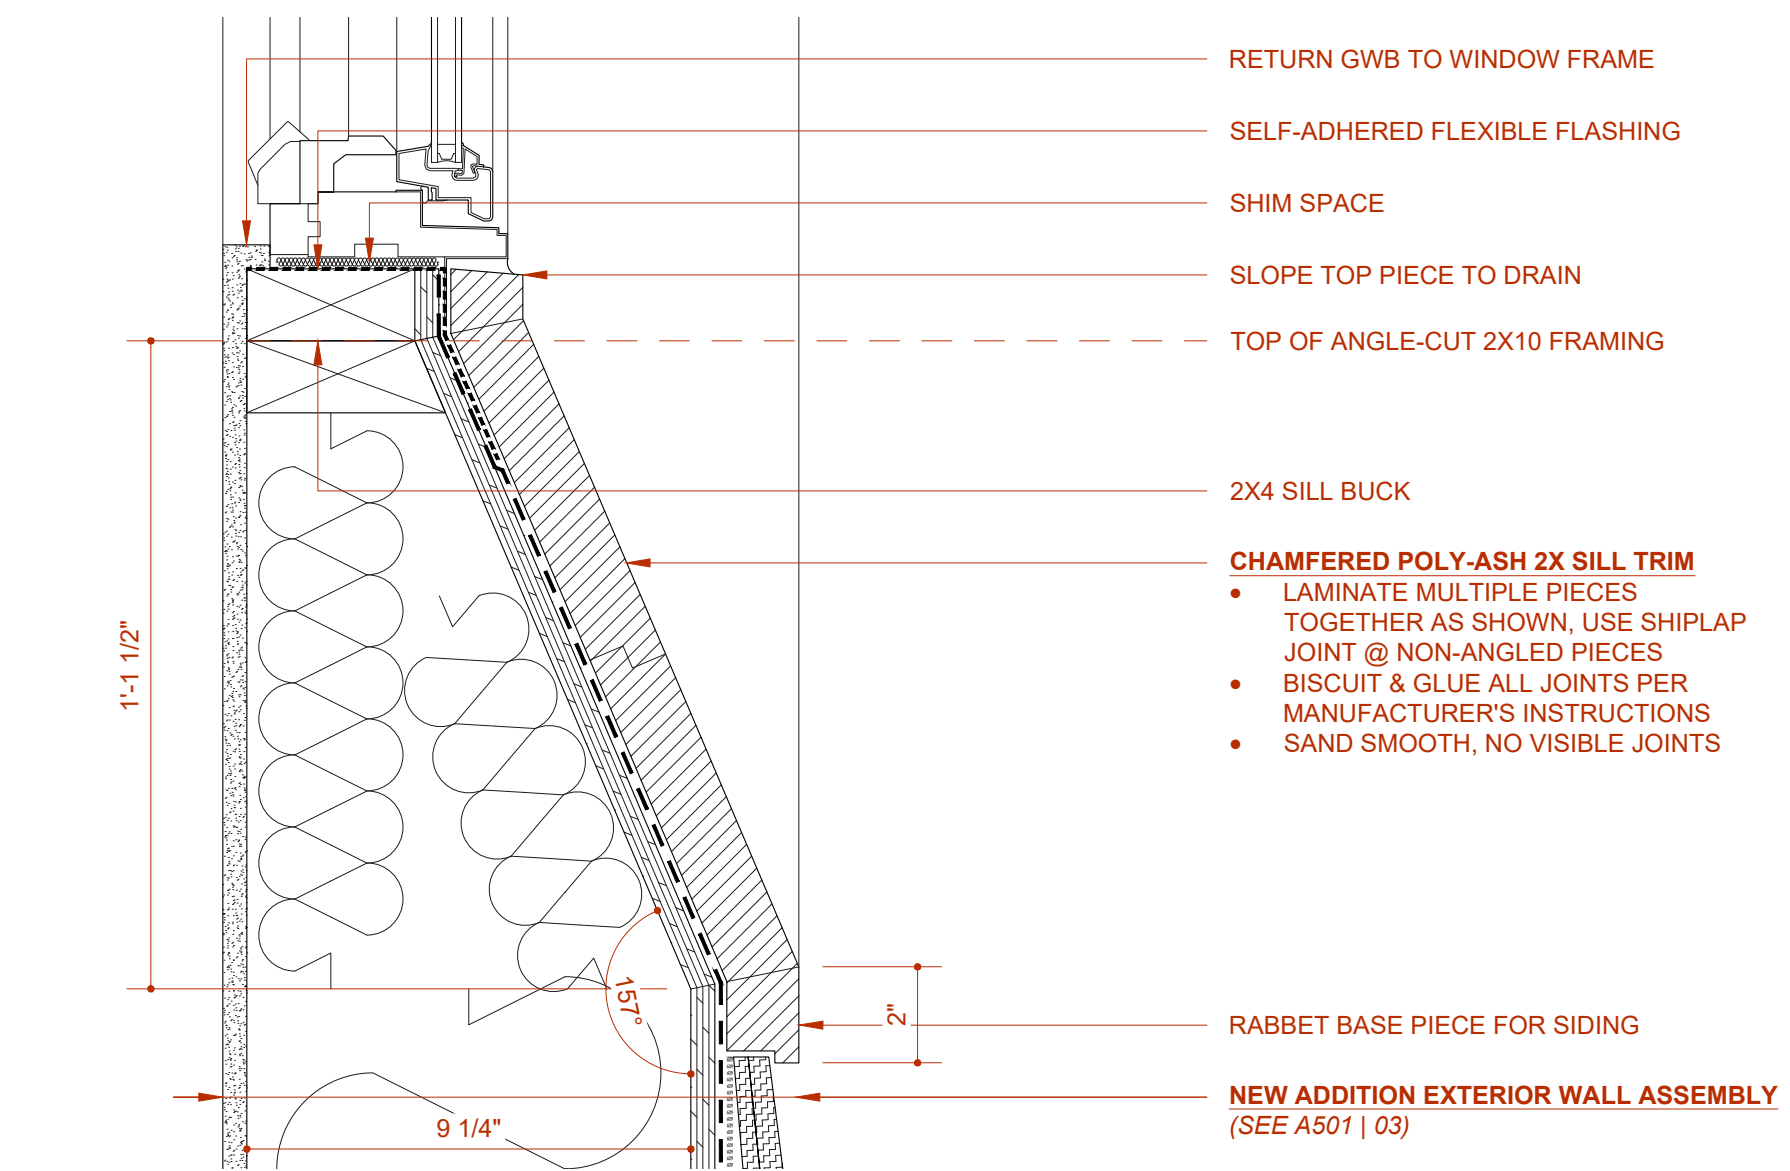


03 | WINDOW SILL @ NEW ADDITION FRONT WALL
SCALE: 3" = 1'-0"


COTTAGE
RENOVATION

409 STATION 22-1/2 ST
SULLIVAN'S ISLAND, SC
29482


NO.	ISSUE	DATE
01	DRB CONCEPTUAL REVIEW	8/21/2026
02	DRB FINAL REVIEW	9/21/2026

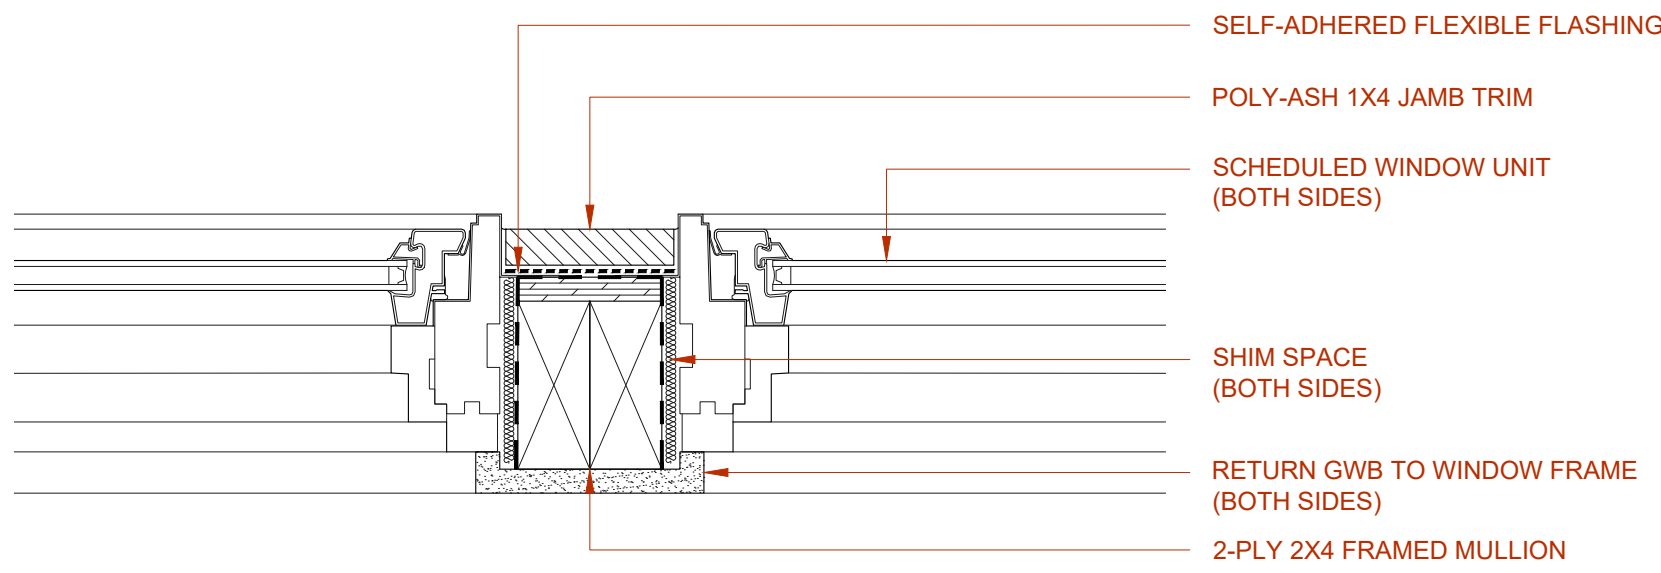


07 | FRAMED MULLION @ NEW ADDITION REAR WALL
SCALE: 3" = 1'-0"

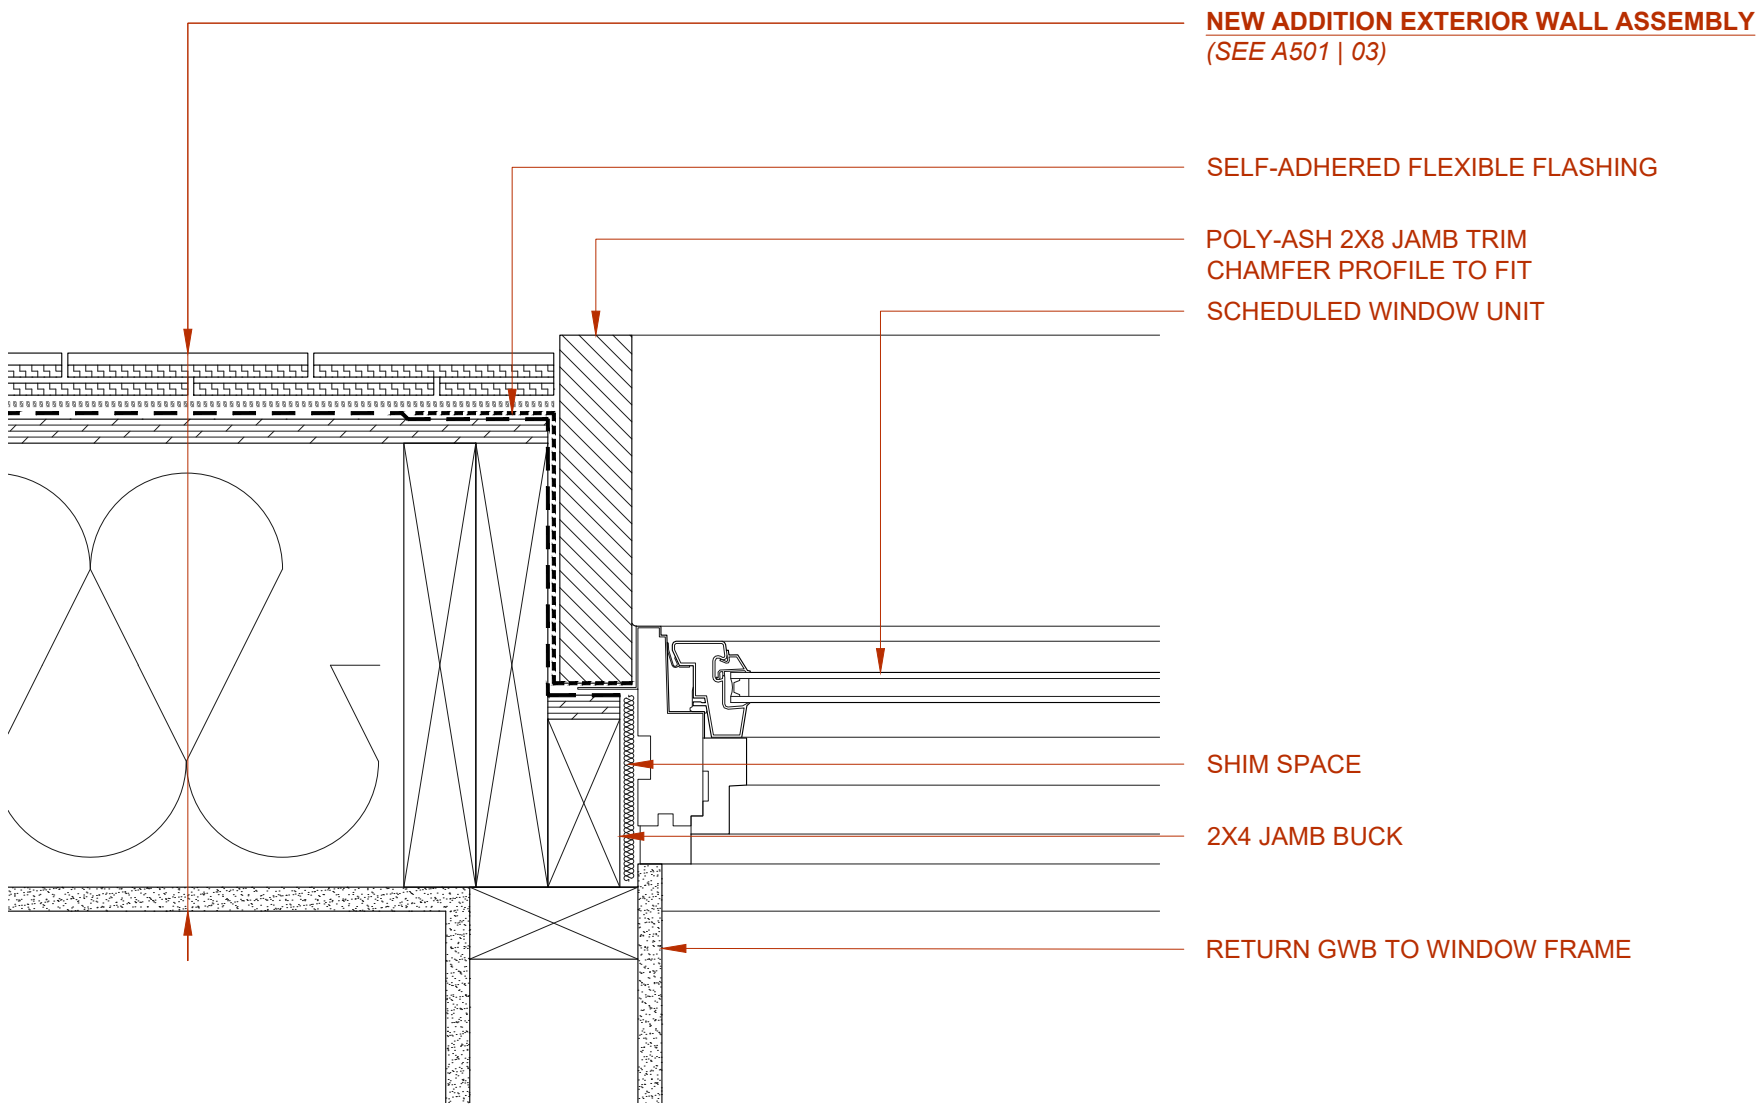


08 | WINDOW JAMB @ NEW ADDITION FRONT WALL
SCALE: 3" = 1'-0"

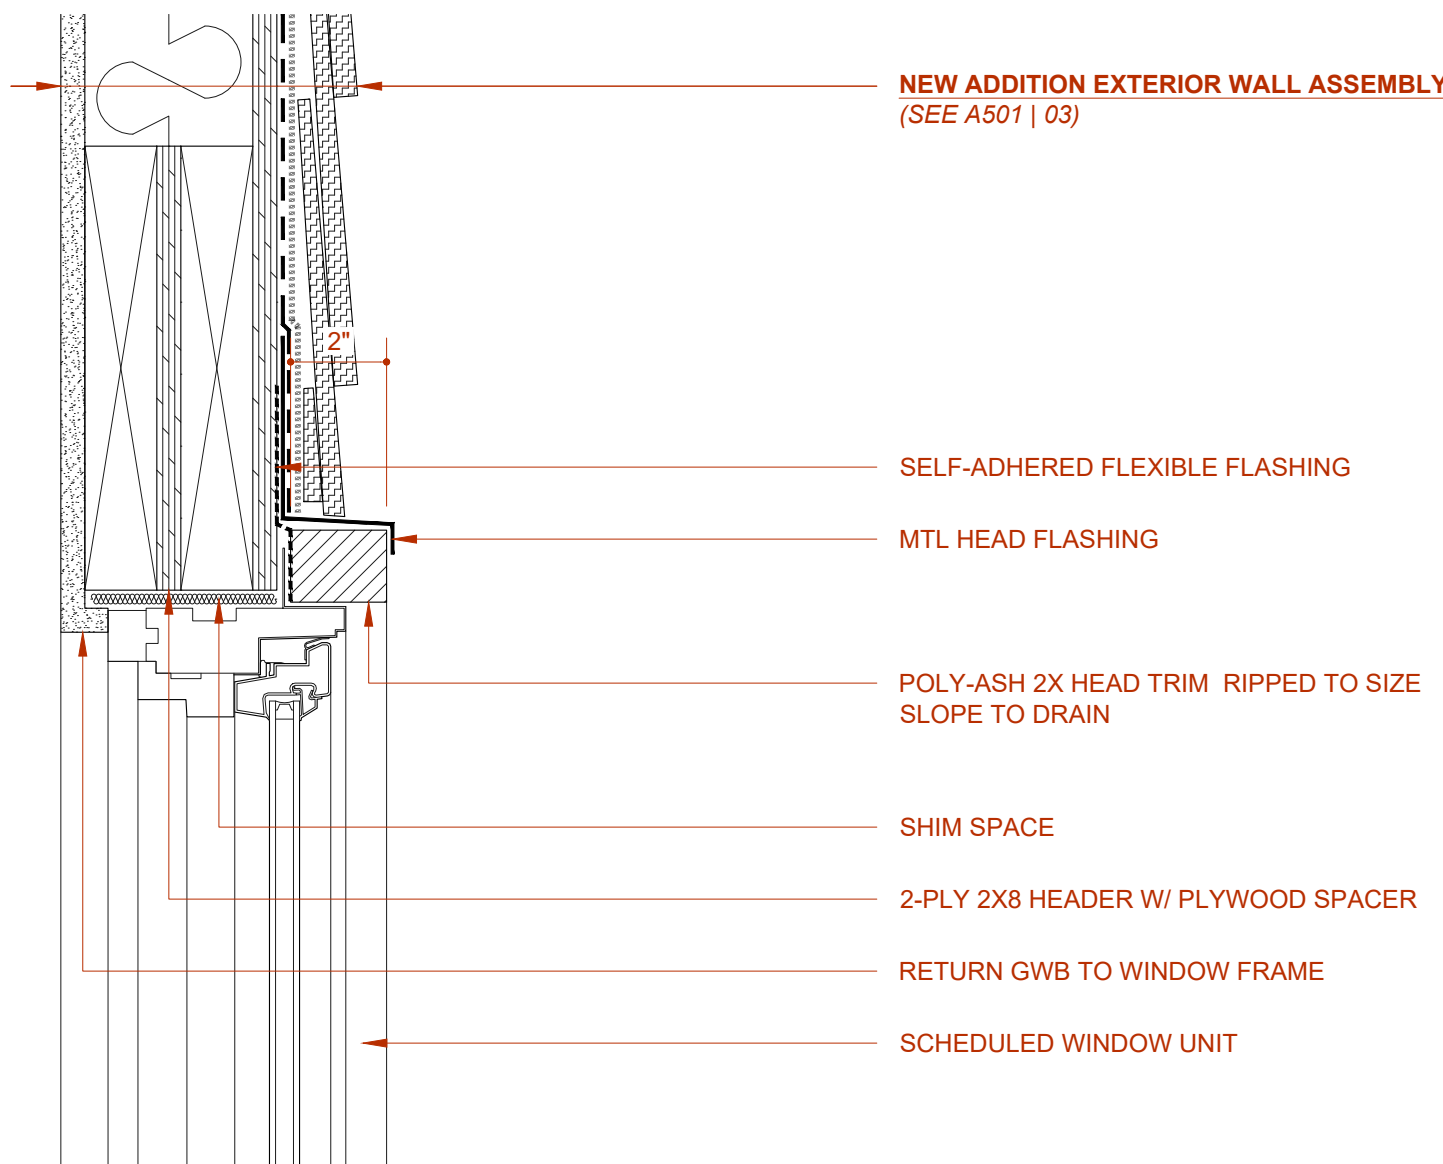


04 | WINDOW HEAD @ NEW ADDITION REAR WALL
SCALE: 3" = 1'-0"

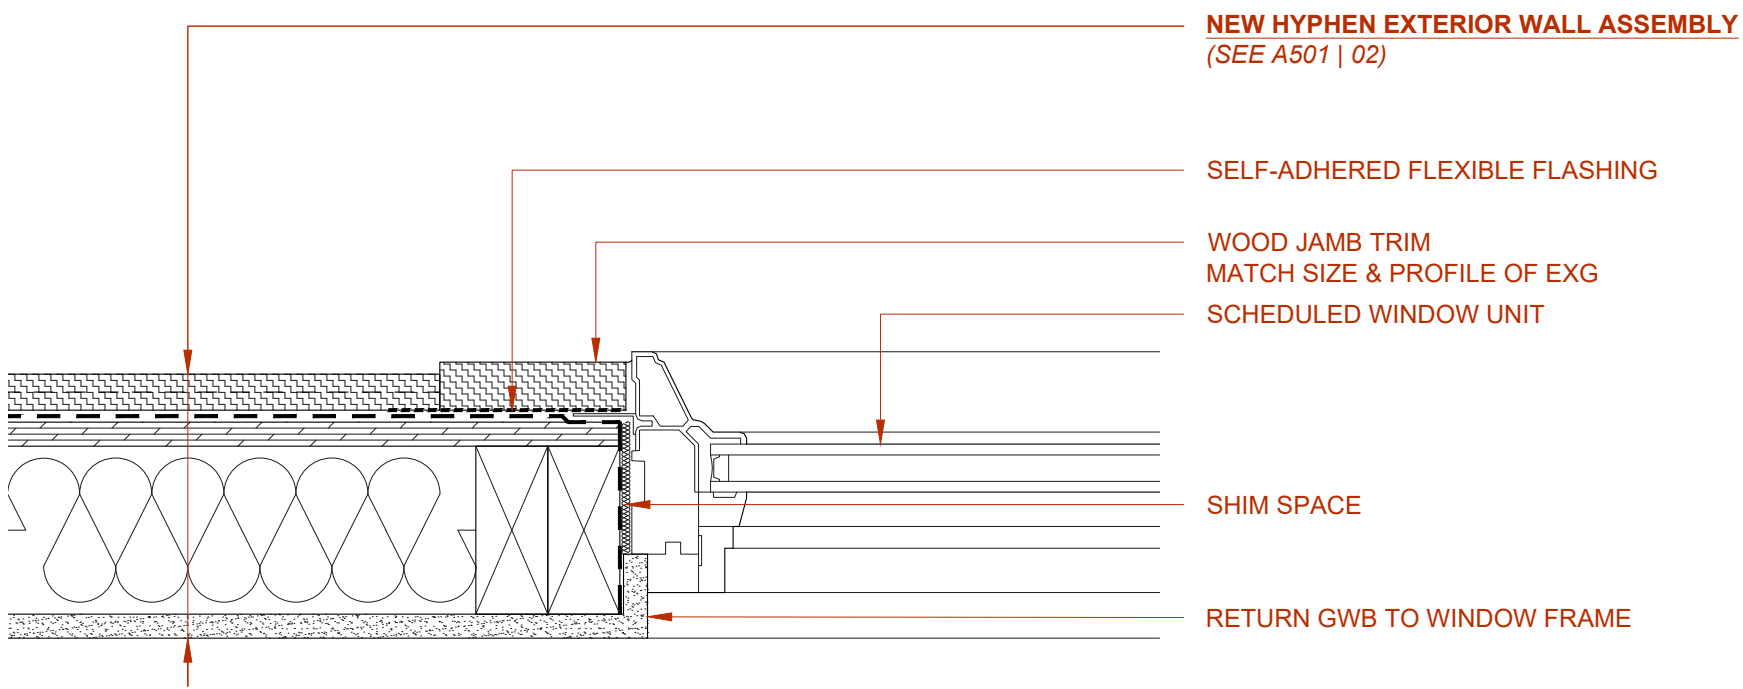


05 | WINDOW JAMB @ NEW HYPHEN
SCALE: 3" = 1'-0"

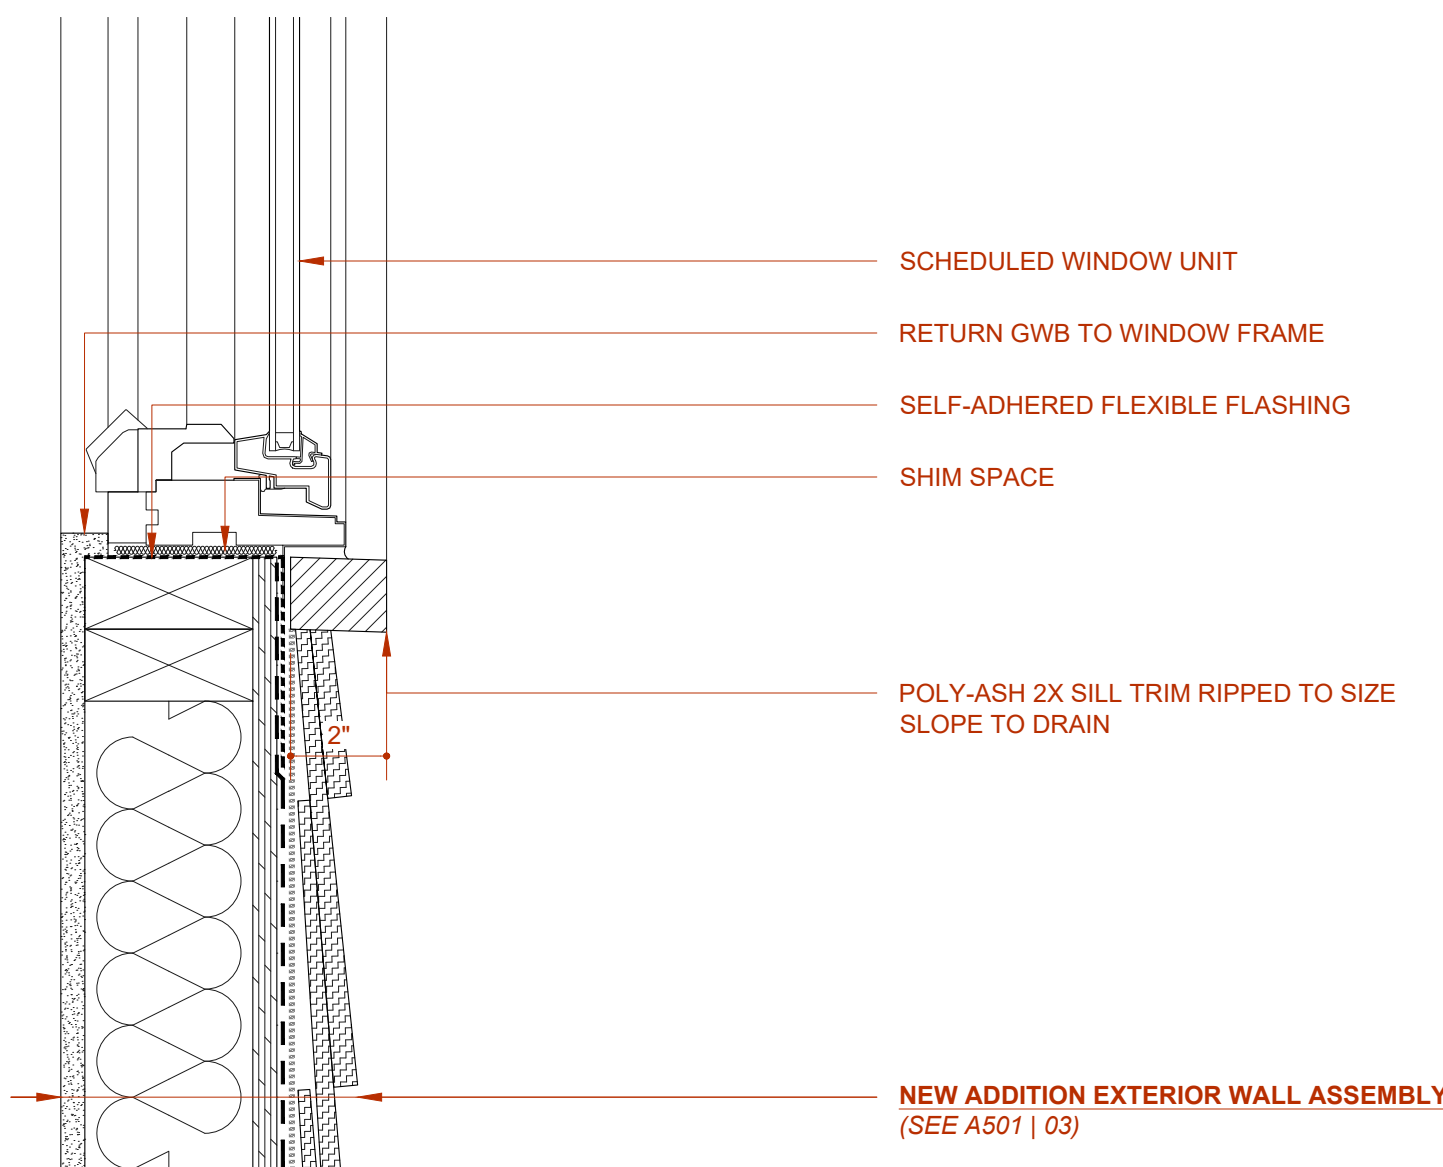

01 | WINDOW SILL @ NEW ADDITION REAR WALL
SCALE: 3" = 1'-0"

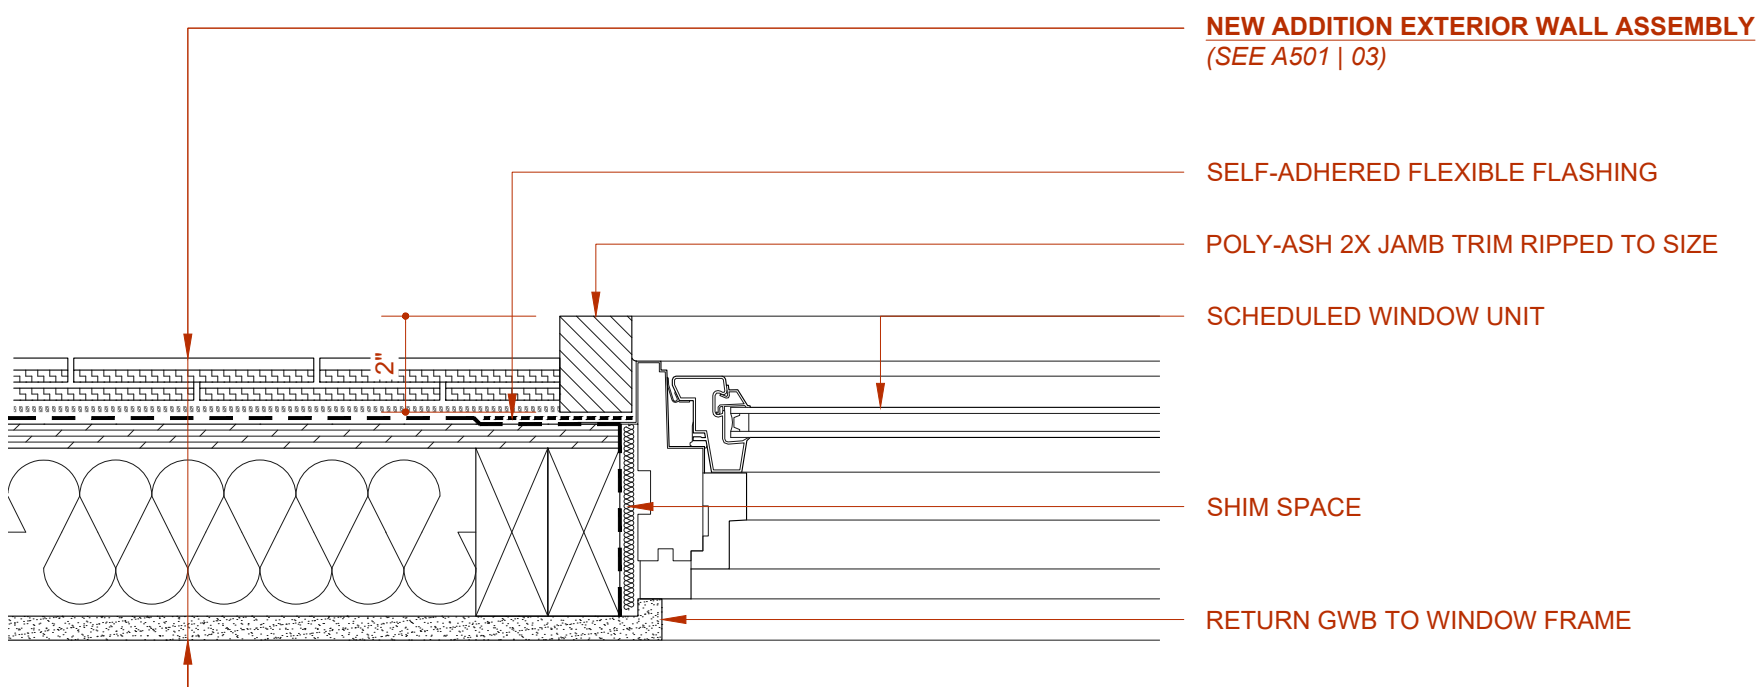

02 | WINDOW JAMB @ NEW ADDITION REAR WALL
SCALE: 3" = 1'-0"

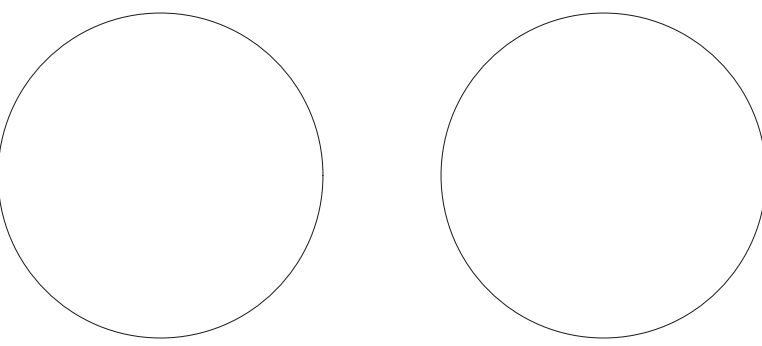

COTTAGE
RENOVATION

409 STATION 22-1/2 ST
SULLIVAN'S ISLAND, SC
29482

NO.	ISSUE	DATE
01	DRB CONCEPTUAL REVIEW	8/21/2026
02	DRB FINAL REVIEW	9/21/2026