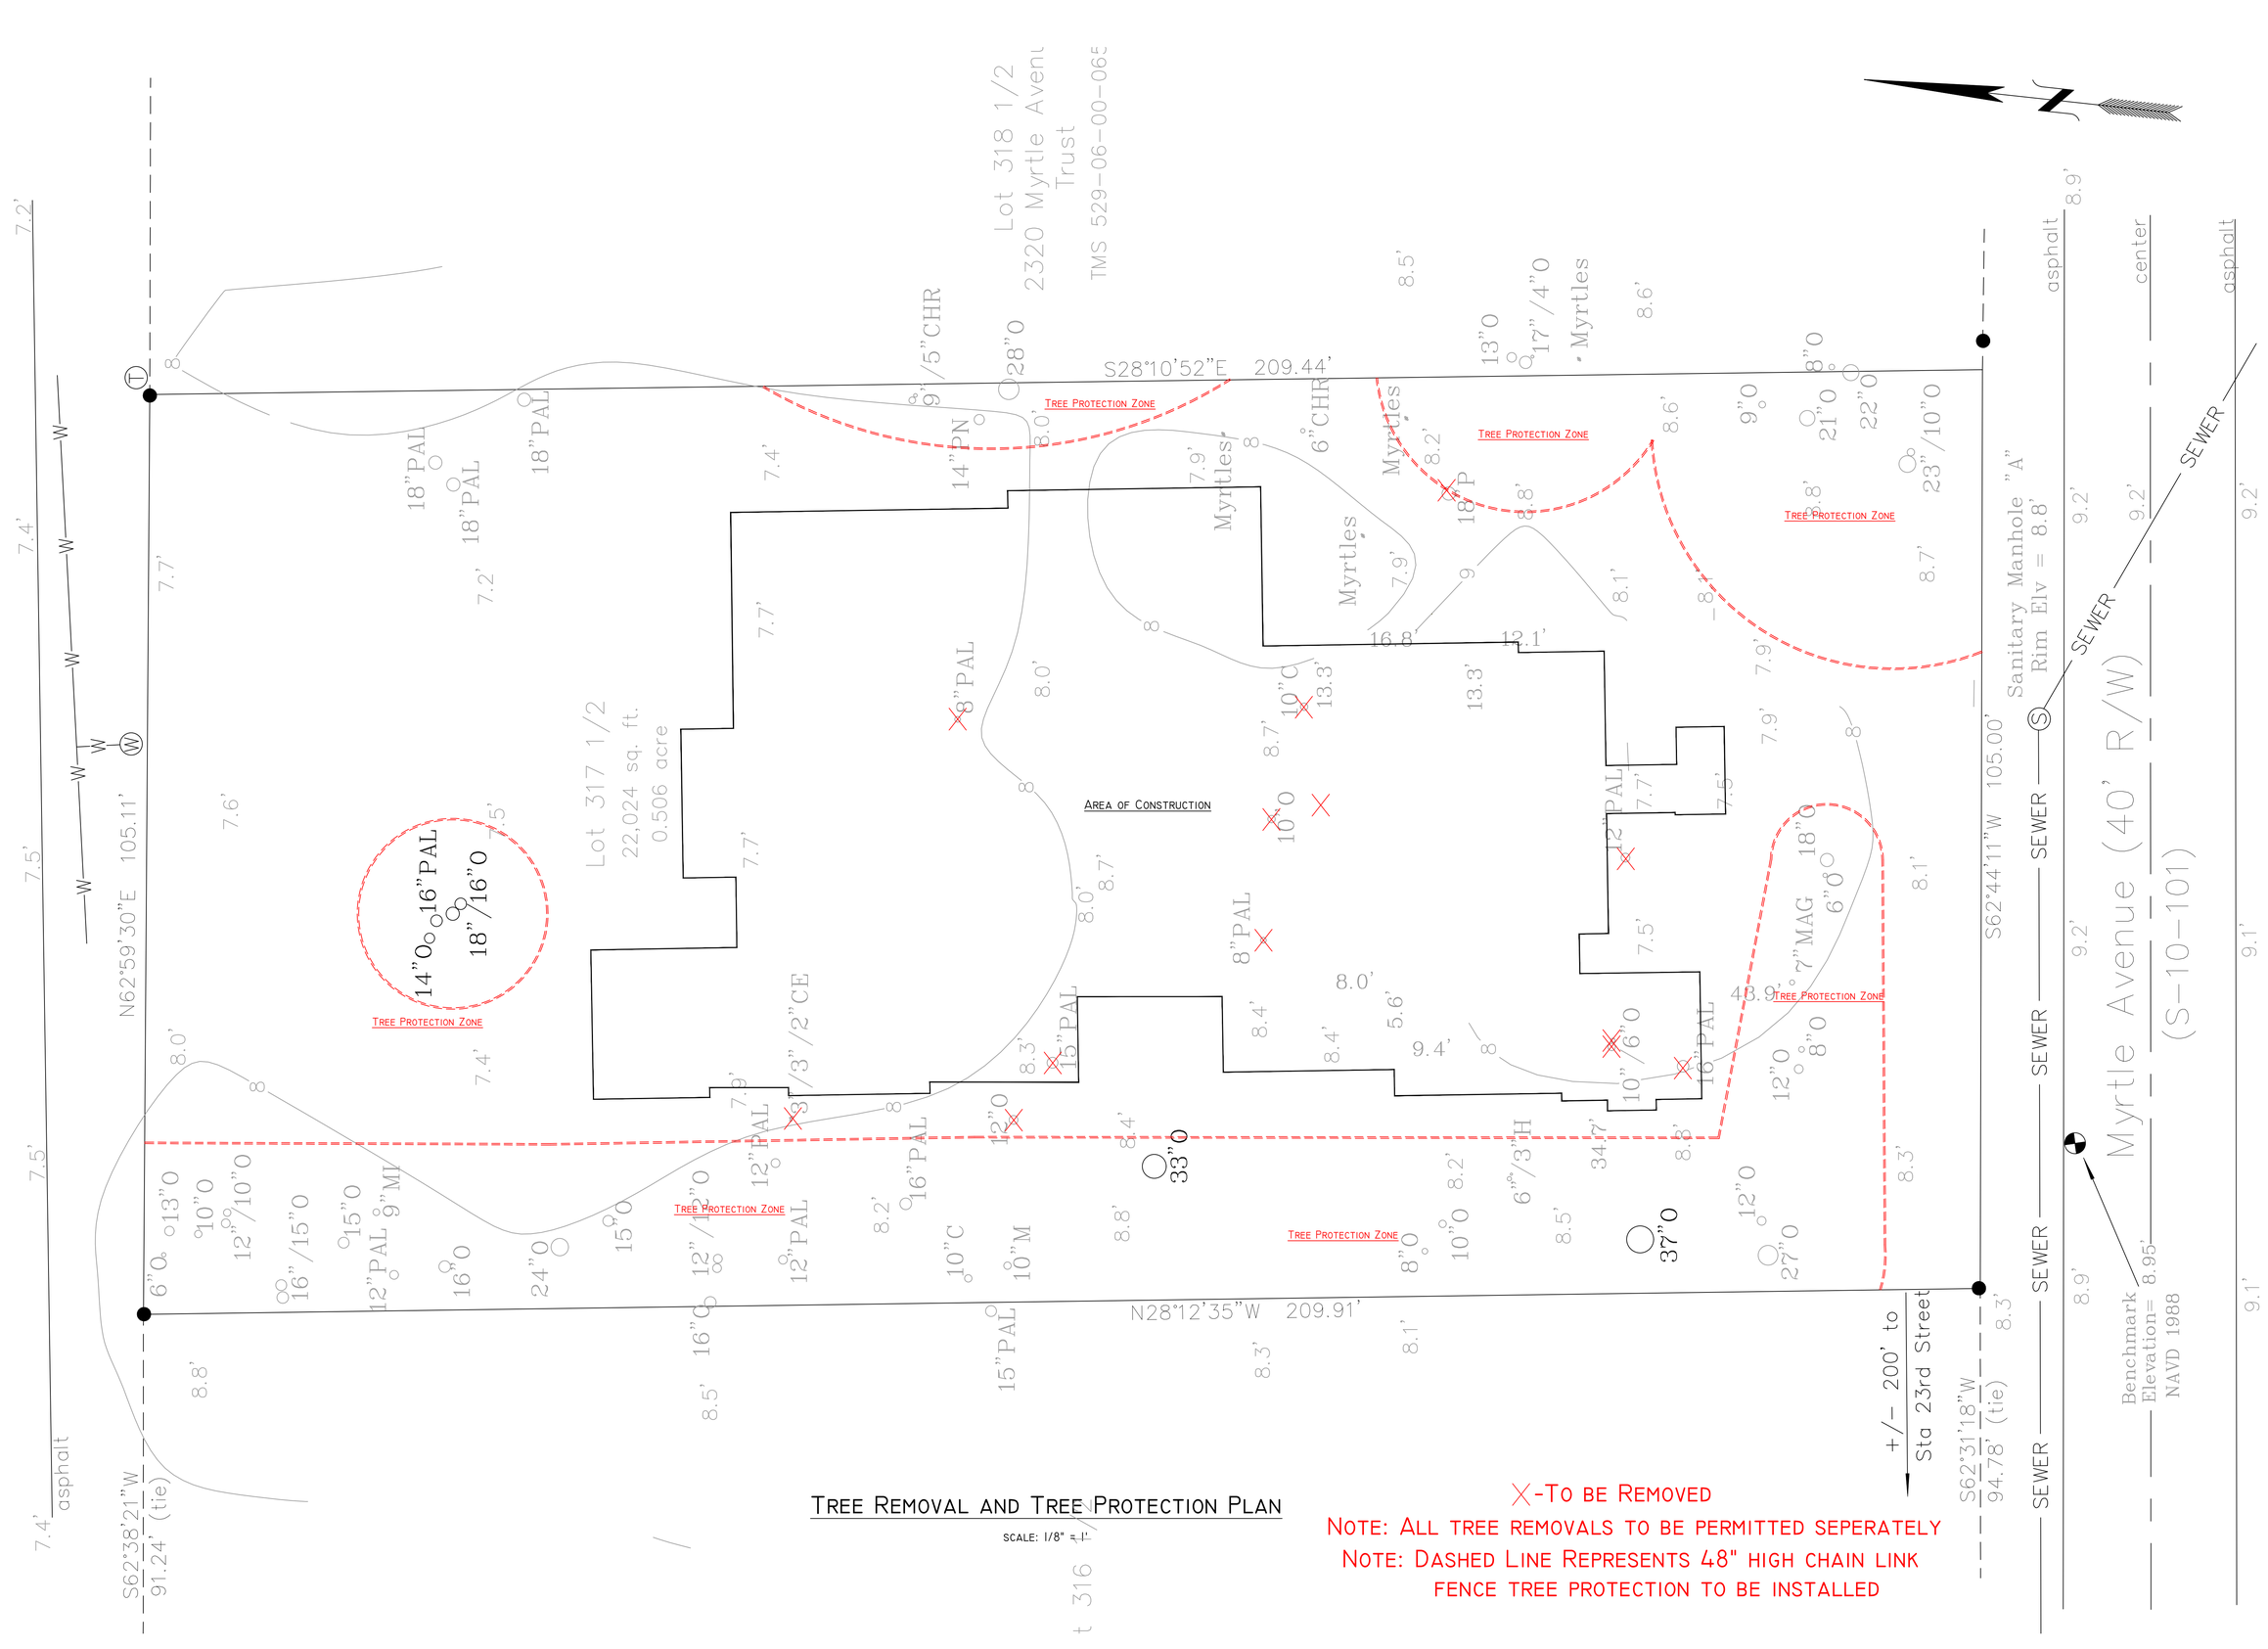


## Tree Removal and Tree Protection Plan

SCALE: 1/8" = 1'

X-To be Removed

Note: All tree removals to be permitted seperately

Note: Dashed Line Represents 48" high chain link fence tree protection to be installed


CLARKE
DESIGN GROUP

1000 Johnnie Dodds Blvd.
Ste. 103-194
Mt. Pleasant, SC 29464

843-329-0667

CLARKEDESIGNGROUP.COM



Clarke Design Group, LLC retains all copyrights, all common law, statutory, and other reserved rights for all drawings, specifications, and documents prepared by CDG, LLC. These drawings, specifications and documents are the use solely with respect to the project. They are not to be used by the Owner, Contractor, any Sub-Contractor, or material or equipment supplier on any other project, or for additions to this projects, without the specific written consent of CDG, LLC.


Contractor:
Arnett Construction

# Beckerman Residence
2314 Myrtle Ave
Sullivans Island, SC

Issued:
04.21.25

A101a
Tree Removal Plan