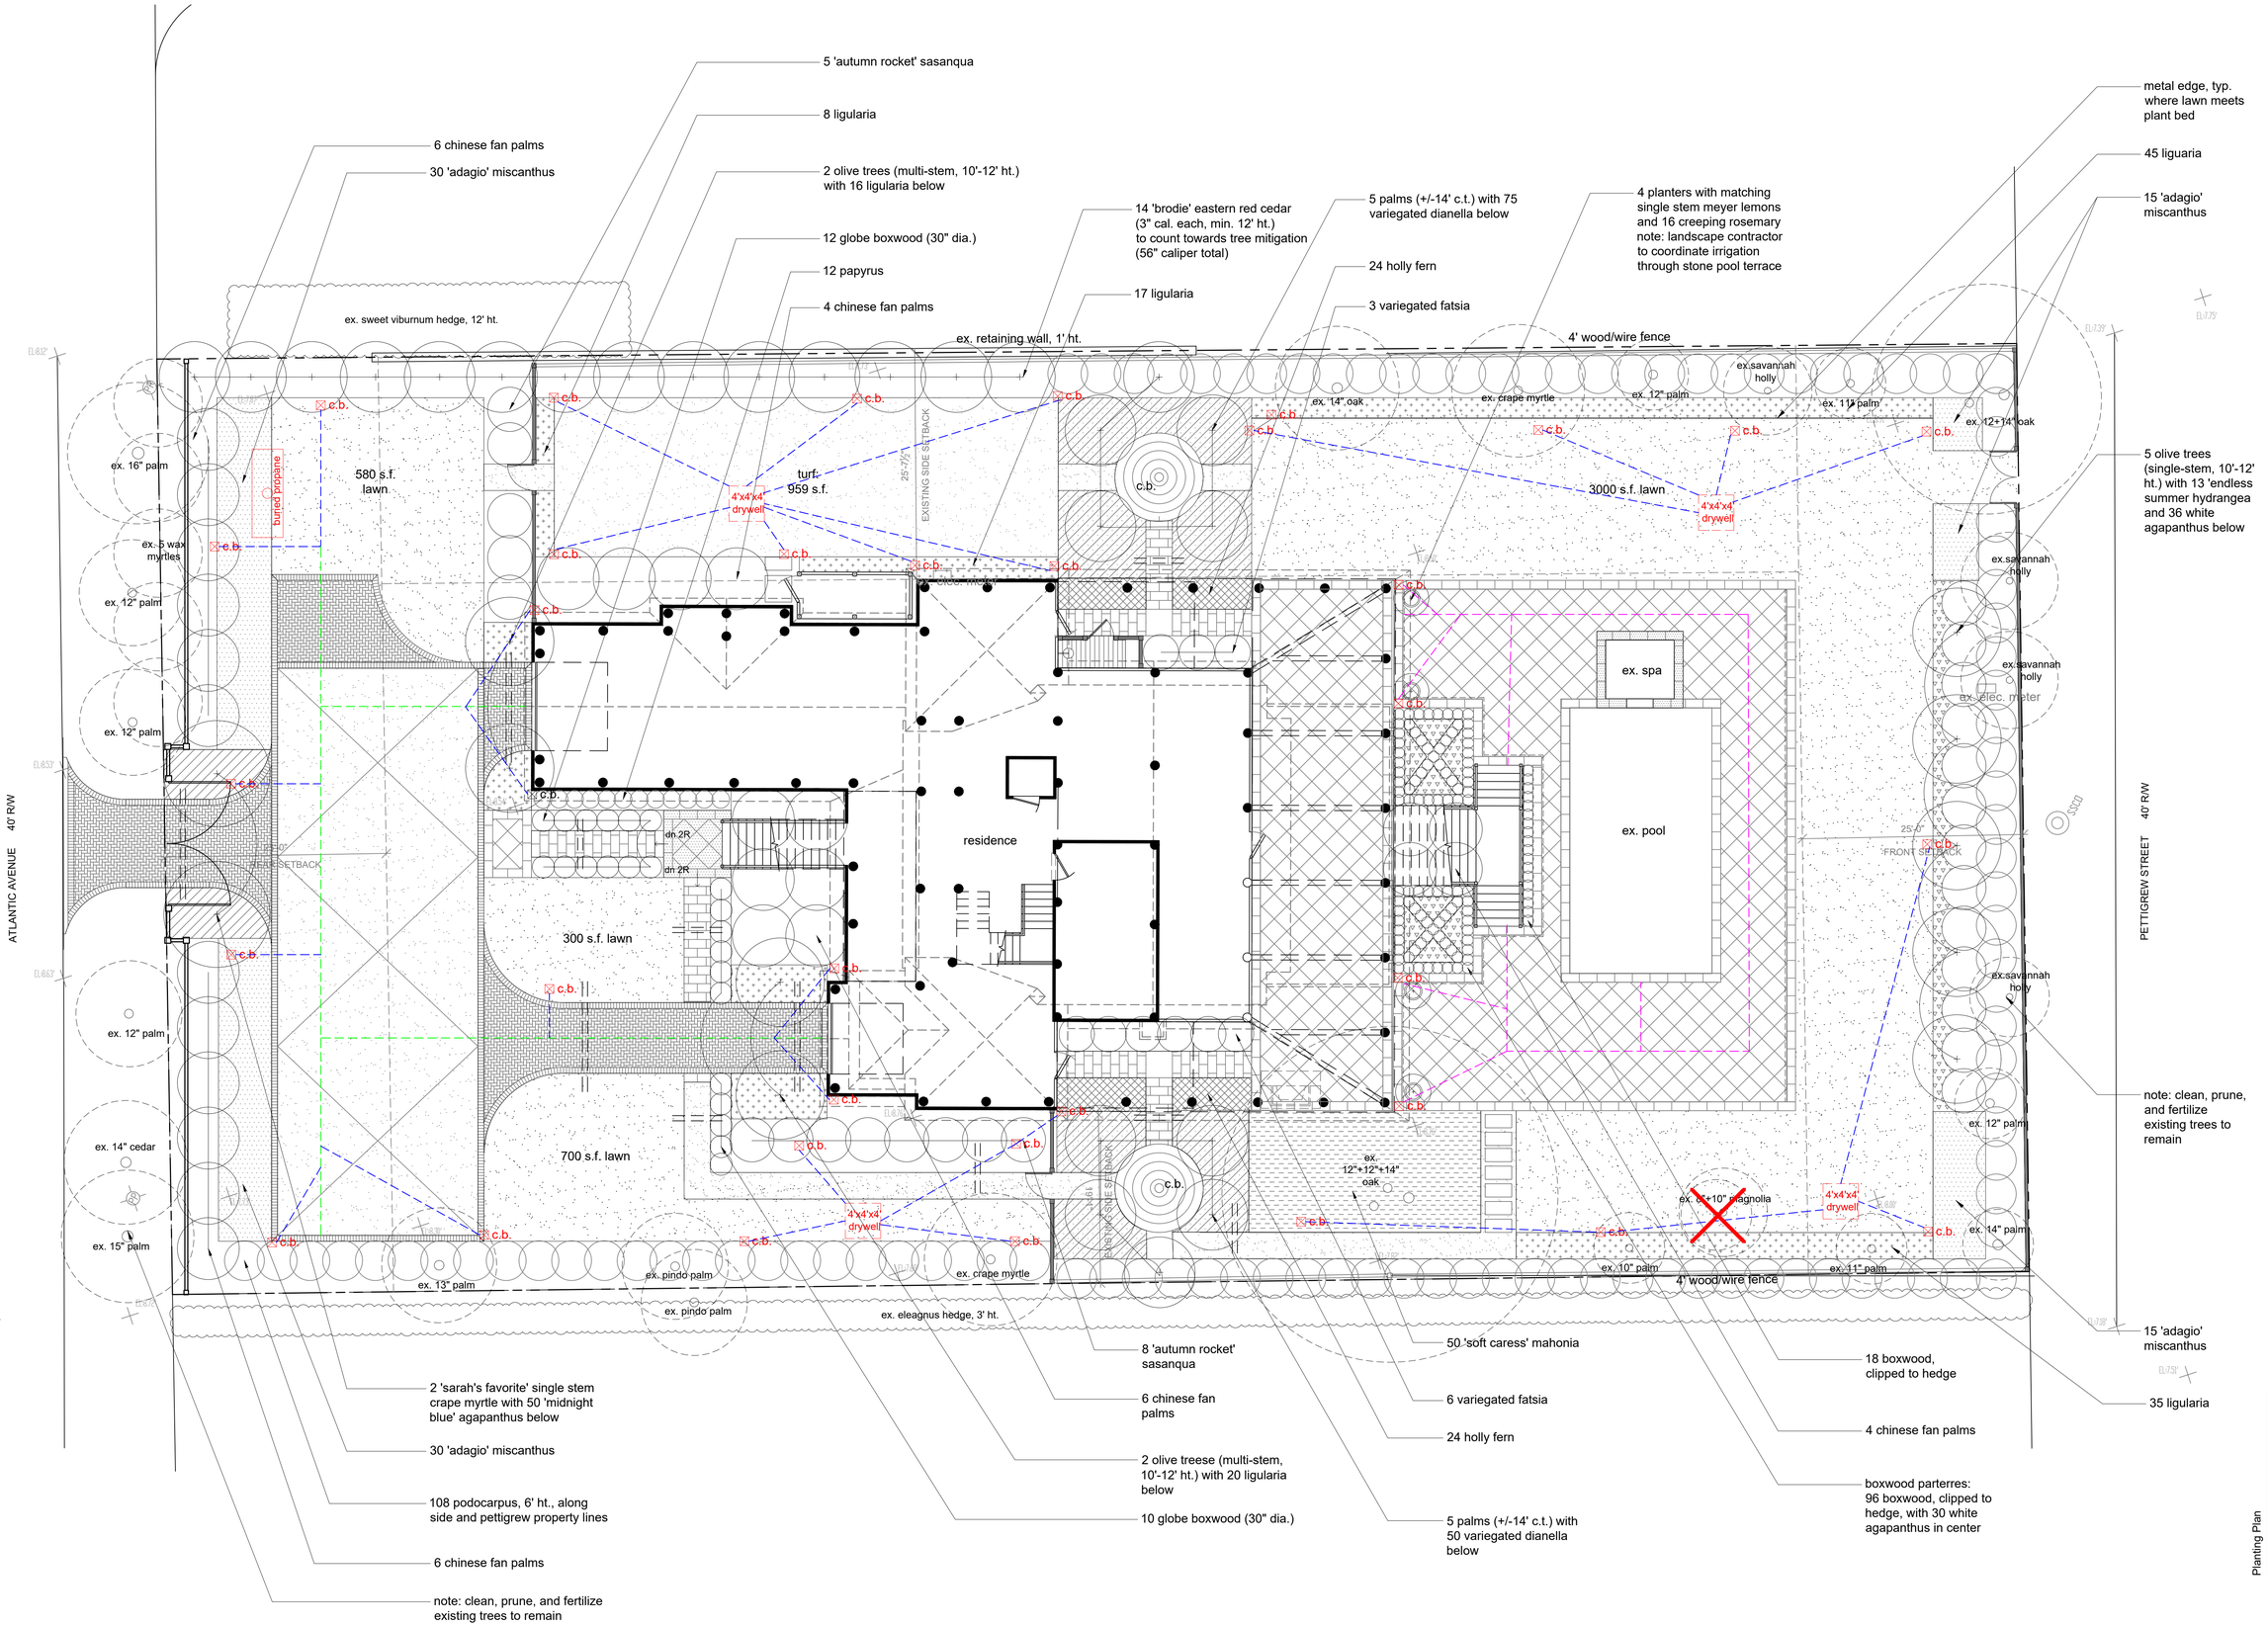

Design and all details are the exclusive property of WERTIMER + CLINE. All rights reserved, drawings may not be reproduced in any form without written permission.

WERTIMER + CLINE
LANDSCAPE ARCHITECTS
171 Church Street, Suite 350
Charleston, SC 29401
tel.: 843.577.3360
email: swla@wertimer.com

Date: 07-07-23 12-20-24 sc
Rev: 09-20-23 01-27-25 sc
09-22-23 02-12-25 sc
11-17-23 sc 03-21-25 sc
01-18-24 sc 04-17-25 sc
12-11-24 sc

24' 16' 8' 0'

North

SOUTH CAROLINA WERTIMER + CLINE LANDSCAPE ARCHITECTS No. 465 CERTIFICATE OF AUTHORIZATION

Mulligan
2108 Pettigrew St.
Sullivans Island, SC 29482
2314

Planting Plan

L - 8